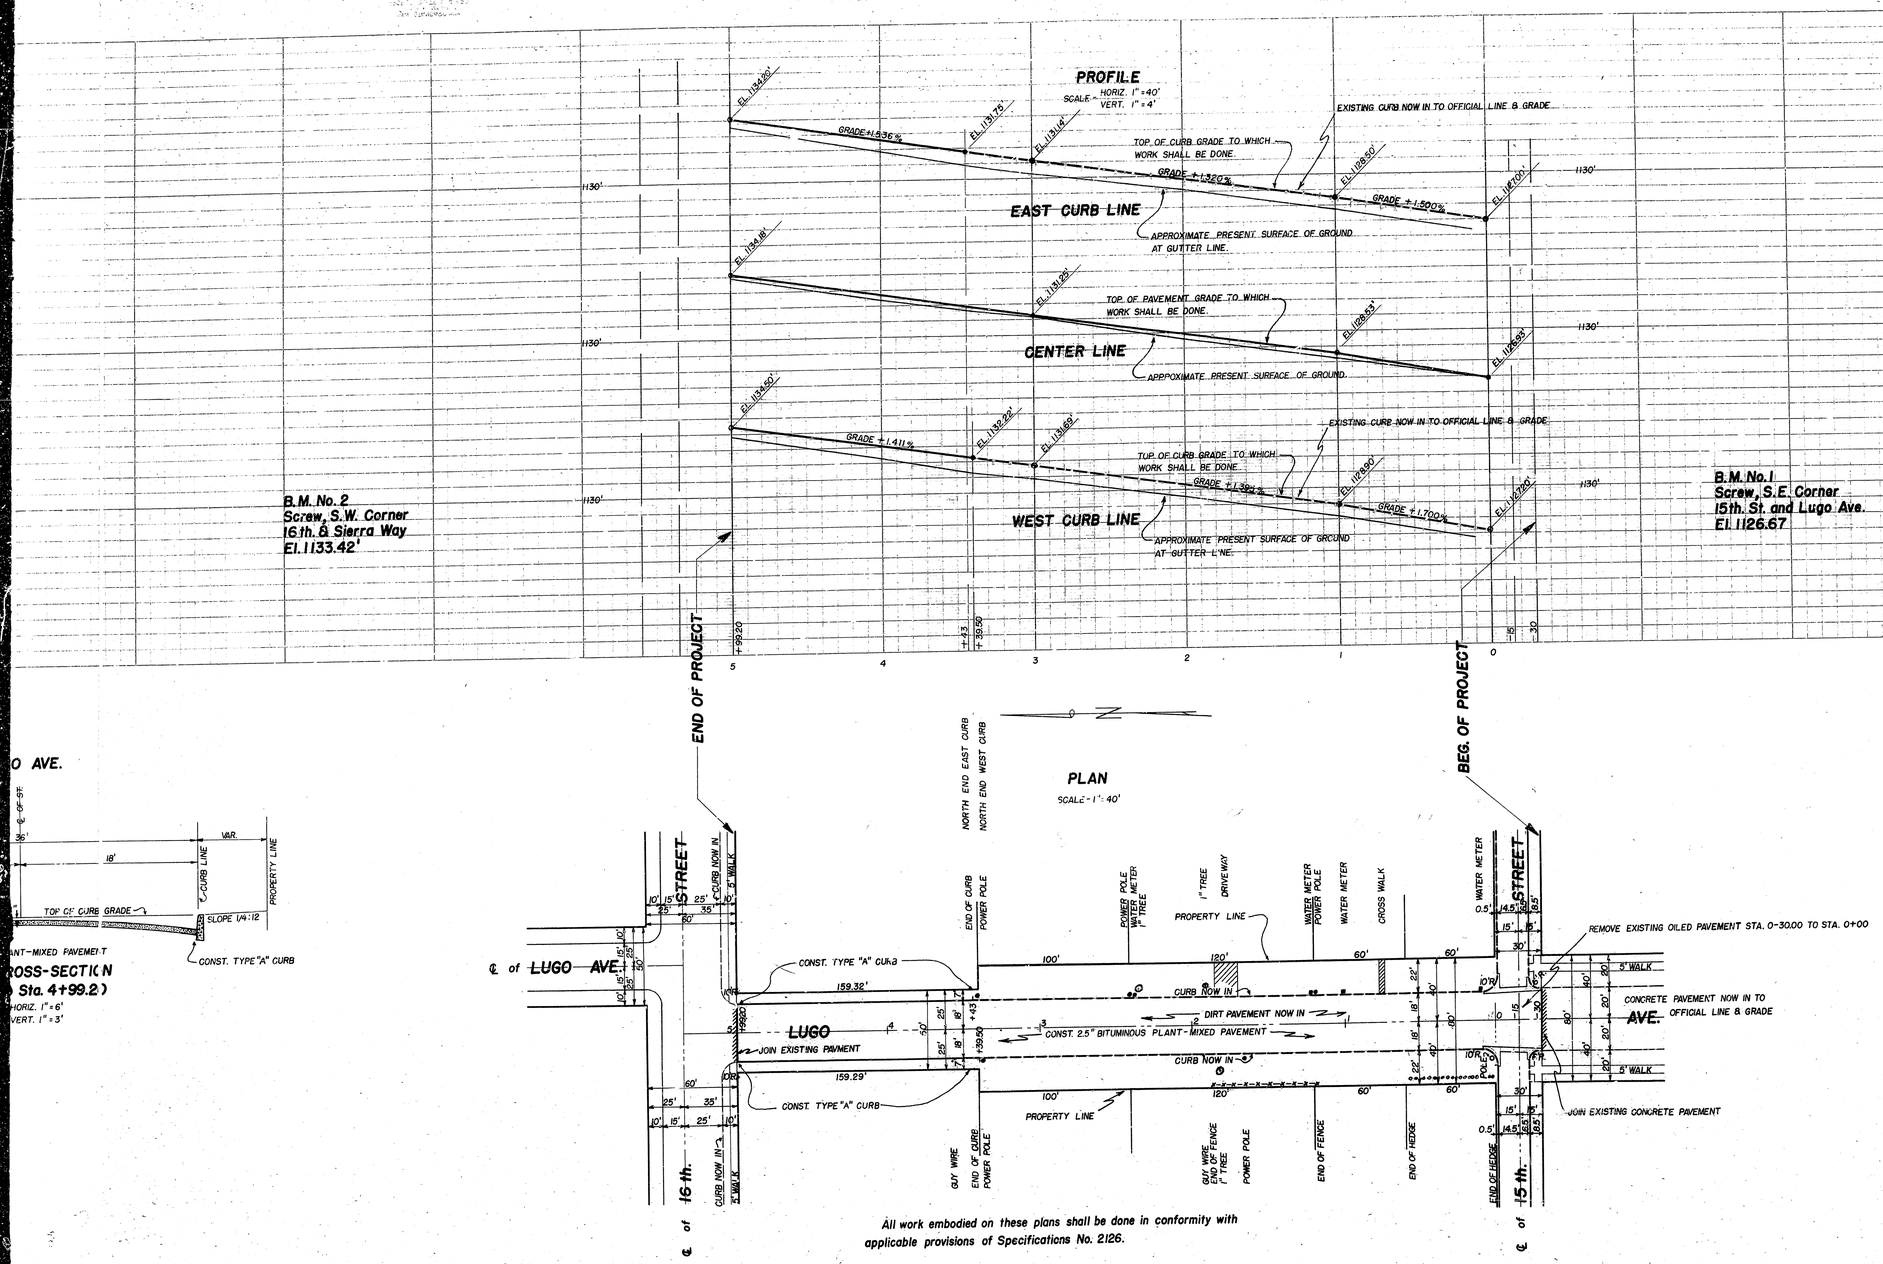

LEGEND

" or in. means inch or inches.
' or ft. means foot or feet.
No. means number.
℄ means center line
El. means elevation.
Cement Concrete Curb ..... to be constructed shown in section thus,
Bituminous Plant-mixed Surfacing to be constructed shown in section thus,

TITLE TO STREETS

LUGO AVENUE dedicated by Tract No. 3683 recorded in Book 48 of Maps, Page 92; and deeds recorded in Book 1367, Page 225; Book 2175, Page 186; and Book 2175, Page 193, Records of SAN BERNARDINO COUNTY, CALIFORNIA.
15th. STREET dedicated by Amended Map of Base Line Addition to the CITY of SAN BERNARDINO, CALIFORNIA recorded in Book 4 of Maps, Page 35, Records of SAN BERNARDINO COUNTY CALIFORNIA.

DATUM

All elevations shown are in feet and are above a plane which is 1045.28 feet below the City Bench Mark as established by Ordinance 383 of the City of SAN BERNARDINO, CALIFORNIA.

All work embodied on these plans shall be done in conformity with applicable provisions of Specifications No. 2126.

PLAN ADOPTED

1	Deleted Gutters on Lugo Ave & 15th ST.	Res. # 3038	4/7/54

DEPARTMENT OF ENGINEERING
CITY OF SAN BERNARDINO

LUGO AVE.
BET. 15TH. ST. & 16 TH. ST.
15th. STREET
SIERRA WAY TO SEPULVEDA AVE.
CURB & PAVING

SUBMITTED BY	REFERENCE	DRAWING NO. 2107
APPROVED Sept. 29, 1953	DRAWN BY	
CITY ENGINEER	CHECKED BY	SHEET 2 OF 2 SHEETS
REGISTERED CIVIL ENGINEER NO. 7065		

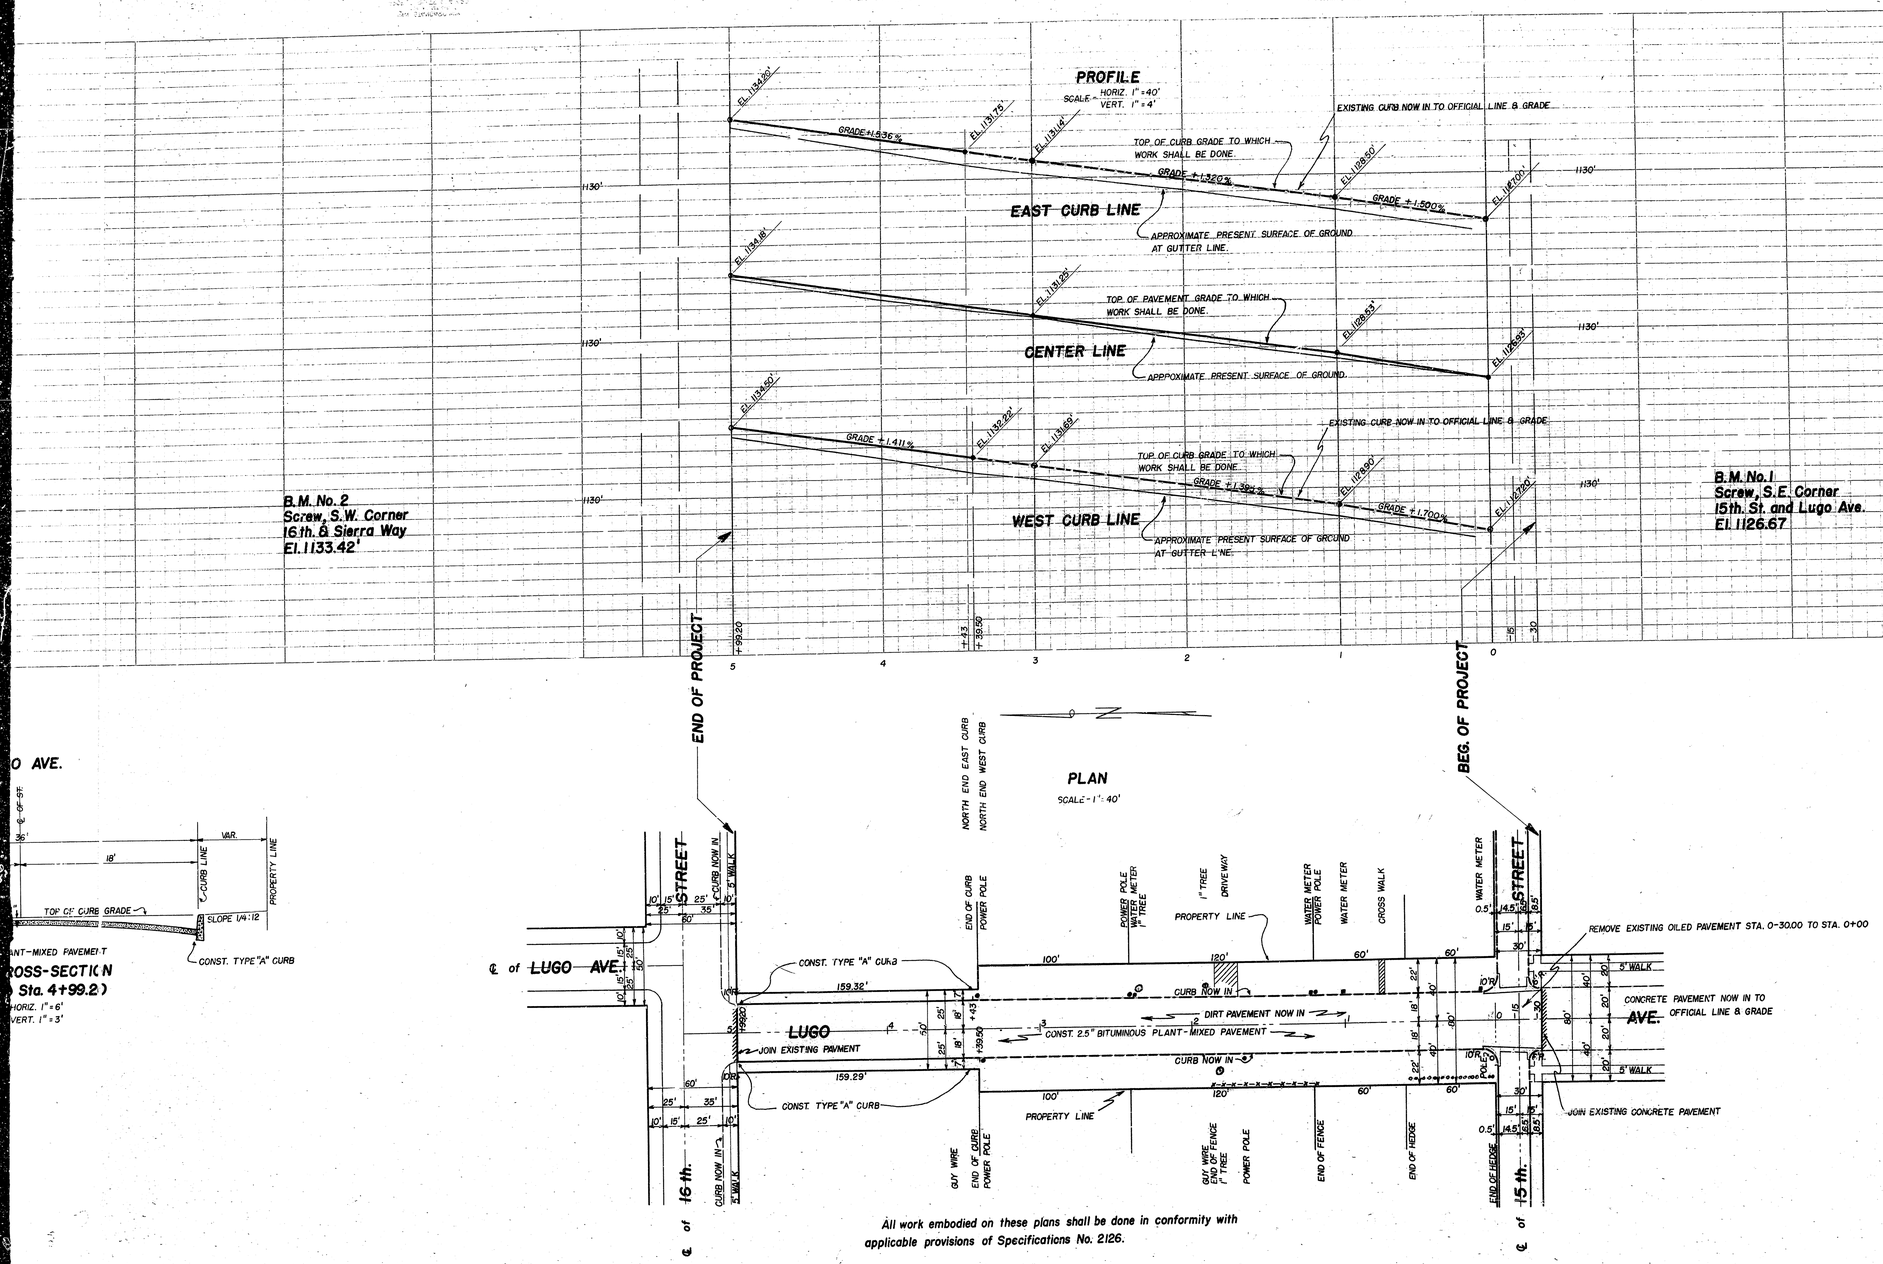

LEGEND

" or in. means inch or inches.
' or ft. means foot or feet.
No. means number.
℄ means center line
El. means elevation.
Cement Concrete Curb ..... to be constructed shown in section thus,
Bituminous Plant-mixed Surfacing to be constructed shown in section thus,

TITLE TO STREETS

LUGO AVENUE dedicated by Tract No. 3683 recorded in Book 48 of Maps, Page 92; and deeds recorded in Book 1367, Page 225; Book 2175, Page 186; and Book 2175, Page 193, Records of SAN BERNARDINO COUNTY, CALIFORNIA.
15th. STREET dedicated by Amended Map of Base Line Addition to the CITY of SAN BERNARDINO, CALIFORNIA recorded in Book 4 of Maps, Page 35, Records of SAN BERNARDINO COUNTY CALIFORNIA.

DATUM

All elevations shown are in feet and are above a plane which is 1045.28 feet below the City Bench Mark as established by Ordinance 383 of the City of SAN BERNARDINO, CALIFORNIA.

All work embodied on these plans shall be done in conformity with applicable provisions of Specifications No. 2126.

PLAN ADOPTED

1	Deleted Gutters on Lugo Ave & 15th ST.	Res. # 3038	4/7/54

DEPARTMENT OF ENGINEERING
CITY OF SAN BERNARDINO

LUGO AVE.
BET. 15TH. ST. & 16 TH. ST.
15th. STREET
SIERRA WAY TO SEPULVEDA AVE.
CURB & PAVING

SUBMITTED BY	REFERENCE	DRAWING NO. 2107
APPROVED Sept. 29, 1953	DRAWN BY	
CITY ENGINEER	CHECKED BY	SHEET 2 OF 2 SHEETS
REGISTERED CIVIL ENGINEER NO. 7065		