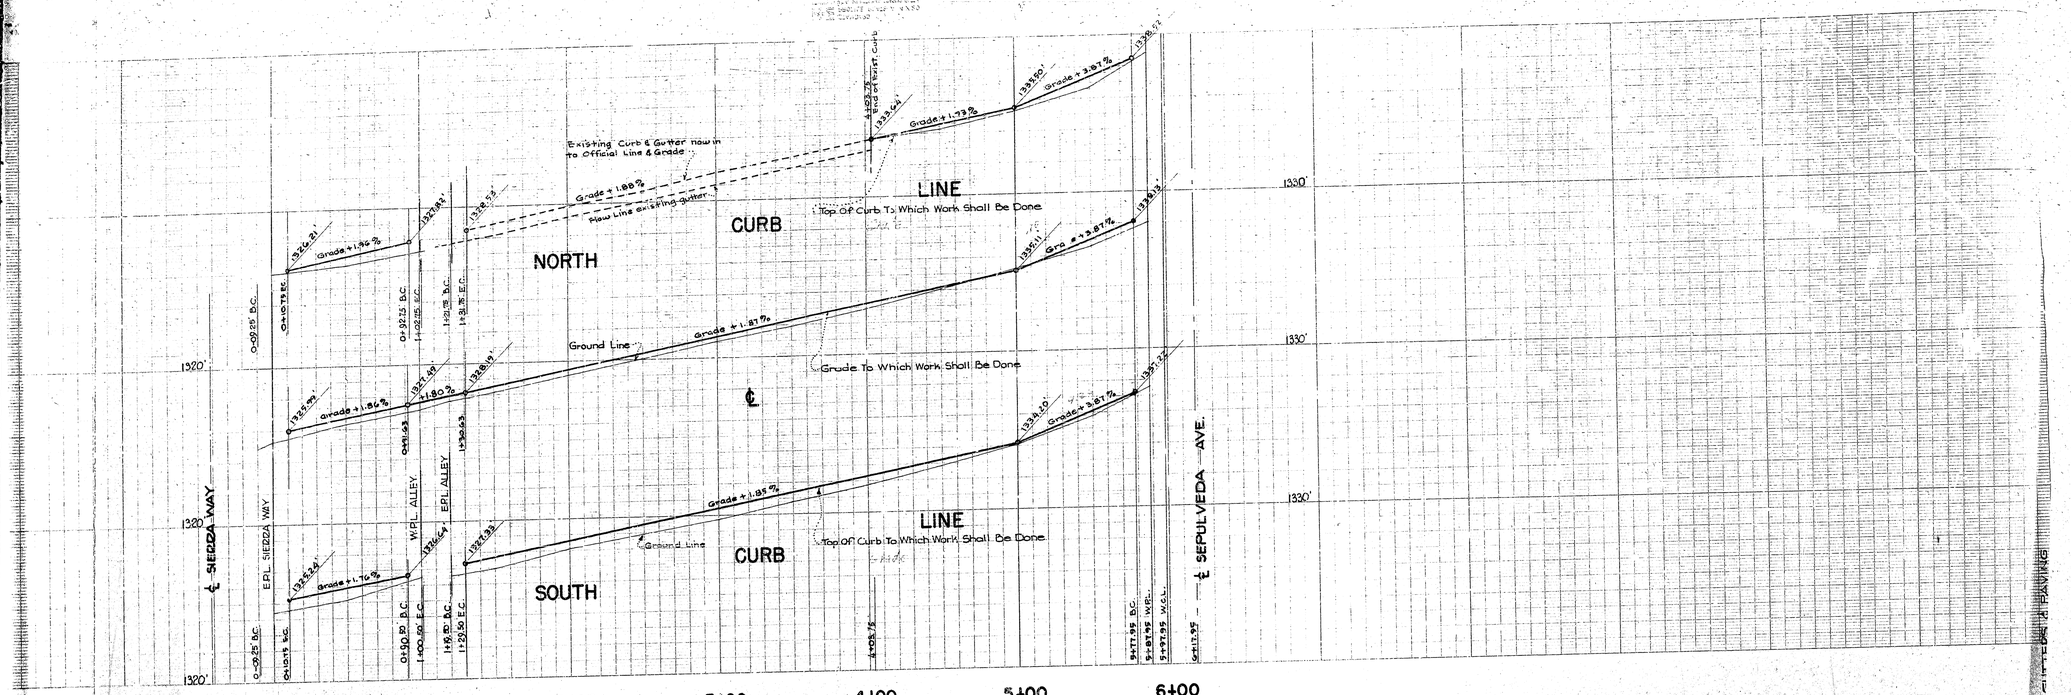

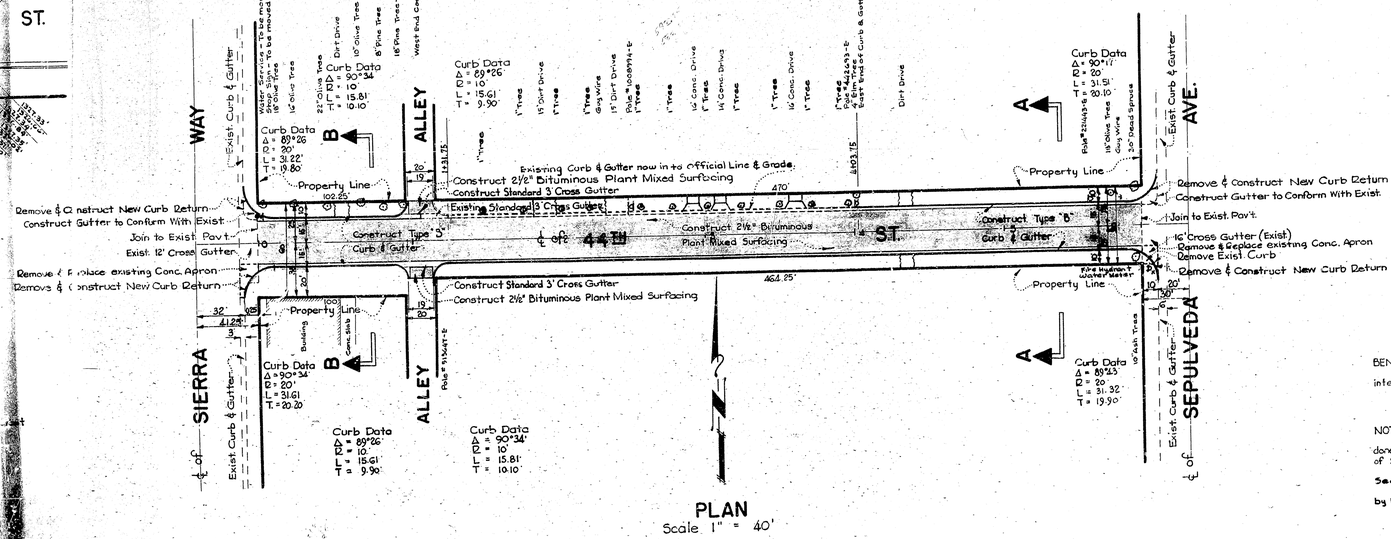
PROFILE
Scale ~ Horiz. 1" = 40'
Vert. 1" = 4'
℄ of 44TH ST.
SIERRA WAY
SEPULVEDA AVE.
ALLEY
Existing Curb & Gutter now in to Official Line & Grade.
Construct 2½" Bituminous Plant Mixed Surfacing
Construct Standard 3' Cross Gutter
Construct Type "B" Curb & Gutter
Remove & Construct New Curb Return
Construct Gutter to Conform With Exist.
Join to Exist. Pav't.
Exist. 12' Cross Gutter
Remove & Replace existing Conc. Apron
Remove Exist. Curb
Remove & Construct New Curb Return
Property Line
Exist. Curb & Gutter
Curb Data
Δ = 89°26'
R = 10'
L = 15.61'
T = 9.90'
Curb Data
Δ = 90°34'
R = 10'
L = 15.81'
T = 10.10'
Curb Data
Δ = 90°34'
R = 20'
L = 31.61'
T = 20.20
Curb Data
Δ = 89°26'
R = 20'
L = 31.22'
T = 19.80'
Curb Data
Δ = 90°17'
R = 20'
L = 31.51'
T = 20.10'
Curb Data
Δ = 89°43'
R = 20'
L = 31.32'
T = 19.90'
470'
464.25'
102.25'

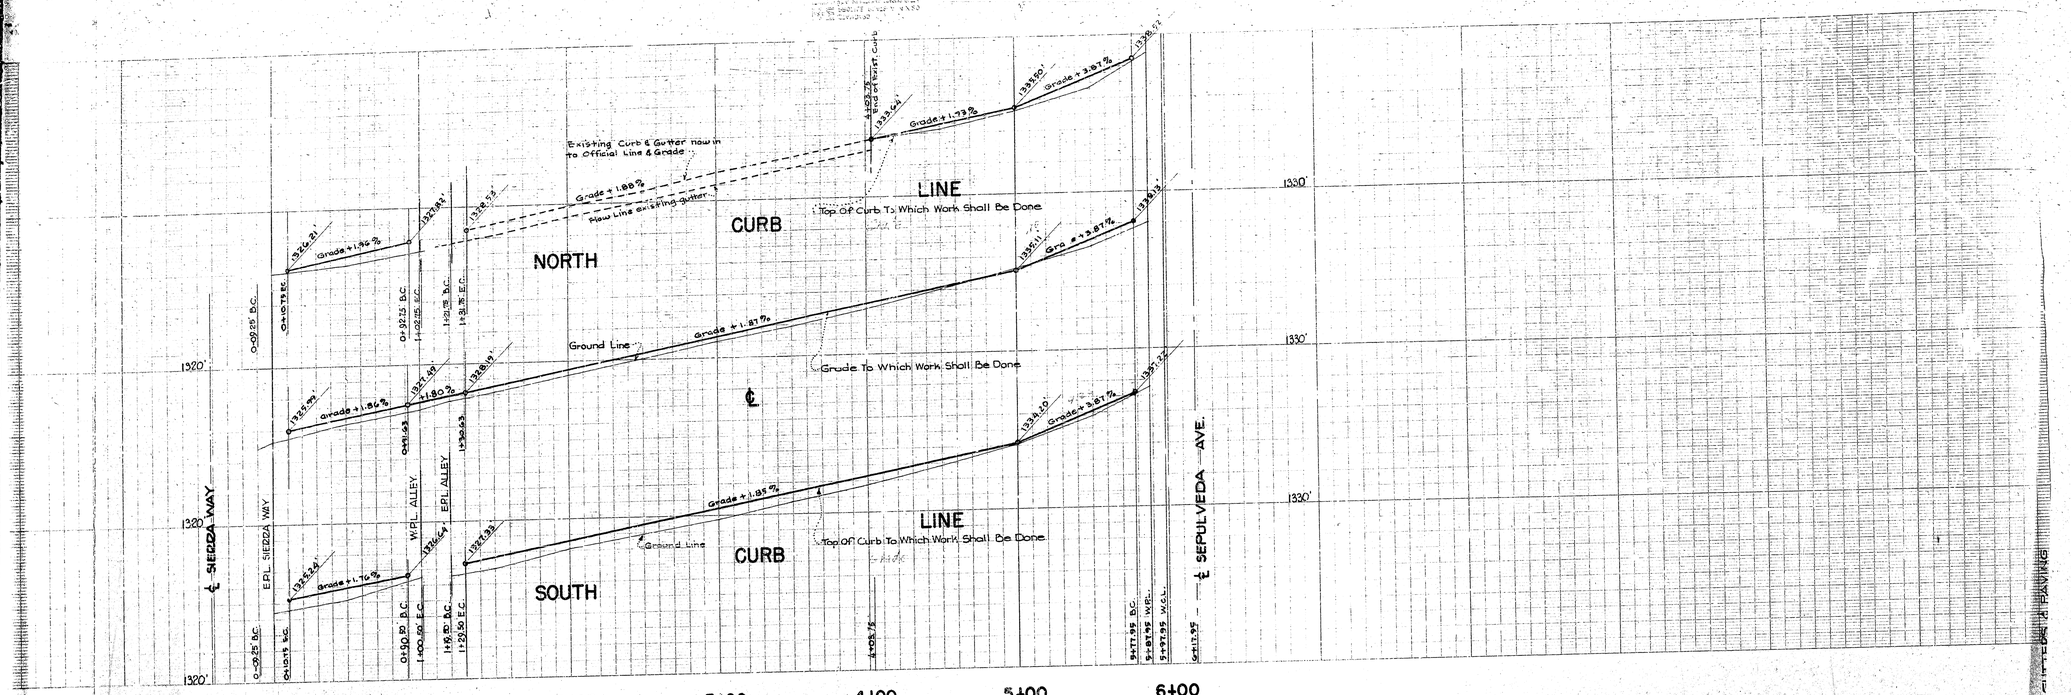

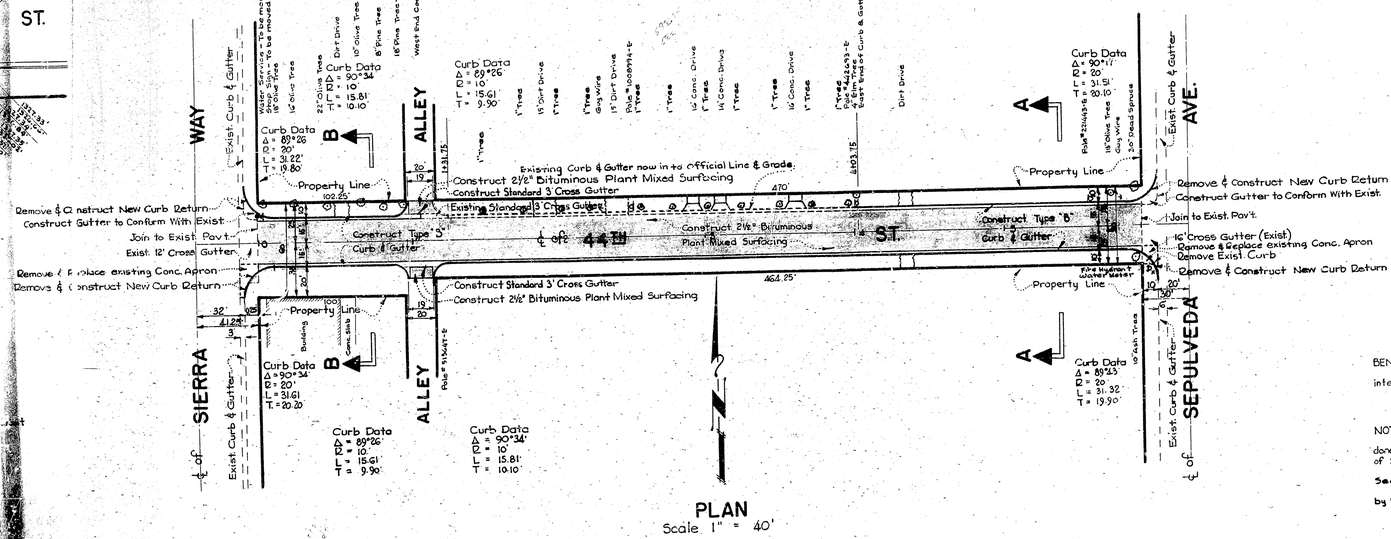
PROFILE
Scale ~ Horiz. 1" = 40'
Vert. 1" = 4'
℄ of 44TH ST.
SIERRA WAY
SEPULVEDA AVE.
ALLEY
Existing Curb & Gutter now in to Official Line & Grade.
Construct 2½" Bituminous Plant Mixed Surfacing
Construct Standard 3' Cross Gutter
Construct Type "B" Curb & Gutter
Remove & Construct New Curb Return
Construct Gutter to Conform With Exist.
Join to Exist. Pav't.
Exist. 12' Cross Gutter
Remove & Replace existing Conc. Apron
Remove Exist. Curb
Remove & Construct New Curb Return
Property Line
Exist. Curb & Gutter
Curb Data
Δ = 89°26'
R = 10'
L = 15.61'
T = 9.90'
Curb Data
Δ = 90°34'
R = 10'
L = 15.81'
T = 10.10'
Curb Data
Δ = 90°34'
R = 20'
L = 31.61'
T = 20.20
Curb Data
Δ = 89°26'
R = 20'
L = 31.22'
T = 19.80'
Curb Data
Δ = 90°17'
R = 20'
L = 31.51'
T = 20.10'
Curb Data
Δ = 89°43'
R = 20'
L = 31.32'
T = 19.90'
470'
464.25'
102.25'
