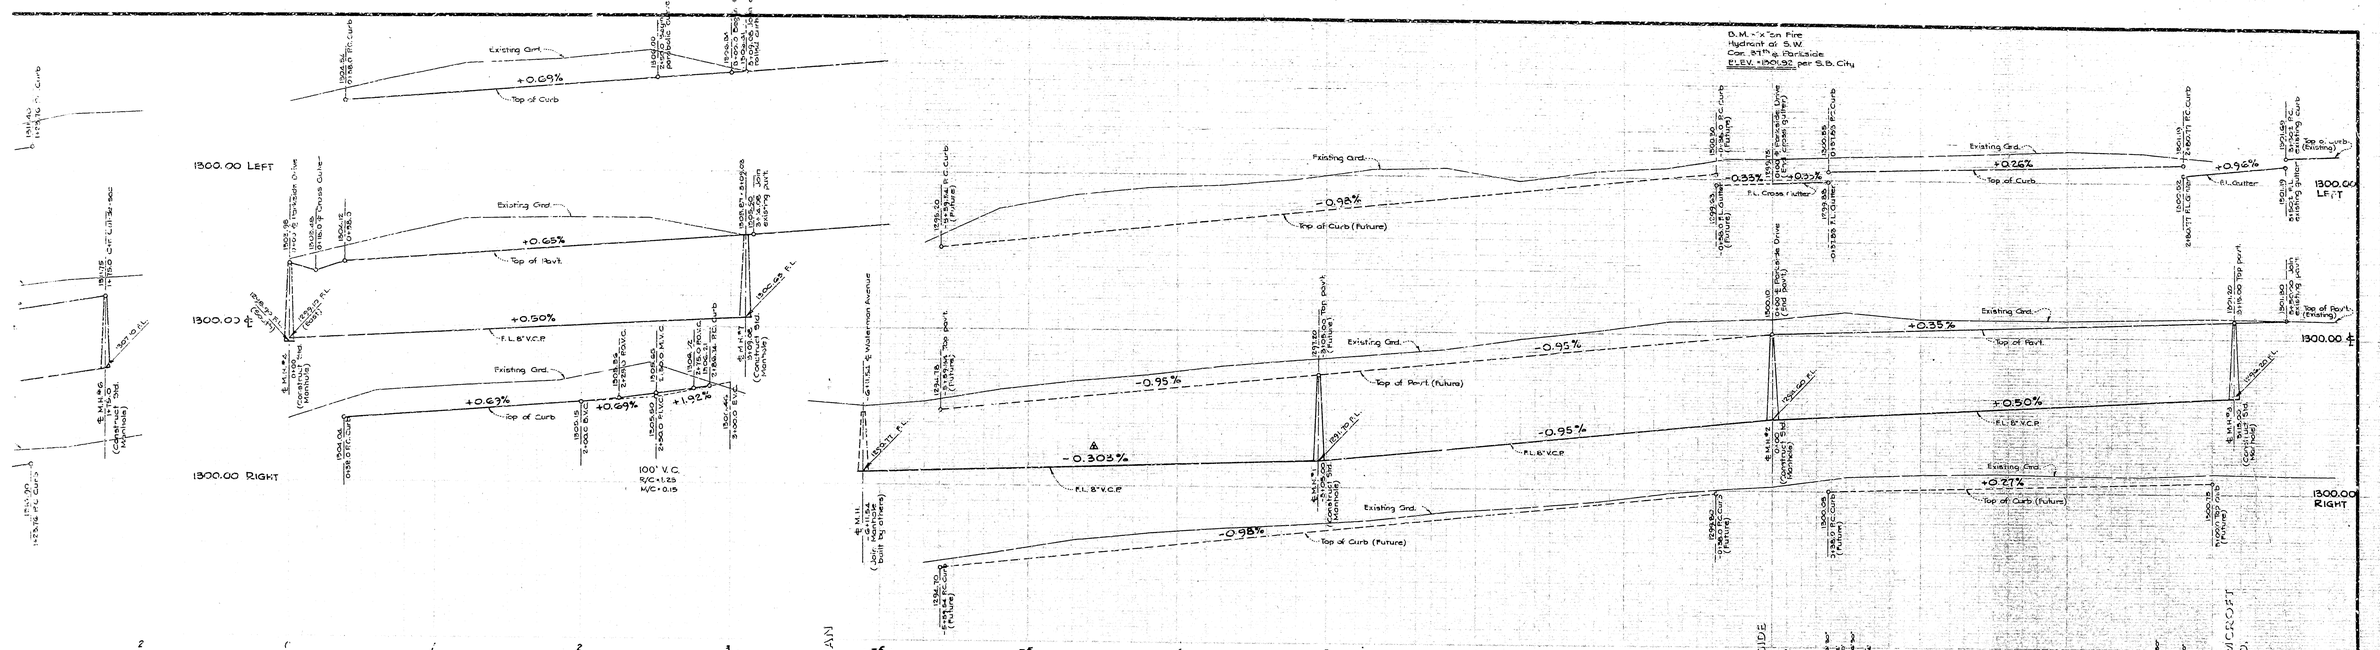

NOTE:

All construction shall be in conformity with CITY OF SAN BERNARDINO, STATE OF CALIFORNIA, SPECIFICATIONS NO. 2027 (REVISED NOV. 1952) Standard Specifications for the Design and Construction of Improvements in Public Streets, Alleys, Highways, and in New Subdivisions.