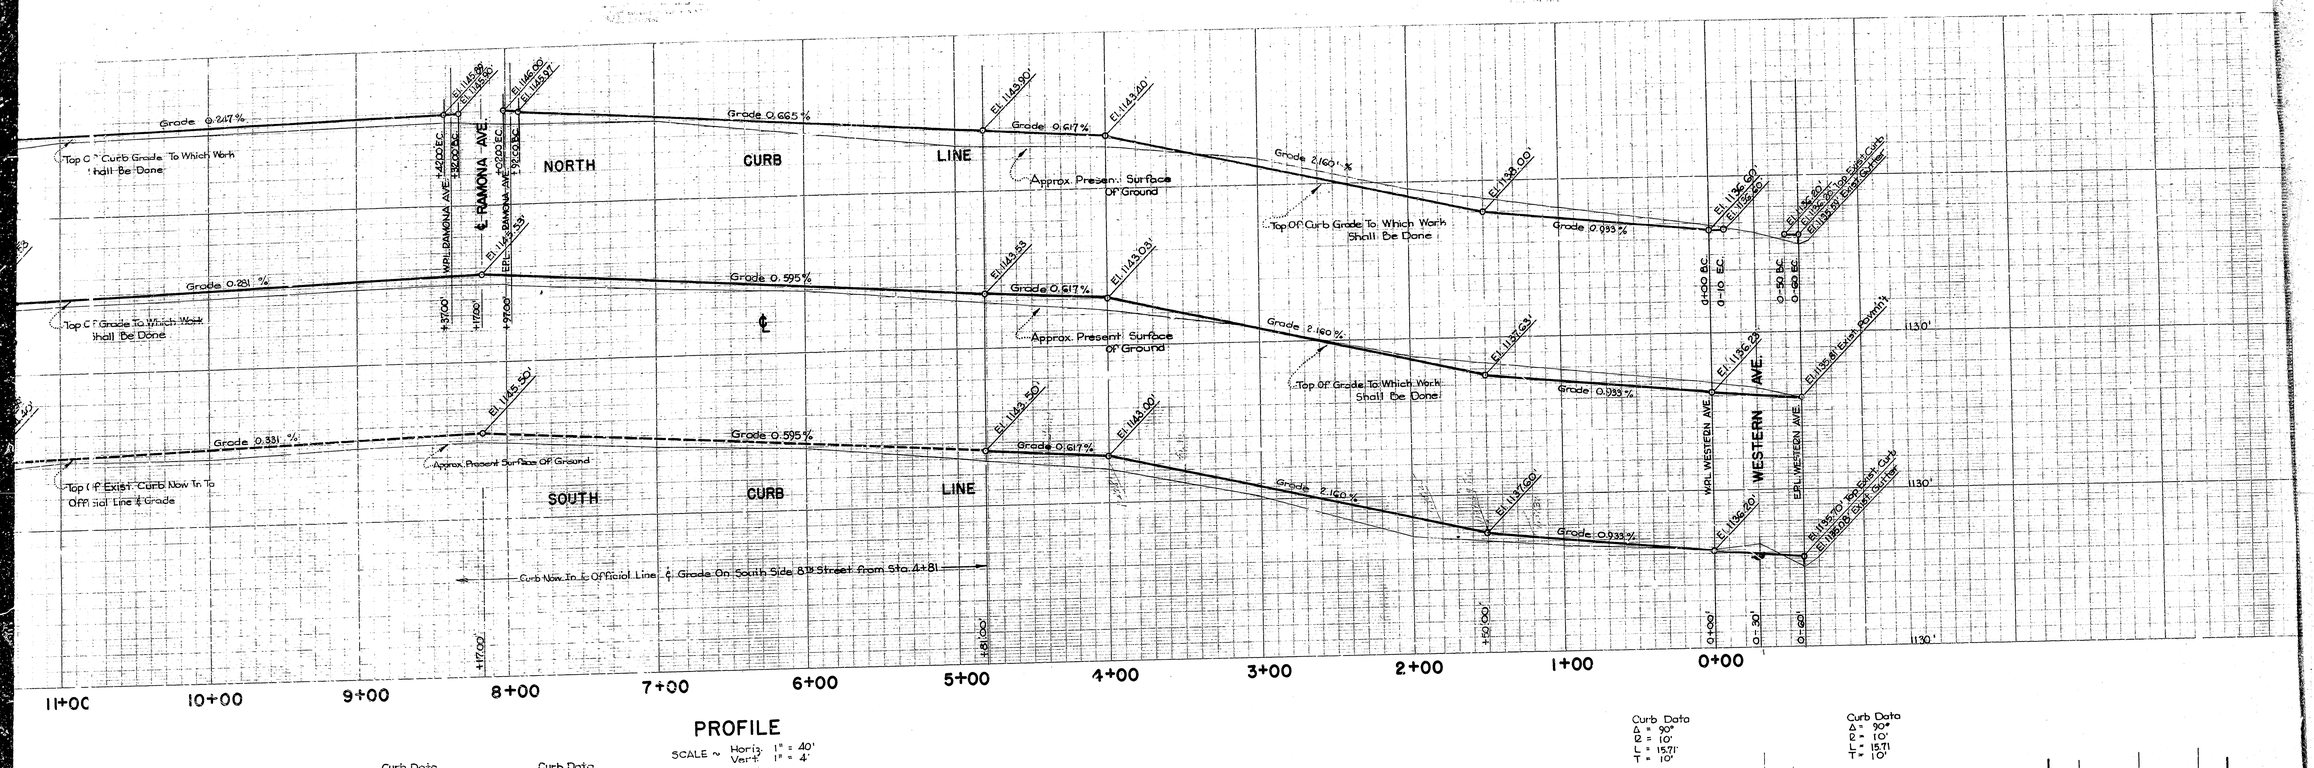

PROFILE

SCALE ~ Horiz. 1" = 40'
Vert. 1" = 4'

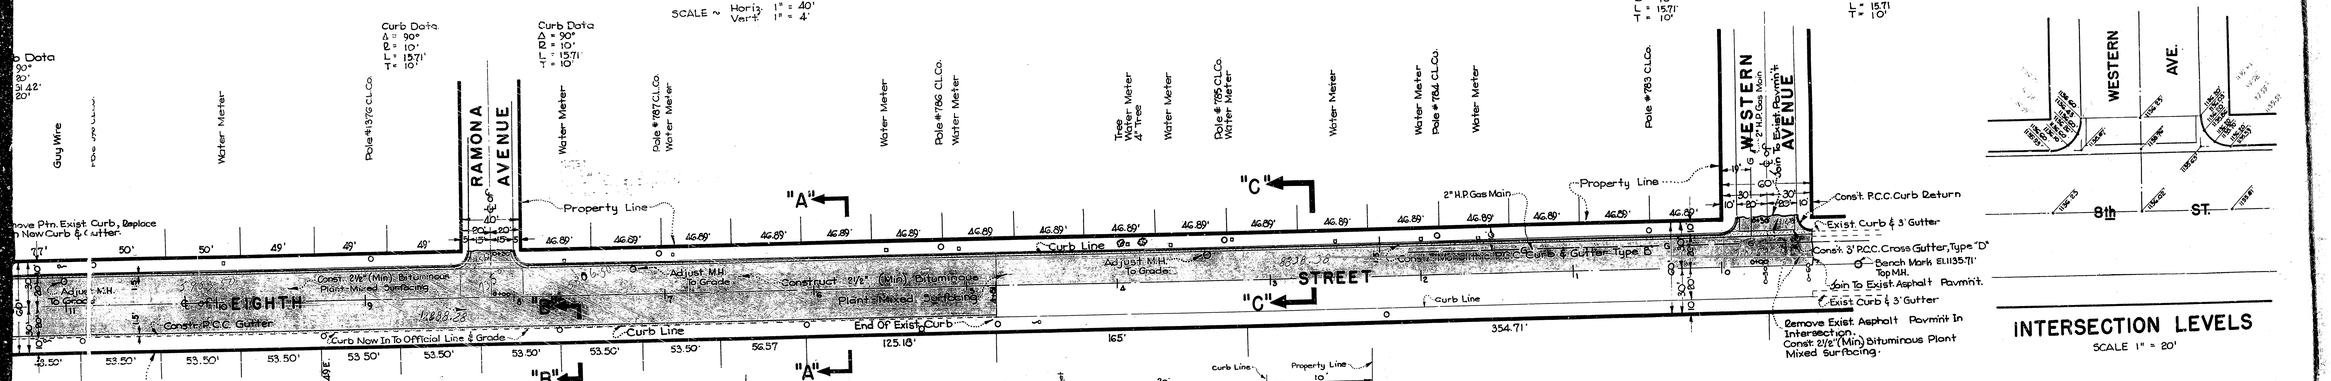

INTERSECTION LEVELS

SCALE 1" = 20'

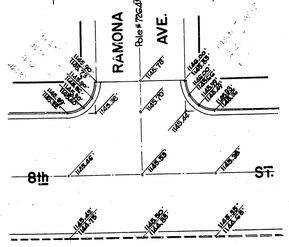

INTERSECTION LEVELS

SCALE 1" = 20'

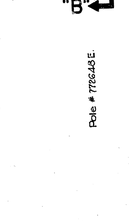

PLAN

SCALE 1" = 40'

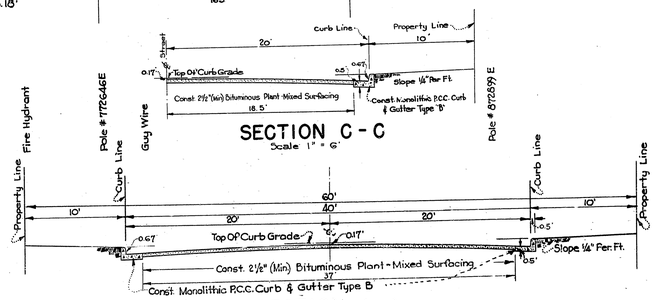
Curb Line
Property Line
Top Of Curb Grade
Const. 2½" (Min.) Bituminous Plant-Mixed Surfacing
Const. Monolithic P.C.C. Curb & Gutter Type "B"
Slope ¼" Per Ft.
Fire Hydrant
Guy Wire

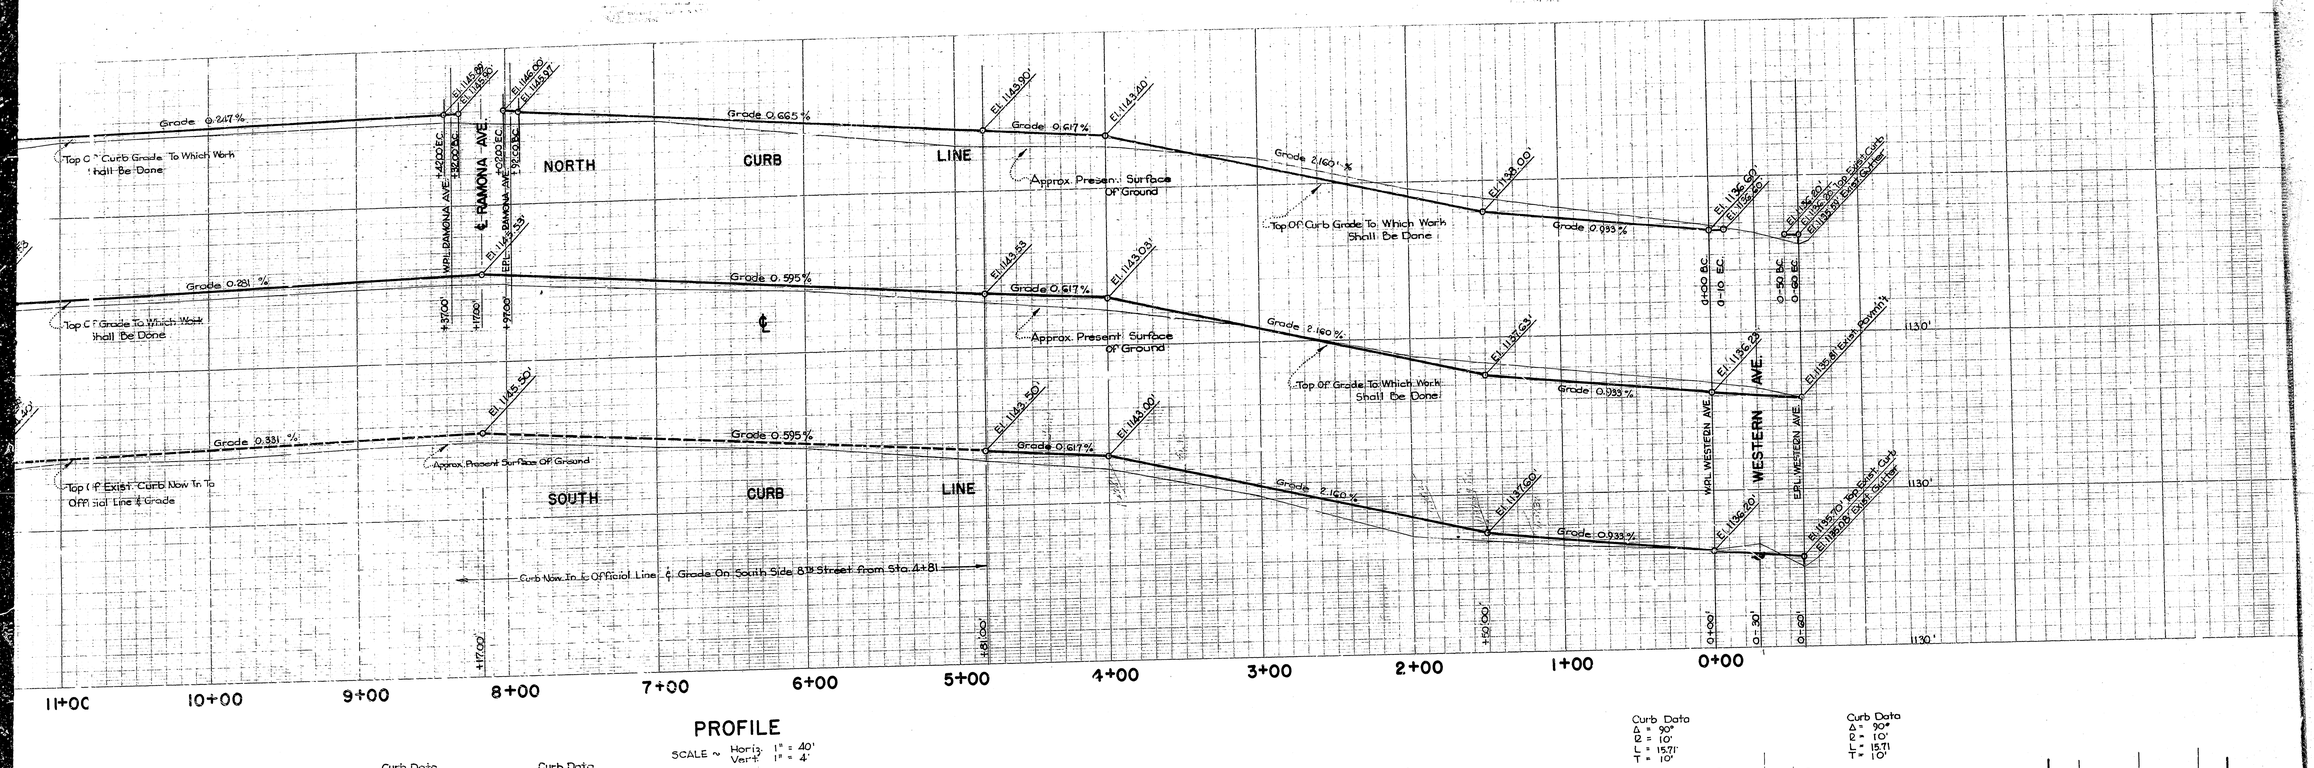

PROFILE

SCALE ~ Horiz. 1" = 40'
Vert. 1" = 4'

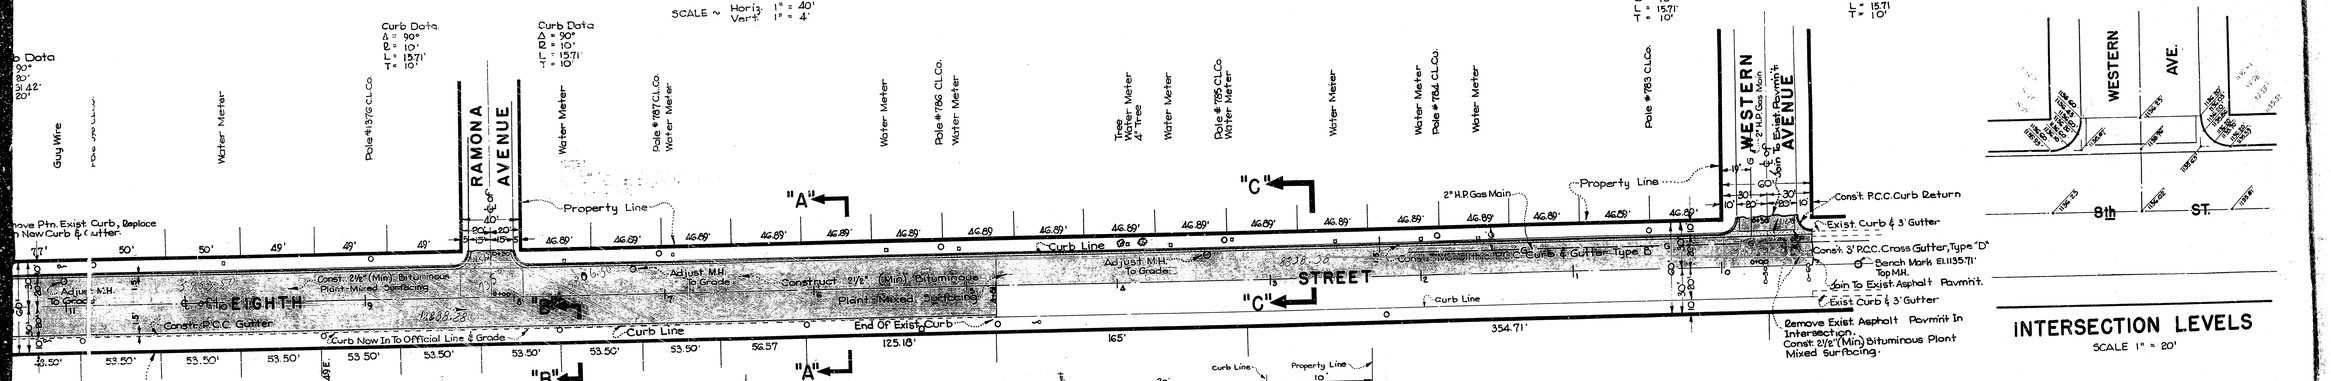

INTERSECTION LEVELS

SCALE 1" = 20'

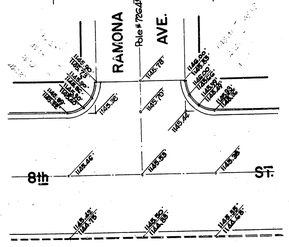

INTERSECTION LEVELS

SCALE 1" = 20'

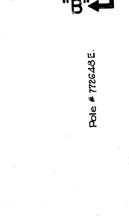

PLAN

SCALE 1" = 40'

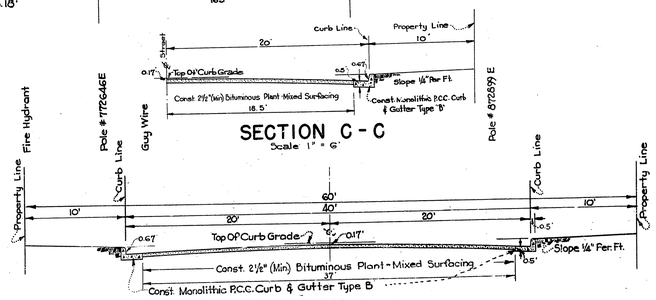
Curb Line
Property Line
Top Of Curb Grade
Const. 2½" (Min.) Bituminous Plant-Mixed Surfacing
Const. Monolithic P.C.C. Curb & Gutter Type "B"
Slope ¼" Per Ft.
Fire Hydrant
Guy Wire
