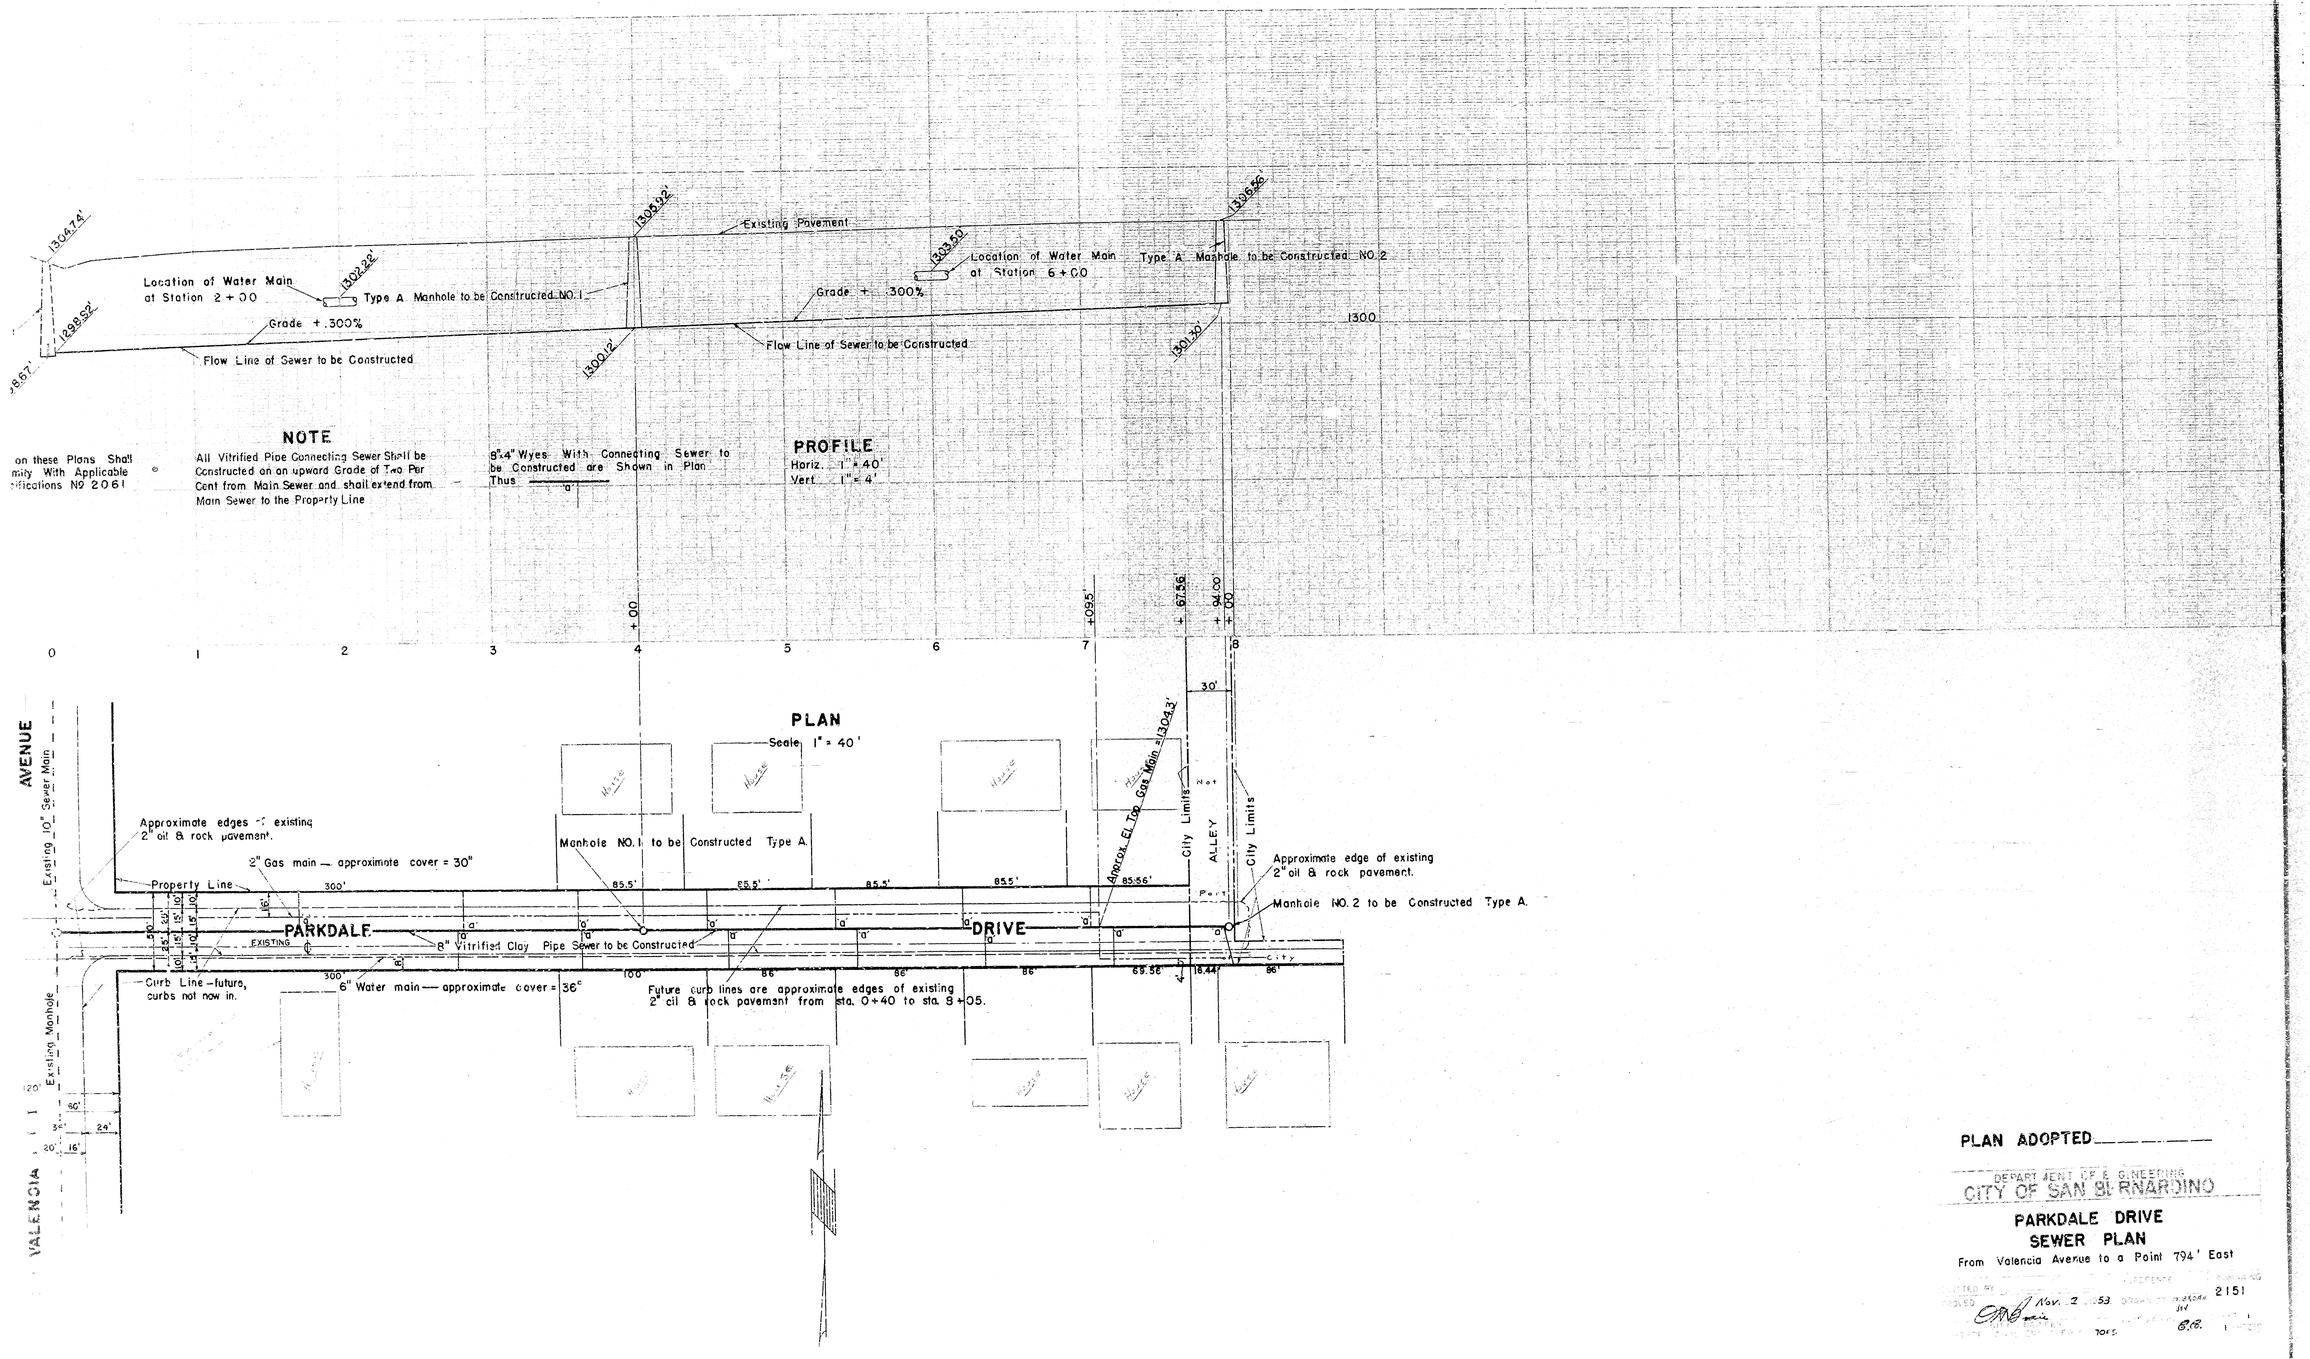

on these Plans Shall
mity With Applicable
ifications No 2061

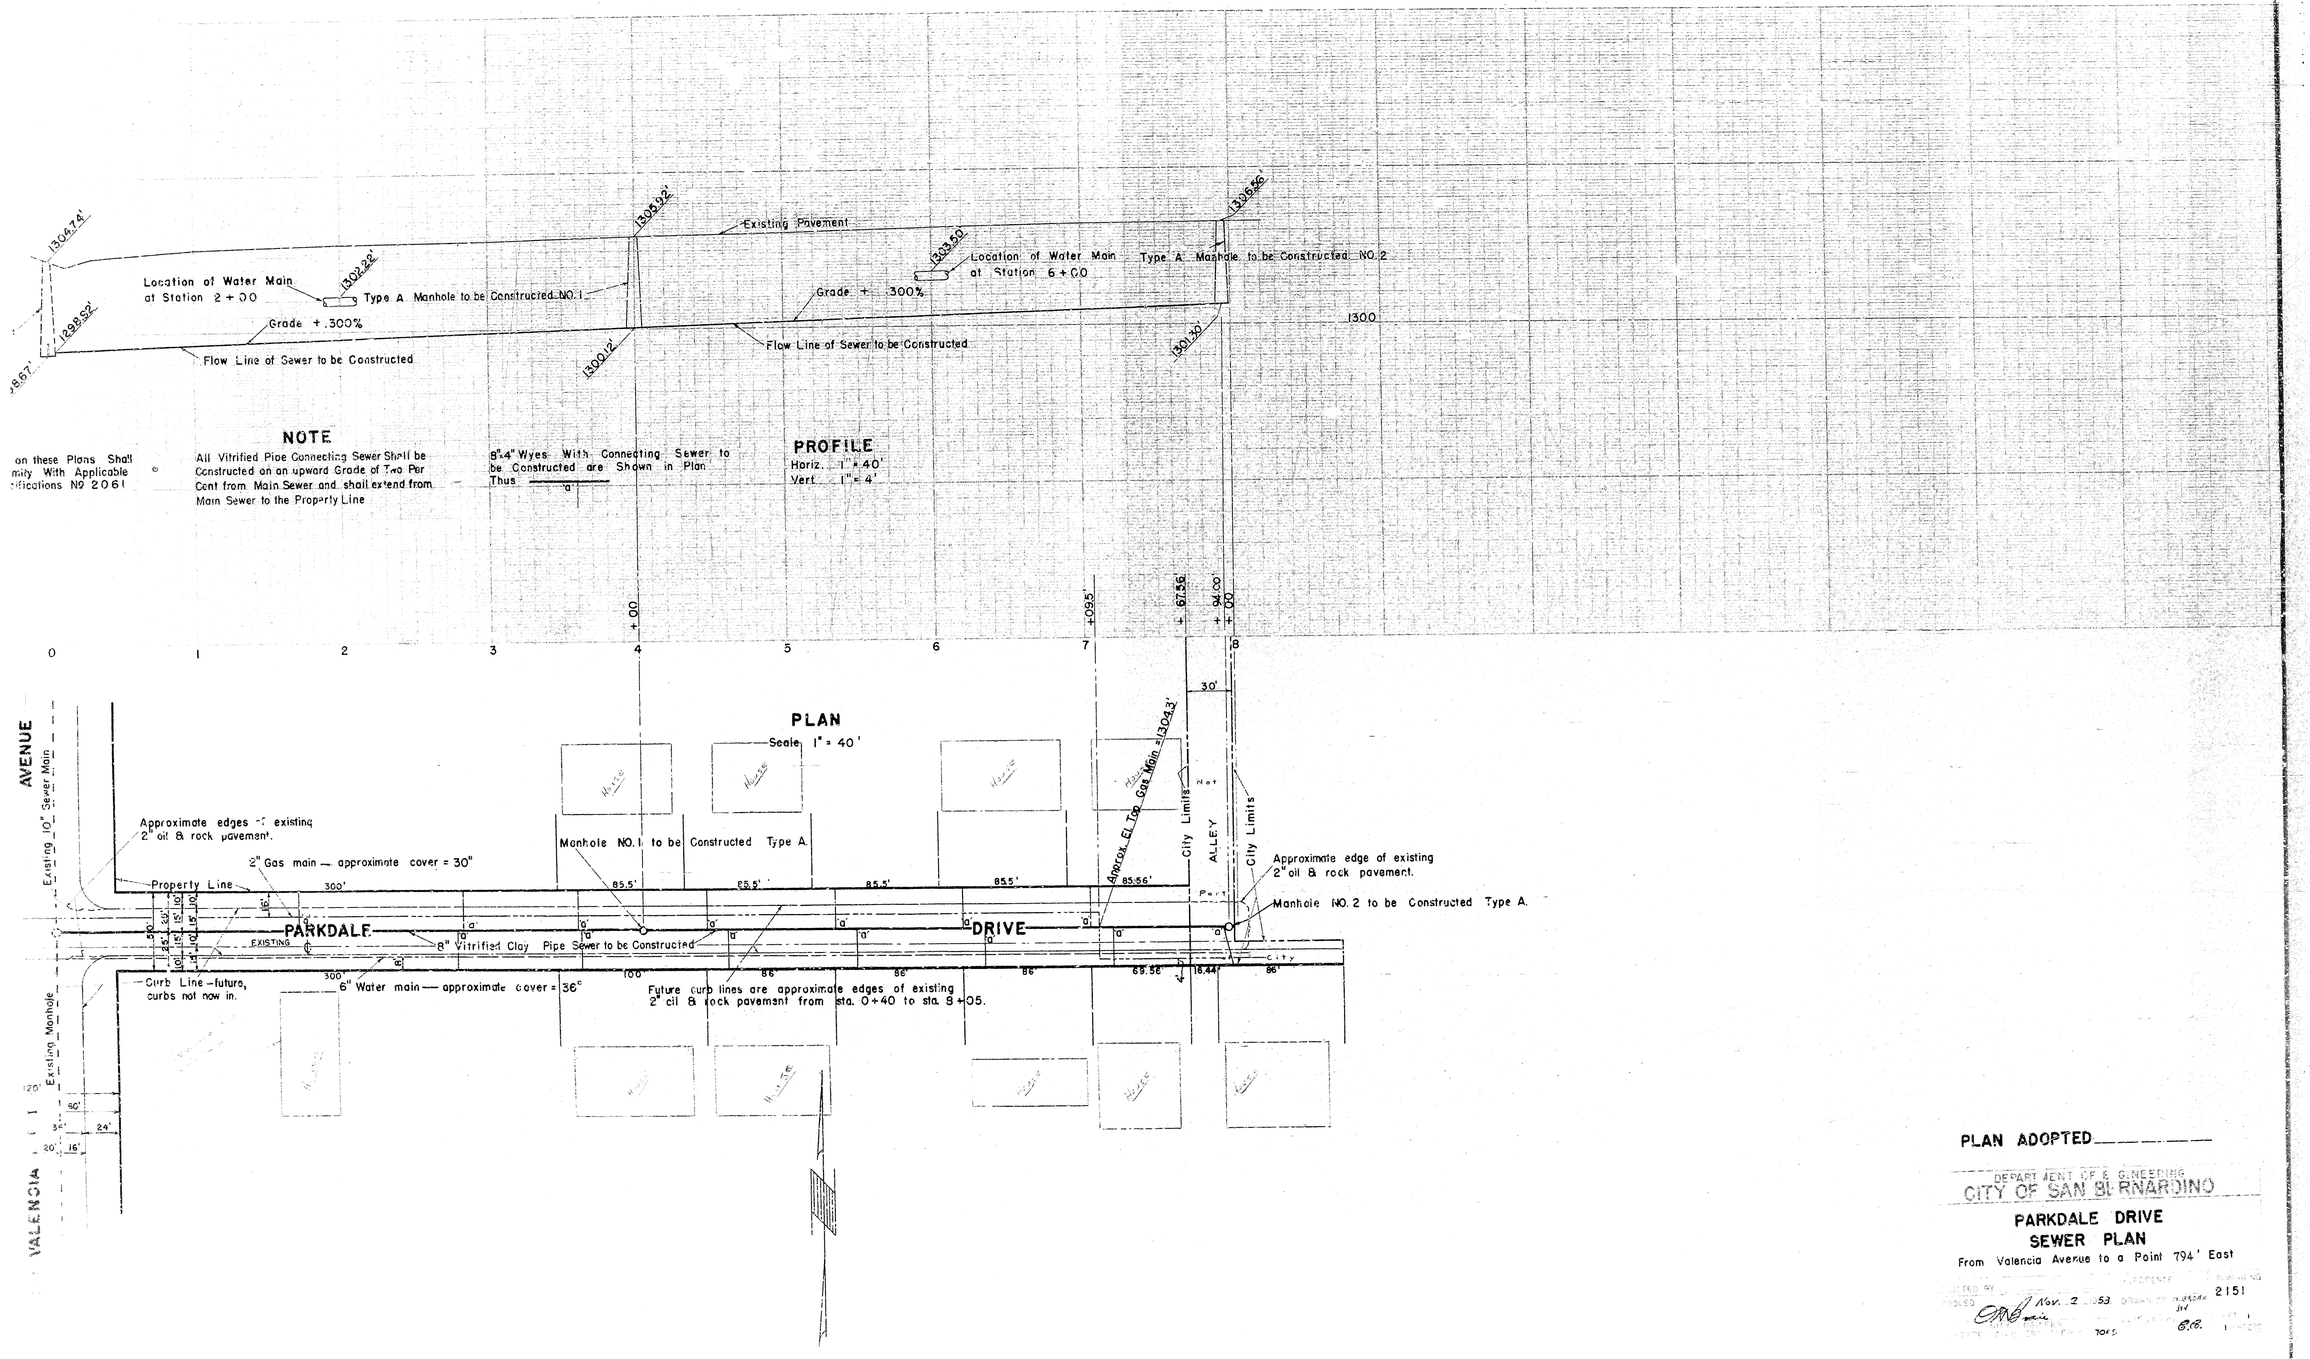

on these Plans Shall
mity With Applicable
ifications No 2061