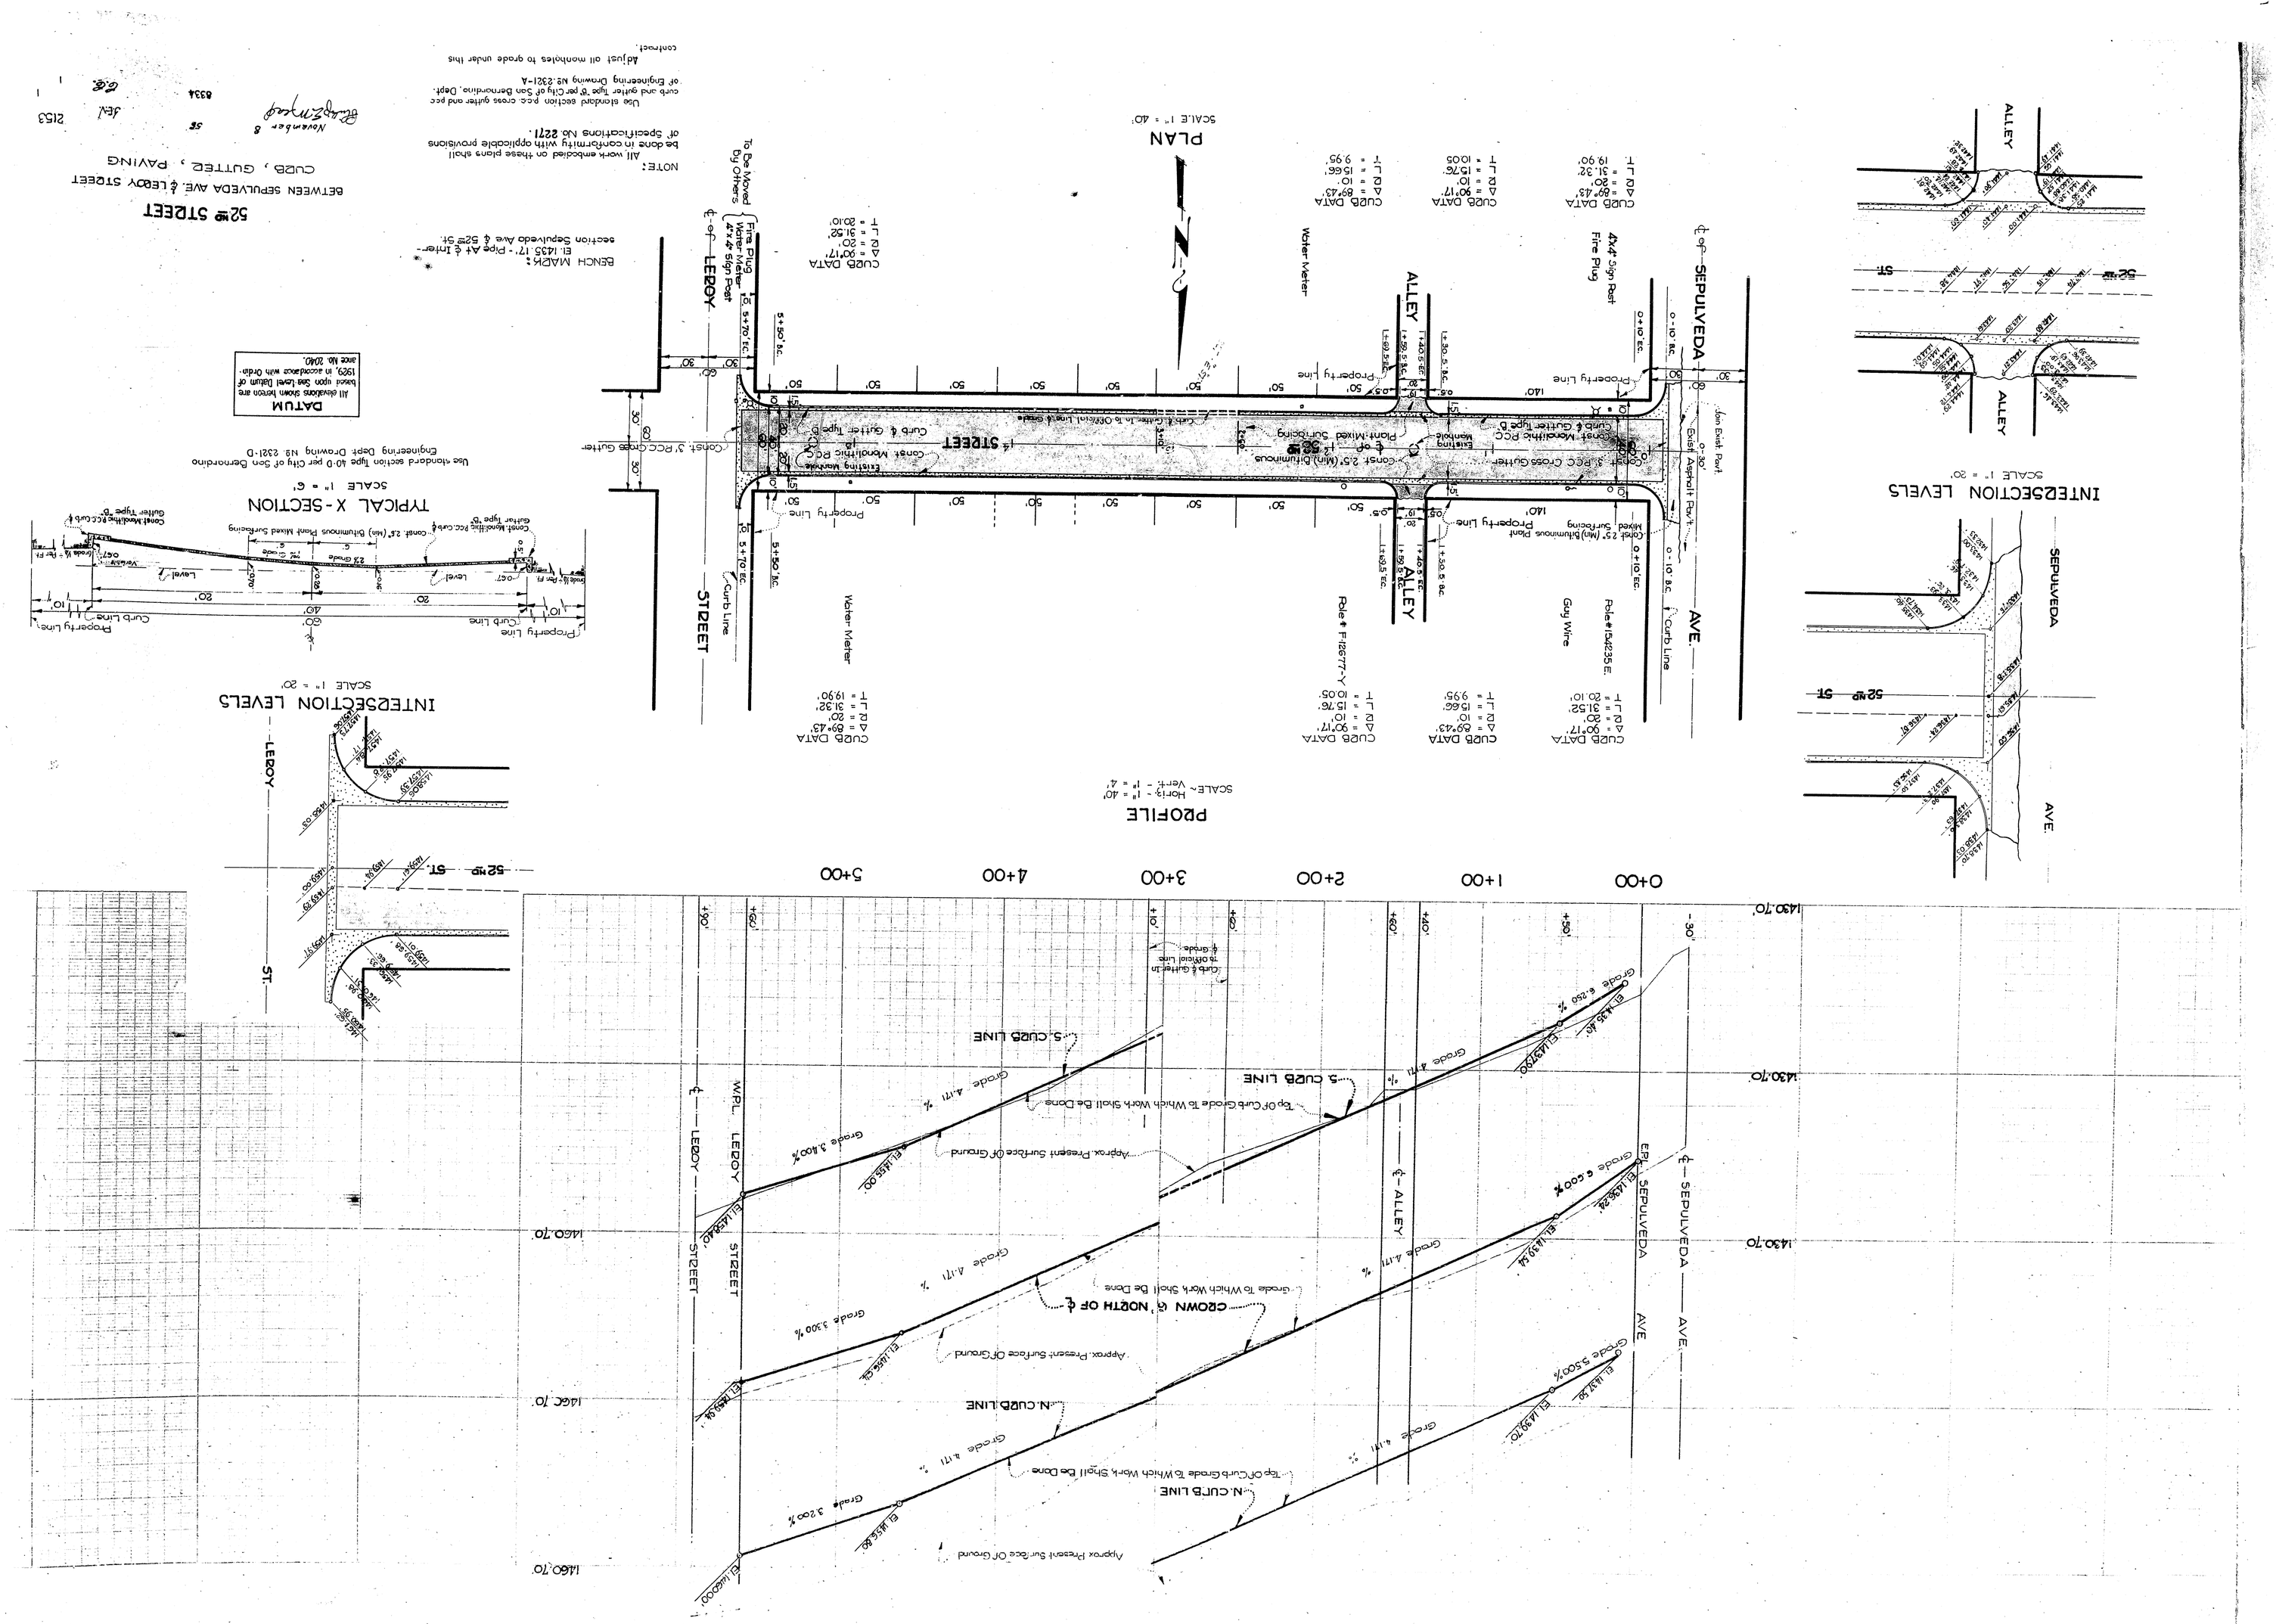

52ND STREET
BETWEEN SEPULVEDA AVE. & LEROY STREET
CURB, GUTTER, PAVING
November 8
8334
2153
NOTE:
All work embodied on these plans shall be done in conformity with applicable provisions of Specifications No 2271.
Use standard section p.c.c. cross gutter and p.c.c. curb and gutter Type "B" per City of San Bernardino, Dept. of Engineering Drawing No. 2321-A
Adjust all manholes to grade under this contract.
BENCH MARK:
El. 1435.17' - Pipe At ℄ Intersection Sepulveda Ave. & 52nd St.
DATUM
All elevations shown hereon are based upon Sea Level Datum of 1929, in accordance with Ordinance No. 2040.
TYPICAL X-SECTION
SCALE 1" = 6'
Use standard section Type 40-D per City of San Bernardino Engineering Dept Drawing No. 2321-D
INTERSECTION LEVELS
SCALE 1" = 20'
PLAN
SCALE 1" = 40'
PROFILE
SCALE - Horiz. - 1" = 40'
Vert. - 1" = 4'
SEPULVEDA AVE.
ALLEY
LEROY STREET
52ND ST.
W.P.L. LEROY STREET
℄ - ALLEY
℄ - SEPULVEDA AVE.
EPL SEPULVEDA AVE.
S. CURB LINE
N. CURB LINE
CROWN 6' NORTH OF ℄
Top Of Curb Grade To Which Work Shall Be Done
Approx. Present Surface Of Ground
Grade 4.171 %
Grade 3.400 %
Grade 3.300 %
Grade 6.250 %
Grade 6.600 %
Grade 5.500 %
0+00
1+00
2+00
3+00
4+00
5+00
1430.70'
1460.70'