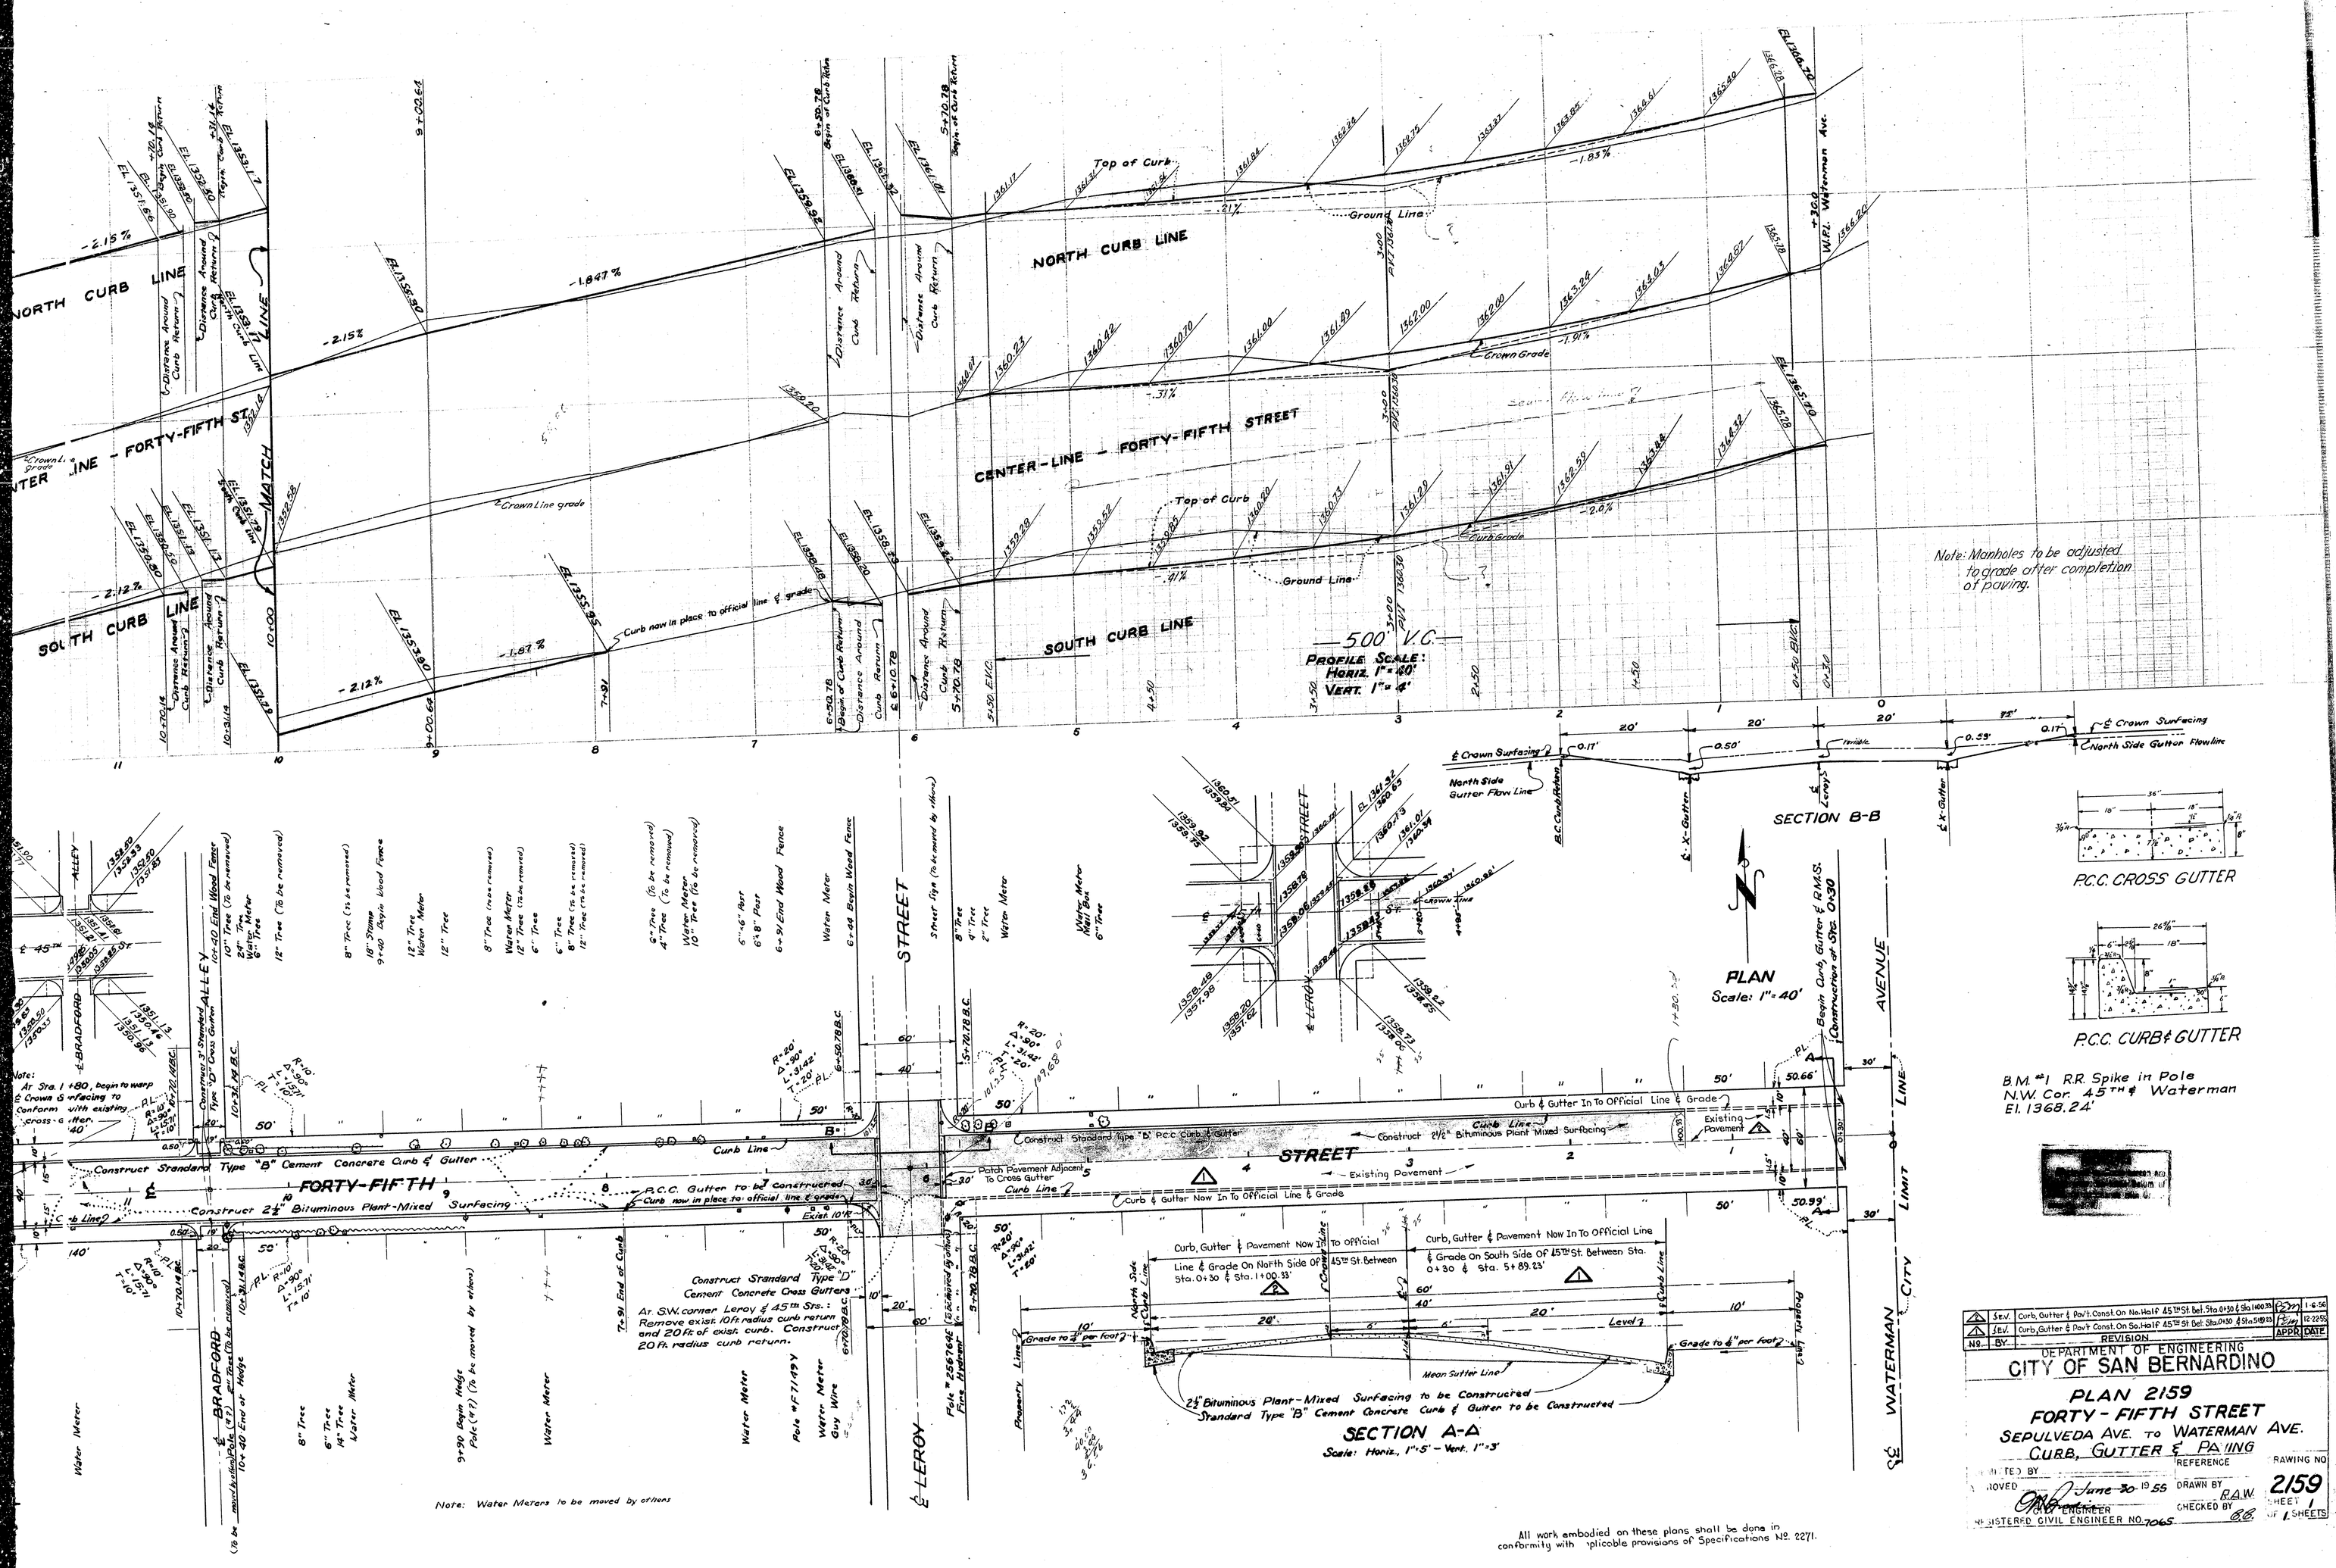

NO.	BY	REVISION	APPR.	DATE
3	S.E.V.	Curb, Gutter & Pav't Const. On No. Half 45TH St. Bet. Sta. 0+30 & Sta. 1+00.33		1-6-56
2	S.E.V.	Curb, Gutter & Pav't Const. On So. Half 45TH St. Bet. Sta. 0+30 & Sta. 5+89.23		12-22-55
1				

DEPARTMENT OF ENGINEERING
CITY OF SAN BERNARDINO

PLAN 2159
FORTY-FIFTH STREET
SEPULVEDA AVE. TO WATERMAN AVE.
CURB, GUTTER & PAVING

SUBMITTED BY	REFERENCE
APPROVED June 30, 1955	DRAWN BY R.A.W.
CITY ENGINEER	CHECKED BY B.B.
REGISTERED CIVIL ENGINEER NO. 7065	

DRAWING NO. 2159
SHEET 1 OF 1 SHEETS

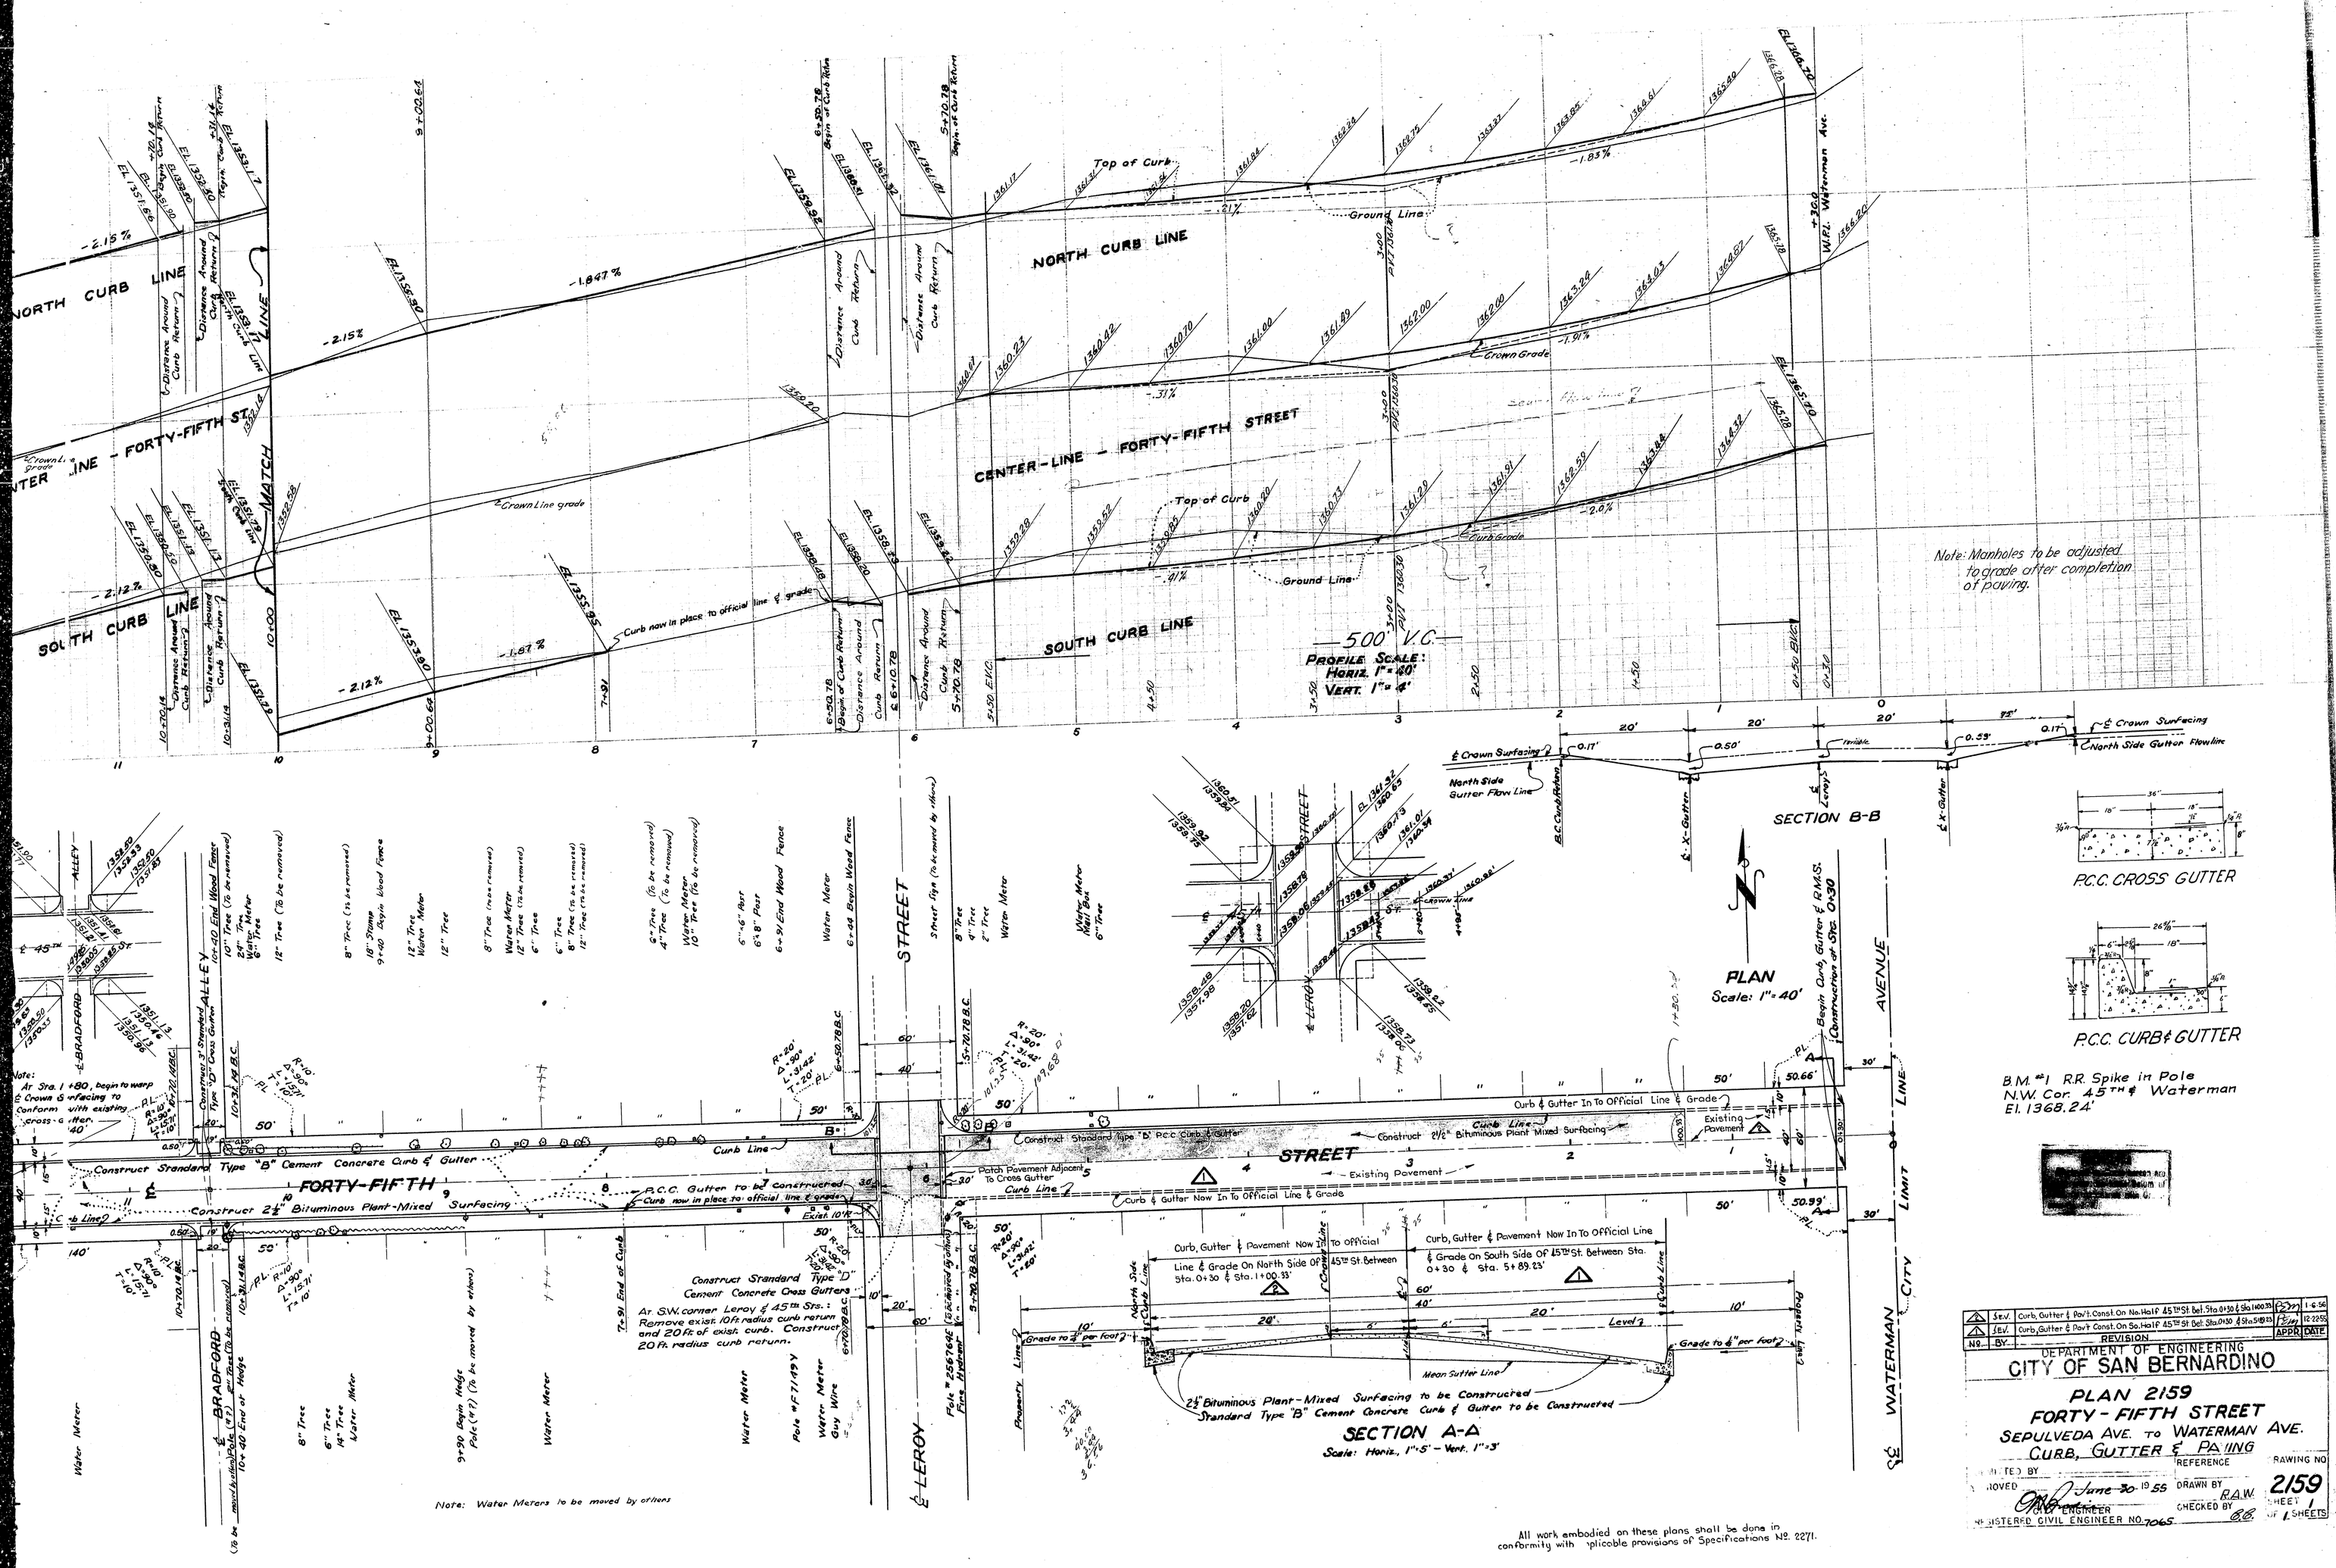

NO.	BY	REVISION	APPR.	DATE
3	S.E.V.	Curb, Gutter & Pav't Const. On No. Half 45TH St. Bet. Sta. 0+30 & Sta. 1+00.33		1-6-56
2	S.E.V.	Curb, Gutter & Pav't Const. On So. Half 45TH St. Bet. Sta. 0+30 & Sta. 5+89.23		12-22-55
1				

DEPARTMENT OF ENGINEERING
CITY OF SAN BERNARDINO

PLAN 2159
FORTY-FIFTH STREET
SEPULVEDA AVE. TO WATERMAN AVE.
CURB, GUTTER & PAVING

SUBMITTED BY	REFERENCE
APPROVED June 30, 1955	DRAWN BY R.A.W.
CITY ENGINEER	CHECKED BY B.B.
REGISTERED CIVIL ENGINEER NO. 7065	

DRAWING NO. 2159
SHEET 1 OF 1 SHEETS