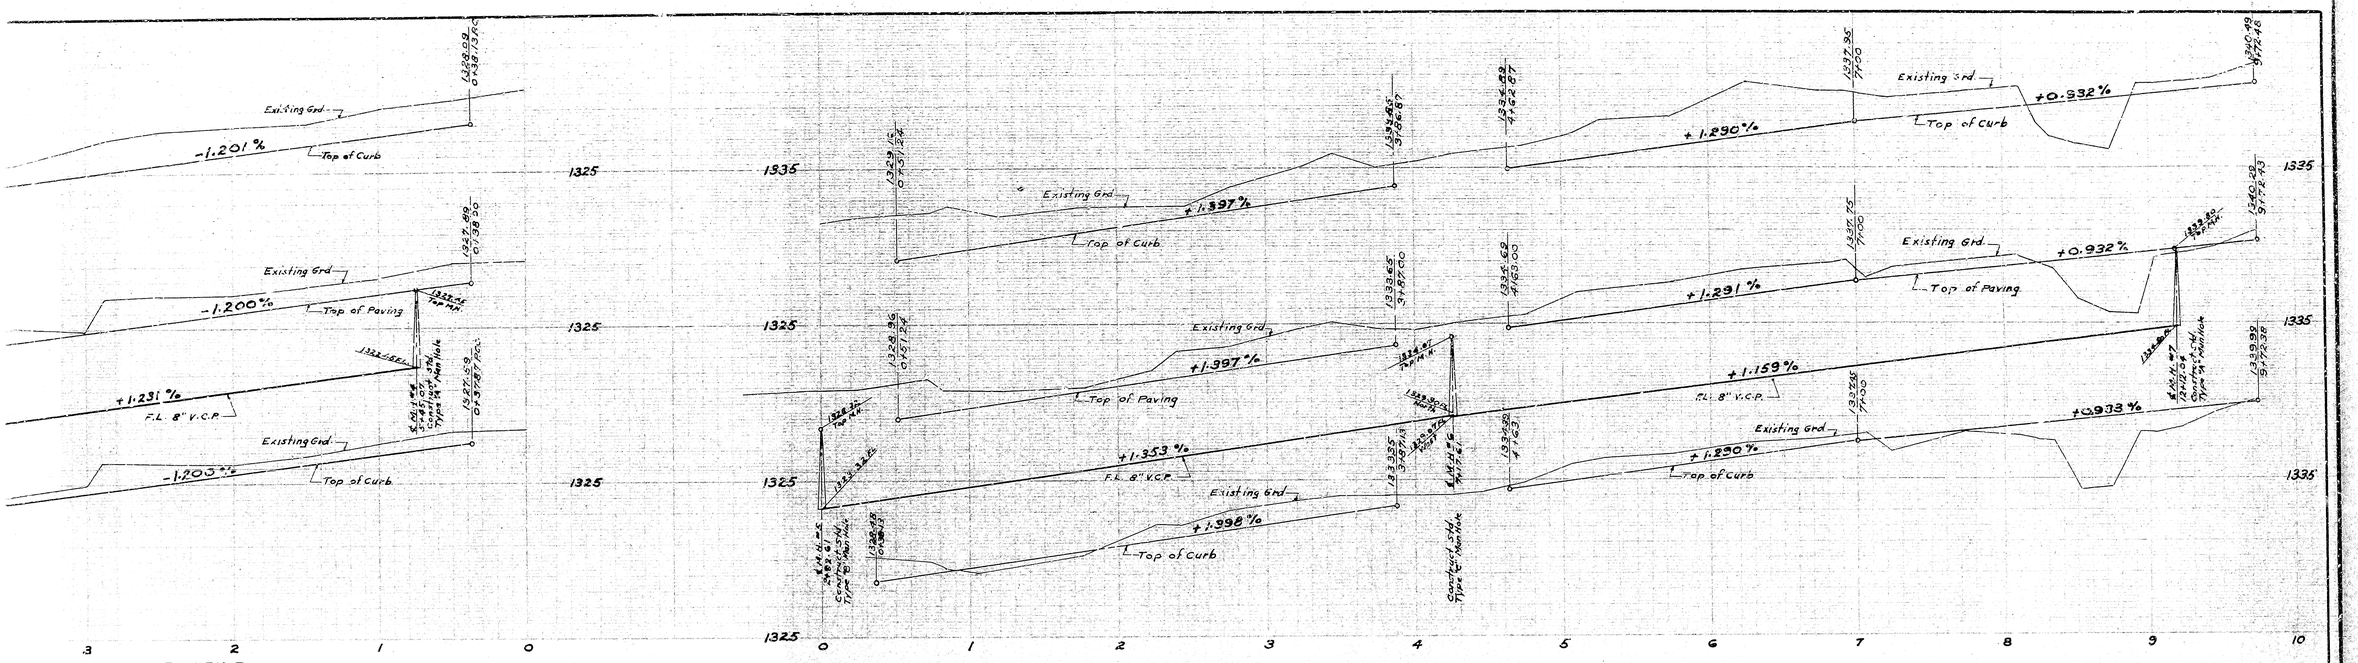

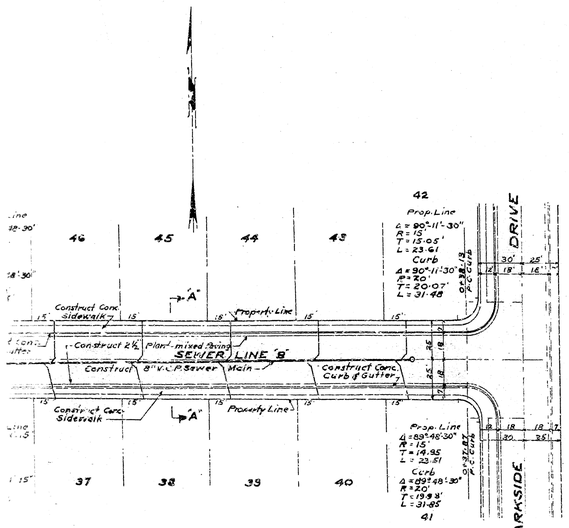

RALSTON AVENUE
PLAN
SCALE 1" = 40'

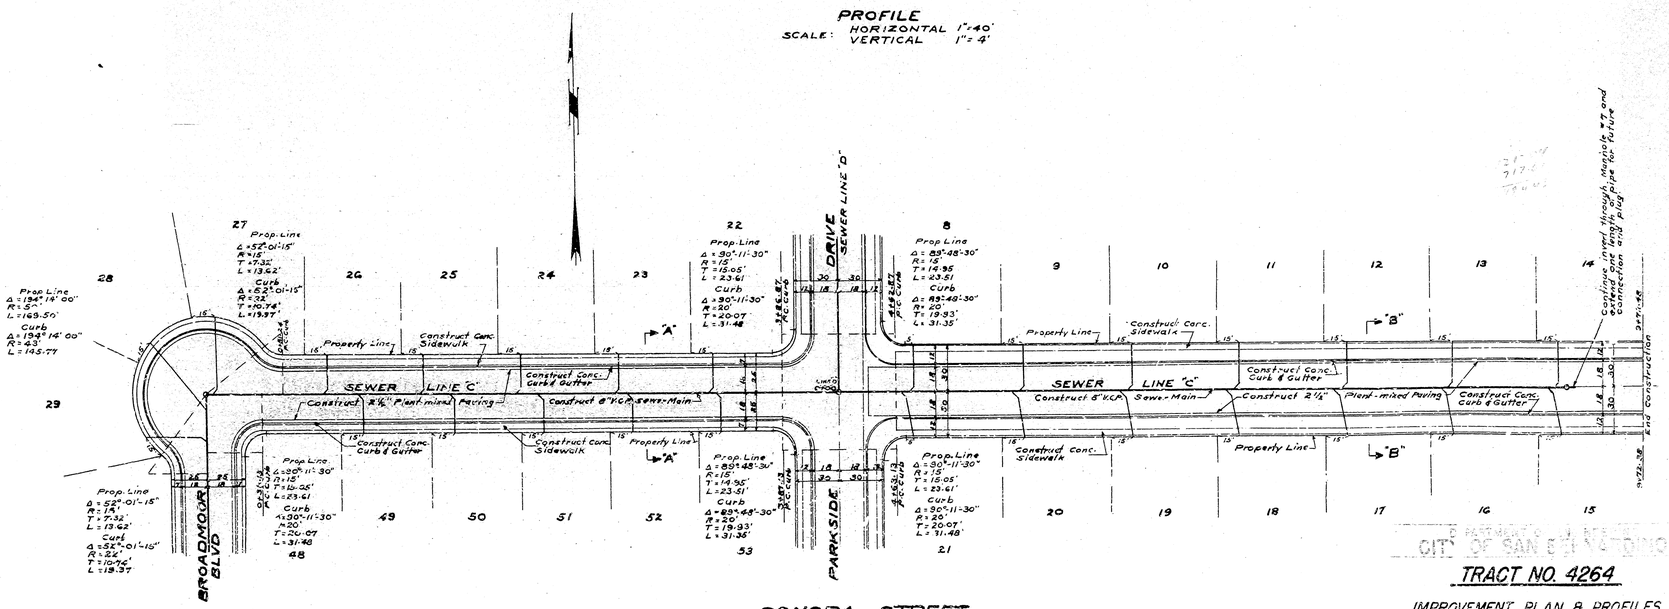

SONORA STREET
PLAN
SCALE 1" = 40'

CITY OF SAN BERNARDINO

TRACT NO. 4264

IMPROVEMENT PLAN & PROFILES

SUBMITTED BY: ARTHUR J. SULLIVAN AND ASSOCIATES
APPROVED: July 30, 54
G.C. 2256

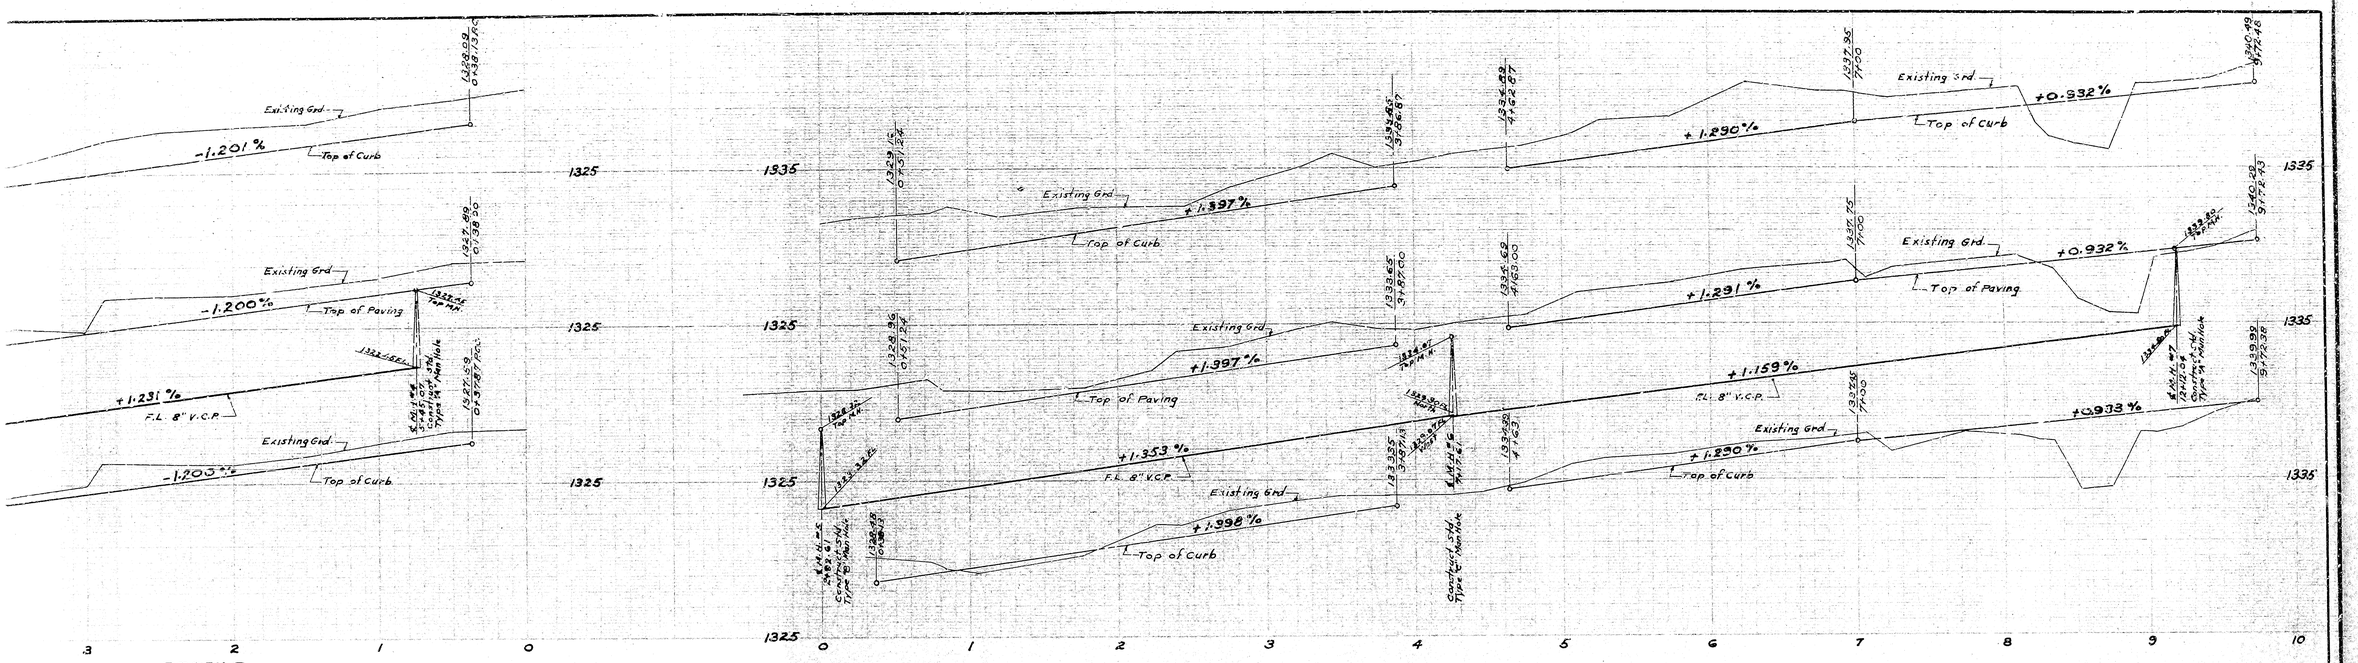

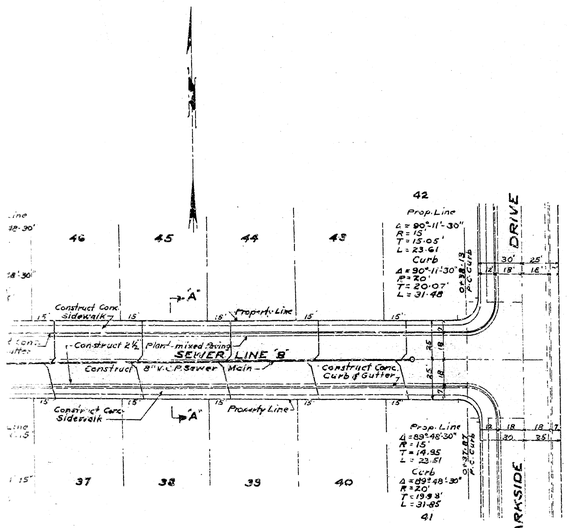

RALSTON AVENUE
PLAN
SCALE 1" = 40'

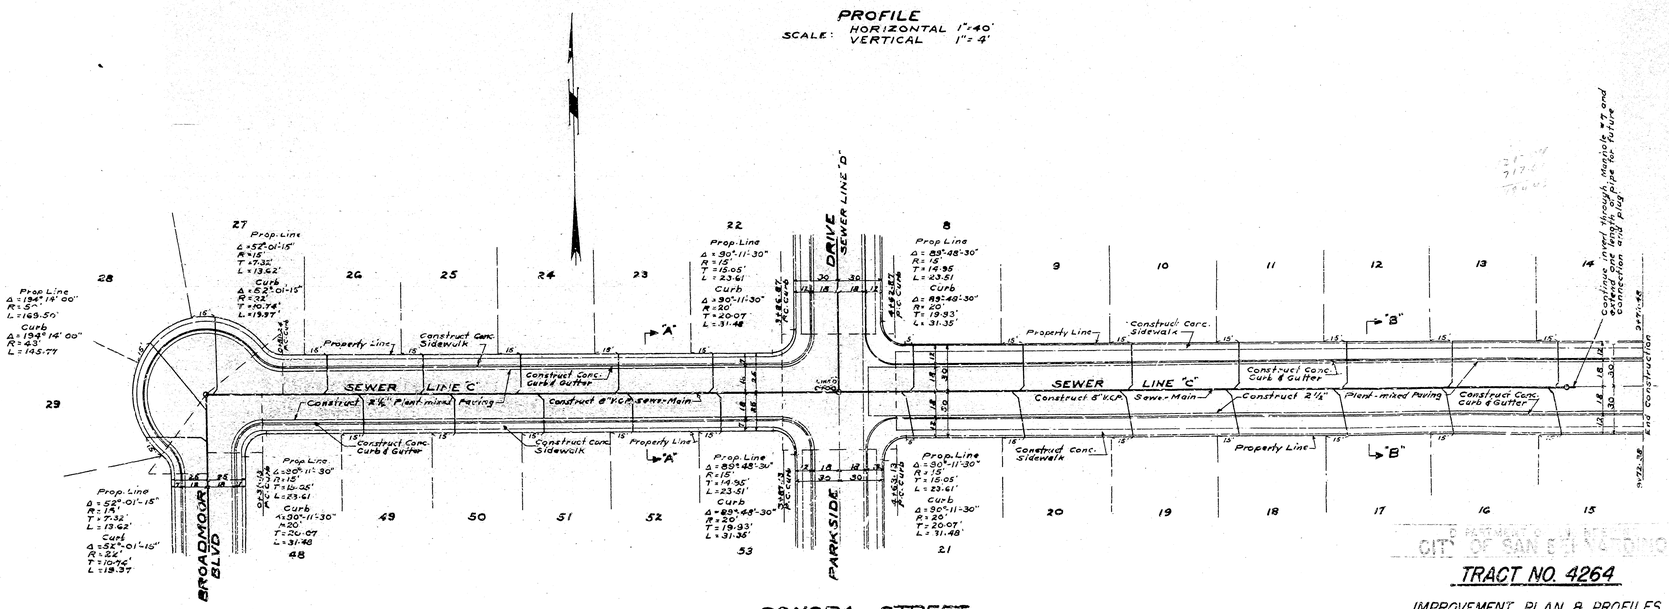

SONORA STREET
PLAN
SCALE 1" = 40'

CITY OF SAN BERNARDINO

TRACT NO. 4264

IMPROVEMENT PLAN & PROFILES

SUBMITTED BY: ARTHUR J. SULLIVAN AND ASSOCIATES
APPROVED: July 30, 54
G.C. 2256