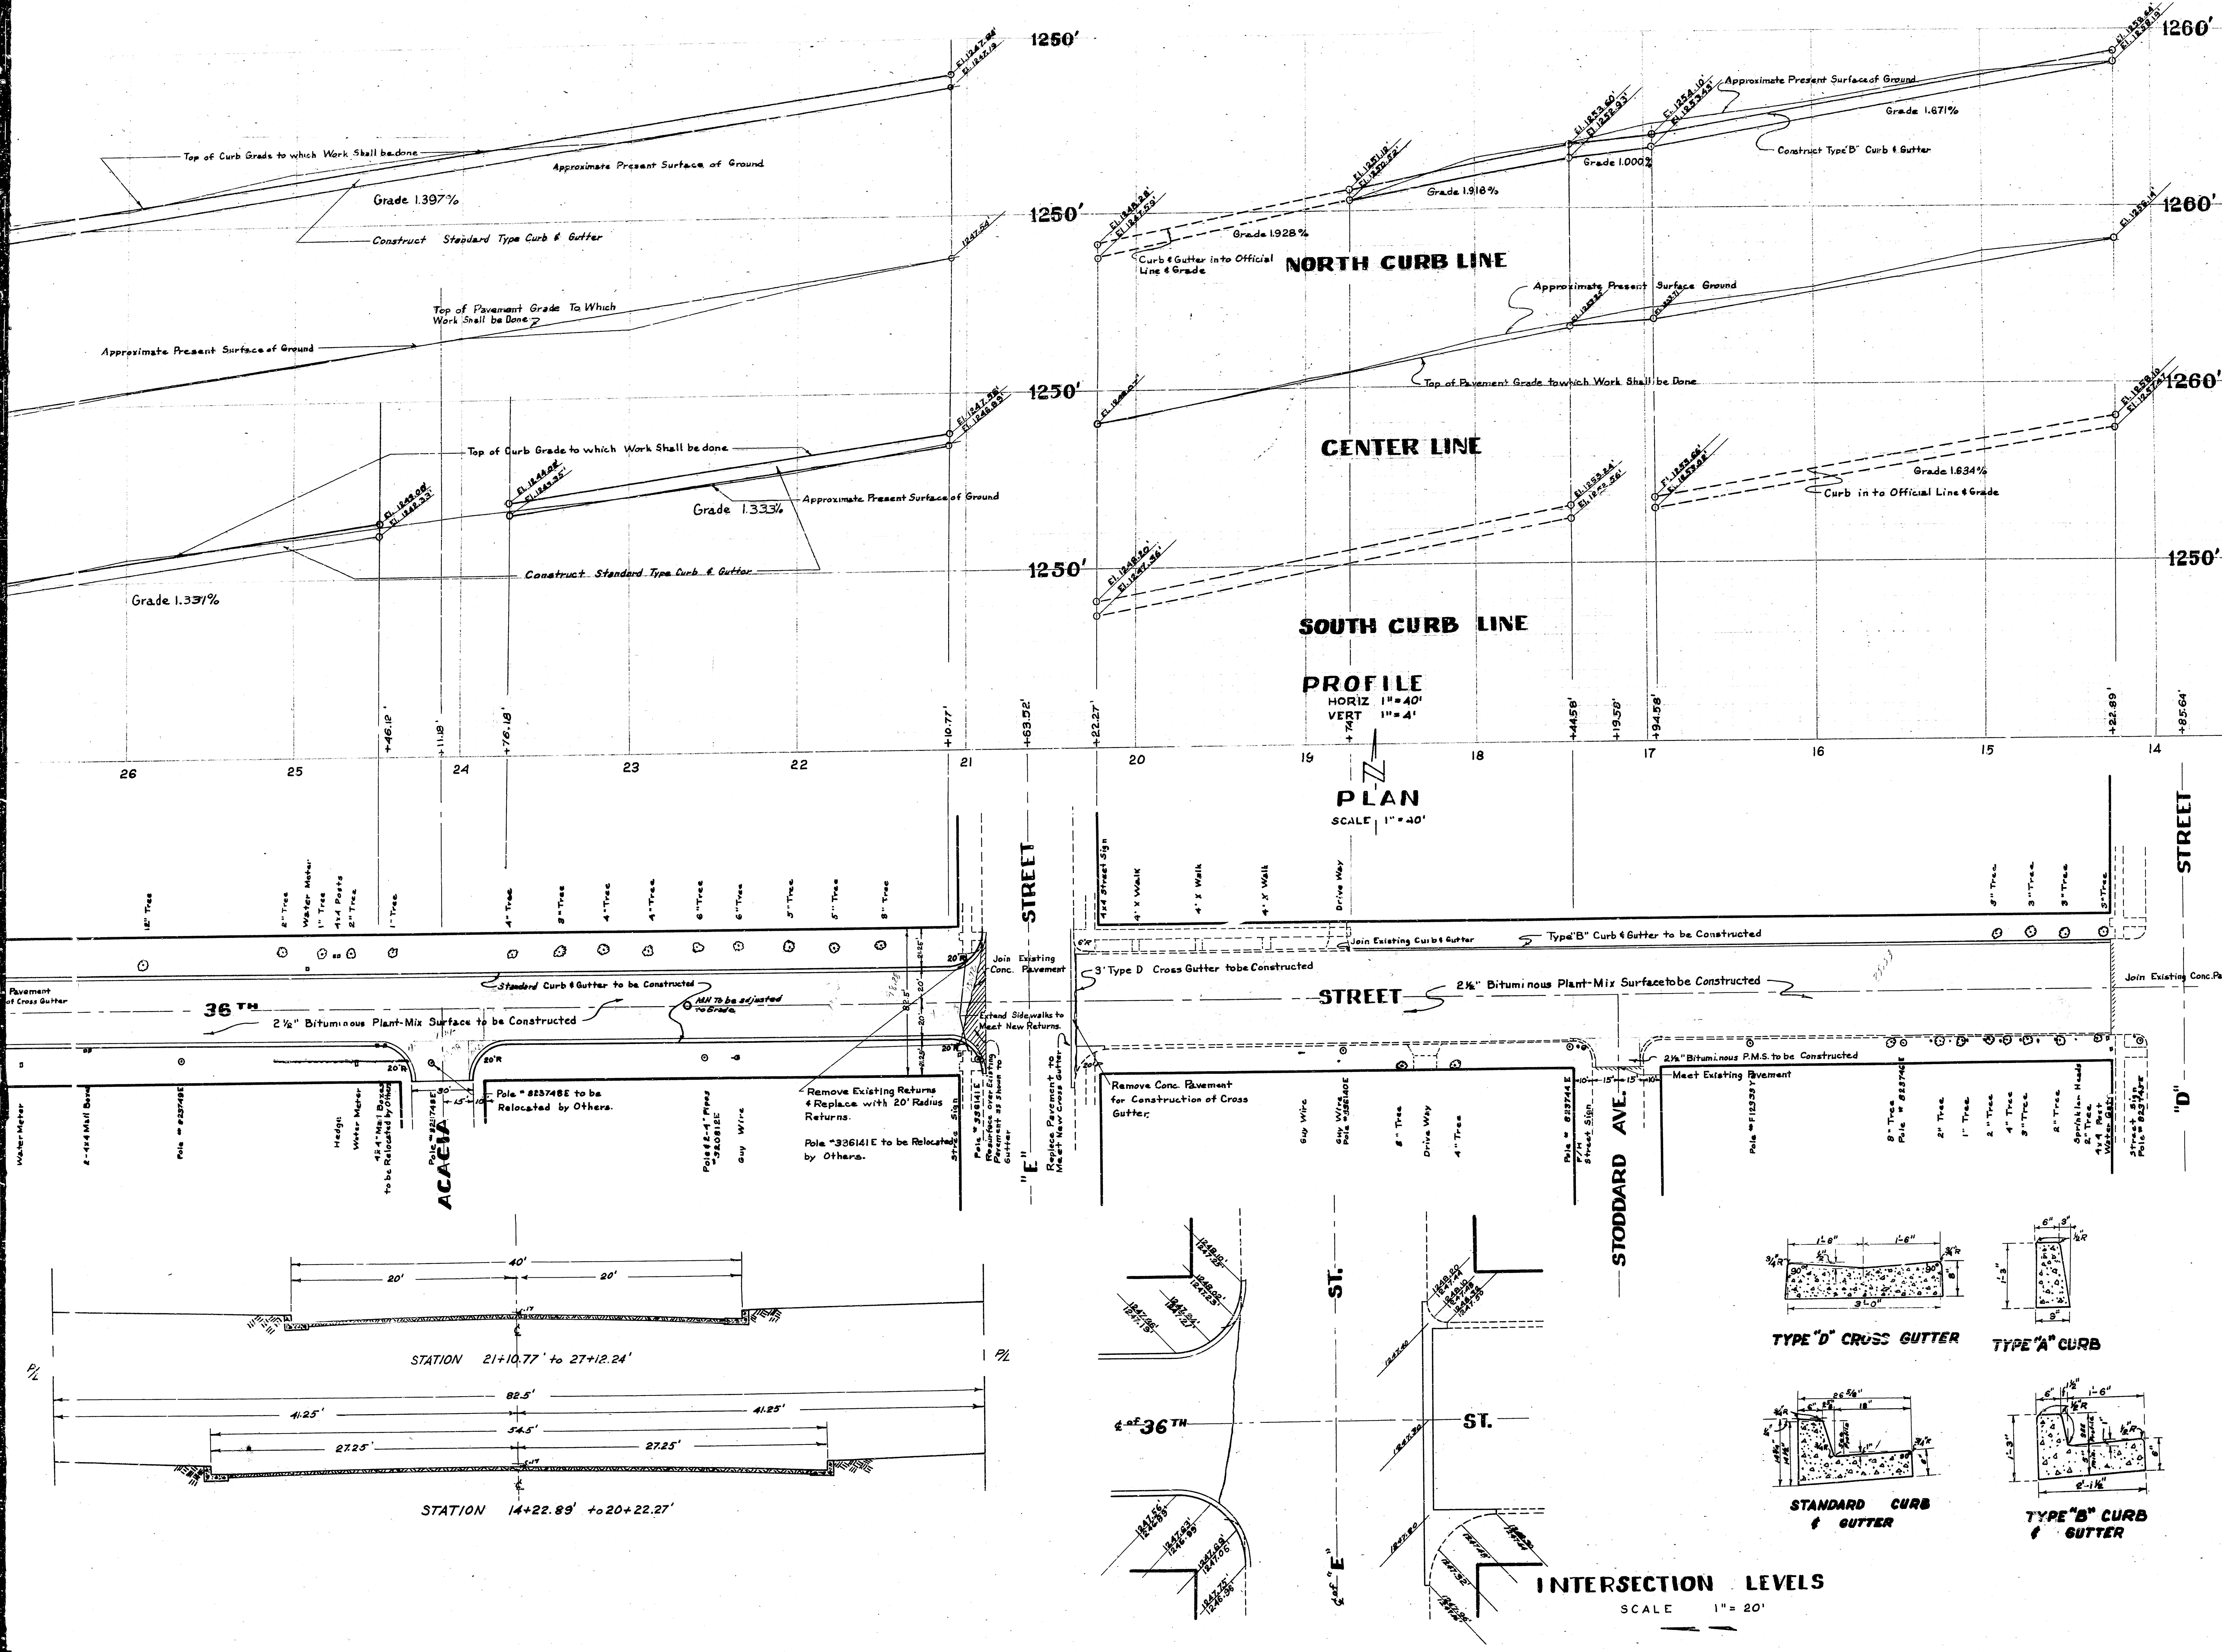

NOTES:

Recess curb for Driveways where necessary. Exact Locations & Width shall be determined in Field.

All work embodied in these plans shall be done in conformity with applicable provisions of Specifications № 2271

All Manholes to be adjusted to Grade.

DATUM

All elevations shown hereon ... Mean Sea Level Datum ... in accordance with ...

DEPARTMENT OF ENGINEERING CITY OF SAN BERNARDINO		
36TH STREET MT. VIEW to "F" STREET CURB, GUTTER & PAVING		
SUBMITTED BY	REFERENCE	DRAWING NO. 2270
APPROVED Feb. 21, 55. CITY ENGINEER	DRAWN BY R.W.	
REGISTERED CIVIL ENGINEER No. 7065	CHECKED BY G.G.	SH. 2 OF 2 SHEET

36TH STREET CURB, GUTTER & PAVING 1245