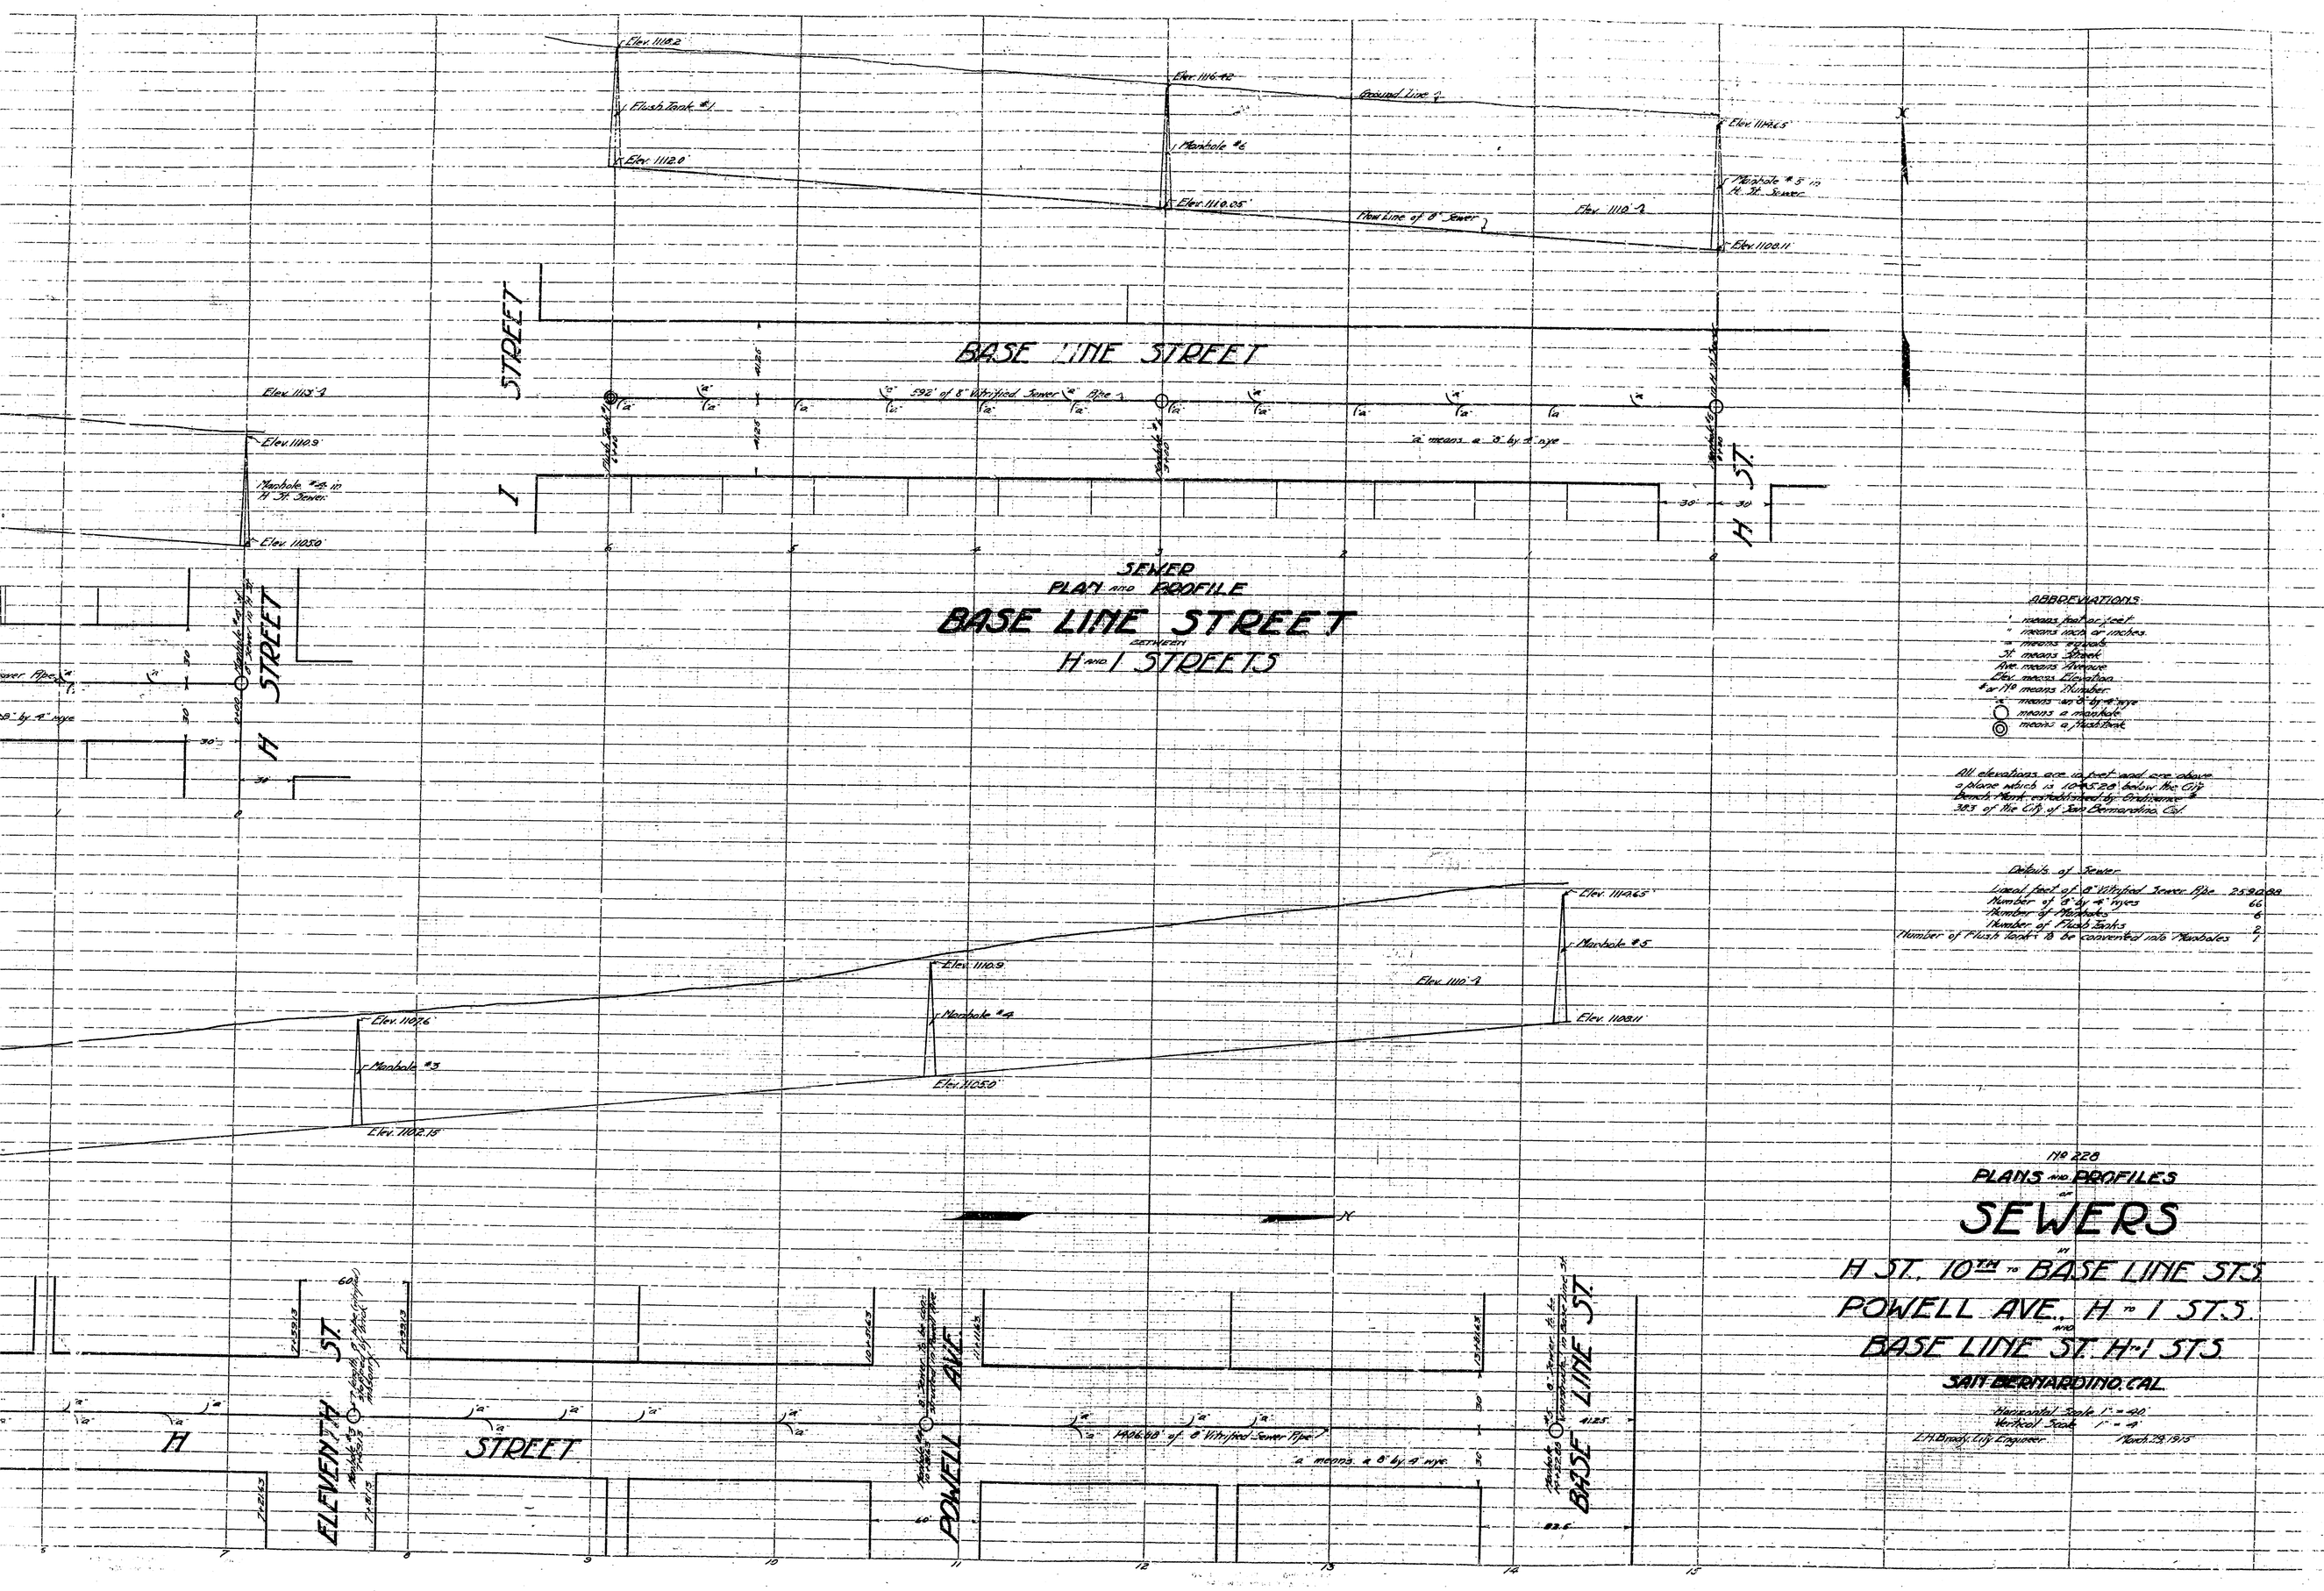

SEWER
PLAN AND PROFILE
BASE LINE STREET
BETWEEN
H AND I STREETS

ABBREVIATIONS

- means foot or feet
- means inch or inches
- means equals
- St. means Street
- Ave. means Avenue
- Elev. means Elevation
- # or No. means Number
- means an 8" by 4" wye
- means a manhole
- means a flush tank

All elevations are in feet and are above a plane which is 1045.28' below the City Bench Mark established by Ordinance # 383 of the City of San Bernardino, Cal.

Details of Sewer

Lineal feet of 8" Vitrified Sewer Pipe	2590.88
Number of 8" by 4" wyes	66
Number of Manholes	6
Number of Flush Tanks	2
Number of Flush Tanks to be converted into Manholes	1

No. 228
PLANS AND PROFILES
OF
SEWERS
IN
H ST. 10TH TO BASE LINE STS.
POWELL AVE. H TO I STS.
AND
BASE LINE ST. H TO I STS.
SAN BERNARDINO, CAL.

Horizontal Scale 1" = 40'
Vertical Scale 1" = 4'

L.H. Brady, City Engineer. March 29, 1915