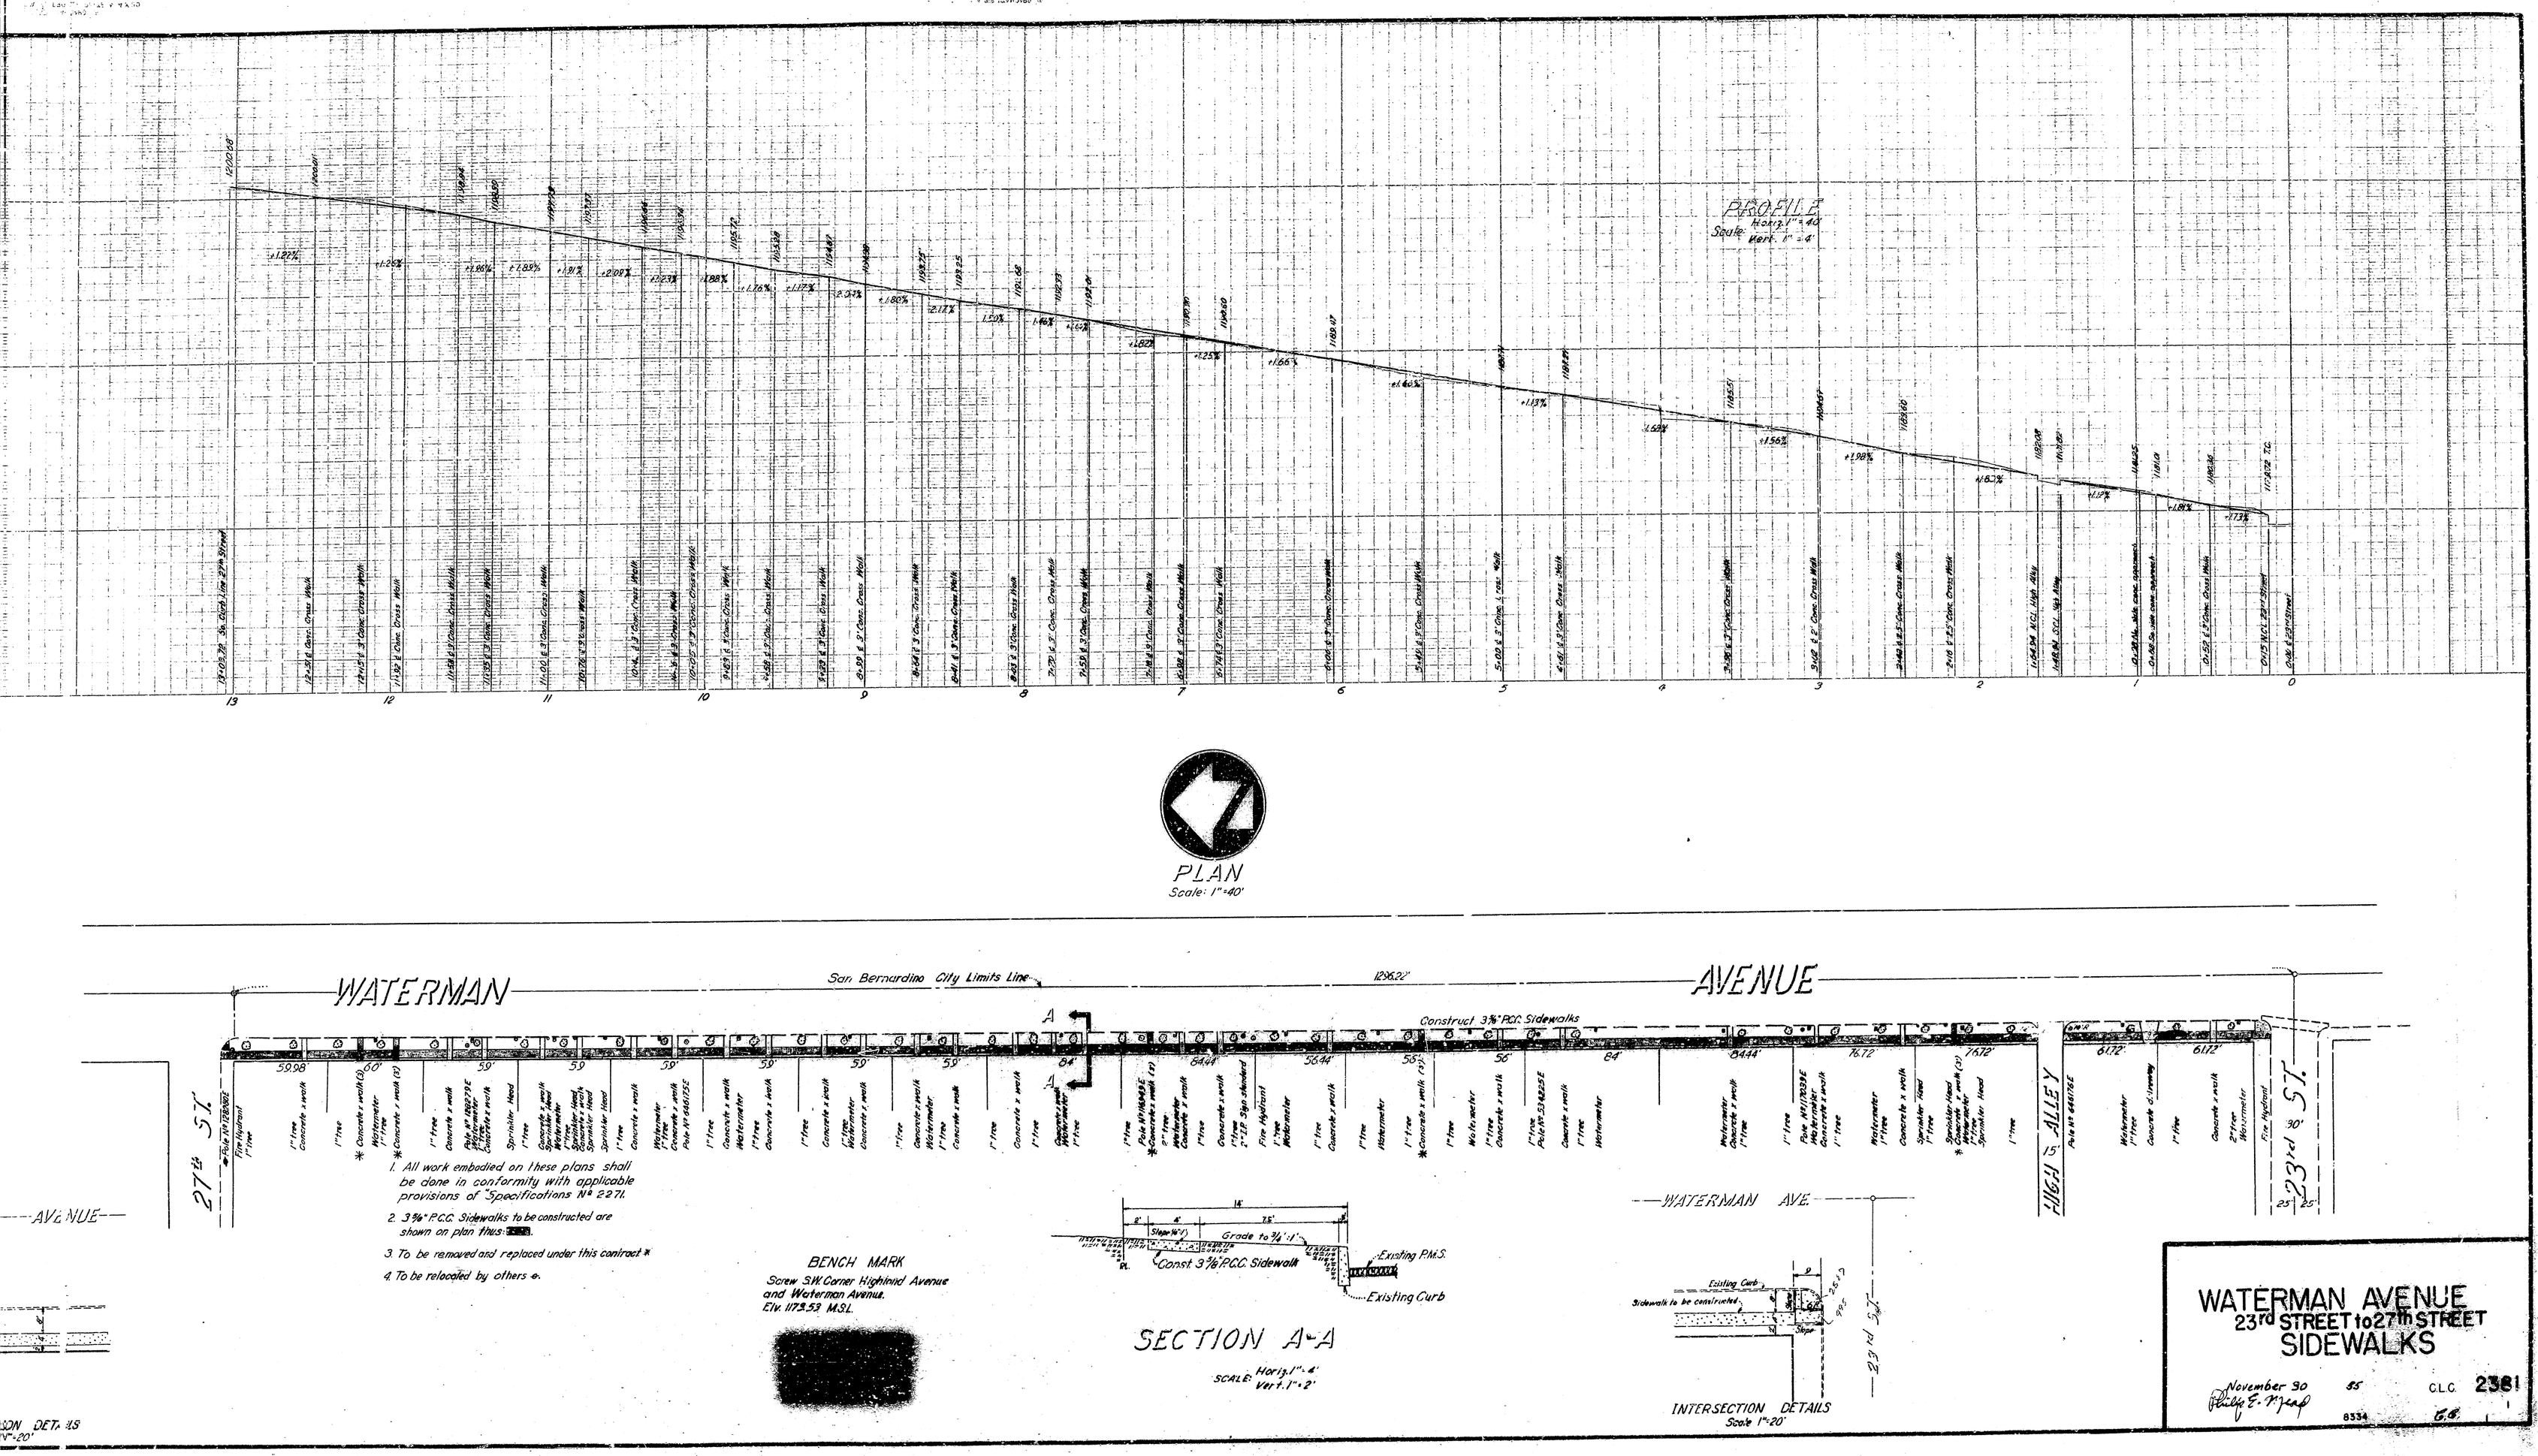
PROFILE
Scale: Horiz. 1" = 40'
Vert. 1" = 4'
PLAN
Scale: 1" = 40'
WATERMAN AVENUE
San Bernardino City Limits Line
1296.22'
Construct 3⅝" P.C.C. Sidewalks
27th ST.
23rd ST.
HIGH ALLEY
1. All work embodied on these plans shall be done in conformity with applicable provisions of "Specifications No 2271.
2. 3⅝" P.C.C. Sidewalks to be constructed are shown on plan thus: [redacted].
3. To be removed and replaced under this contract *
4. To be relocated by others ⊕.
BENCH MARK
Screw S.W. Corner Highland Avenue and Waterman Avenue.
Elv. 1173.53 M.S.L.
[redacted]
Const. 3⅝" P.C.C. Sidewalk
Grade to ¾":1'
Existing P.M.S.
Existing Curb
SECTION A-A
SCALE: Horiz. 1" = 4'
Vert. 1" = 2'
WATERMAN AVE.
Existing Curb
Sidewalk to be constructed
INTERSECTION DETAILS
Scale 1" = 20'
WATERMAN AVENUE
23rd STREET to 27th STREET
SIDEWALKS
November 30 55
C.L.C. 2381
8334