IN THE CITY OF SAN BERNARDINO

SHEET 3 OF 6 SHEETS

AMENDING MAP TRACT NO. 10297-3

BEING A SUBDIVISION OF A PORTION OF PARCEL 3 OF PARCEL MAP NO. 4840, AS PER MAP RECORDED IN BOOK 53 OF PARCEL MAPS, PAGES 97, 98 AND 99, AMENDED IN BOOK 54 OF PARCEL MAPS, PAGES 75, 76 AND 77, RECORDS OF SAN BERNARDINO COUNTY, CALIFORNIA, IN SECTION 24, T.1S., R.4W. SBM.

APRIL, 1987

SCALE: 1" = 30'

J. F. DAVIDSON ASSOCIATES, INC.

NOTE:

SEE SHEET NO. 2 FOR SURVEYOR'S NOTES.

CURVE DATA				
○	R	Δ	T	L
1	20.00'	90°00'00"	20.00'	31.42'
2	330.00'	01°47'16"	5.15'	10.30'
3	34.00'	11°05'08"	3.30'	6.58'
4	28.00'	20°41'37"	5.11'	10.11'
5	20.00'	17°44'55"	3.12'	6.20'
6	330.00'	08°58'42"	25.91'	51.71'
7	330.00'	01°28'58"	4.27'	8.54'
8	20.00'	24°47'34"	4.40'	8.65'
9	15.00'	90°42'20"	15.10'	23.75'
10	4.00'	90°00'00"	4.00'	6.28'
11	15.00'	90°00'00"	15.00'	23.56'
12	20.00'	25°09'02"	4.46'	8.78'
13	300.00'	04°11'52"	11.00'	21.98'
14	300.00'	04°46'30"	12.52'	25.03'
15	330.00'	05°42'28"	16.45'	32.87'

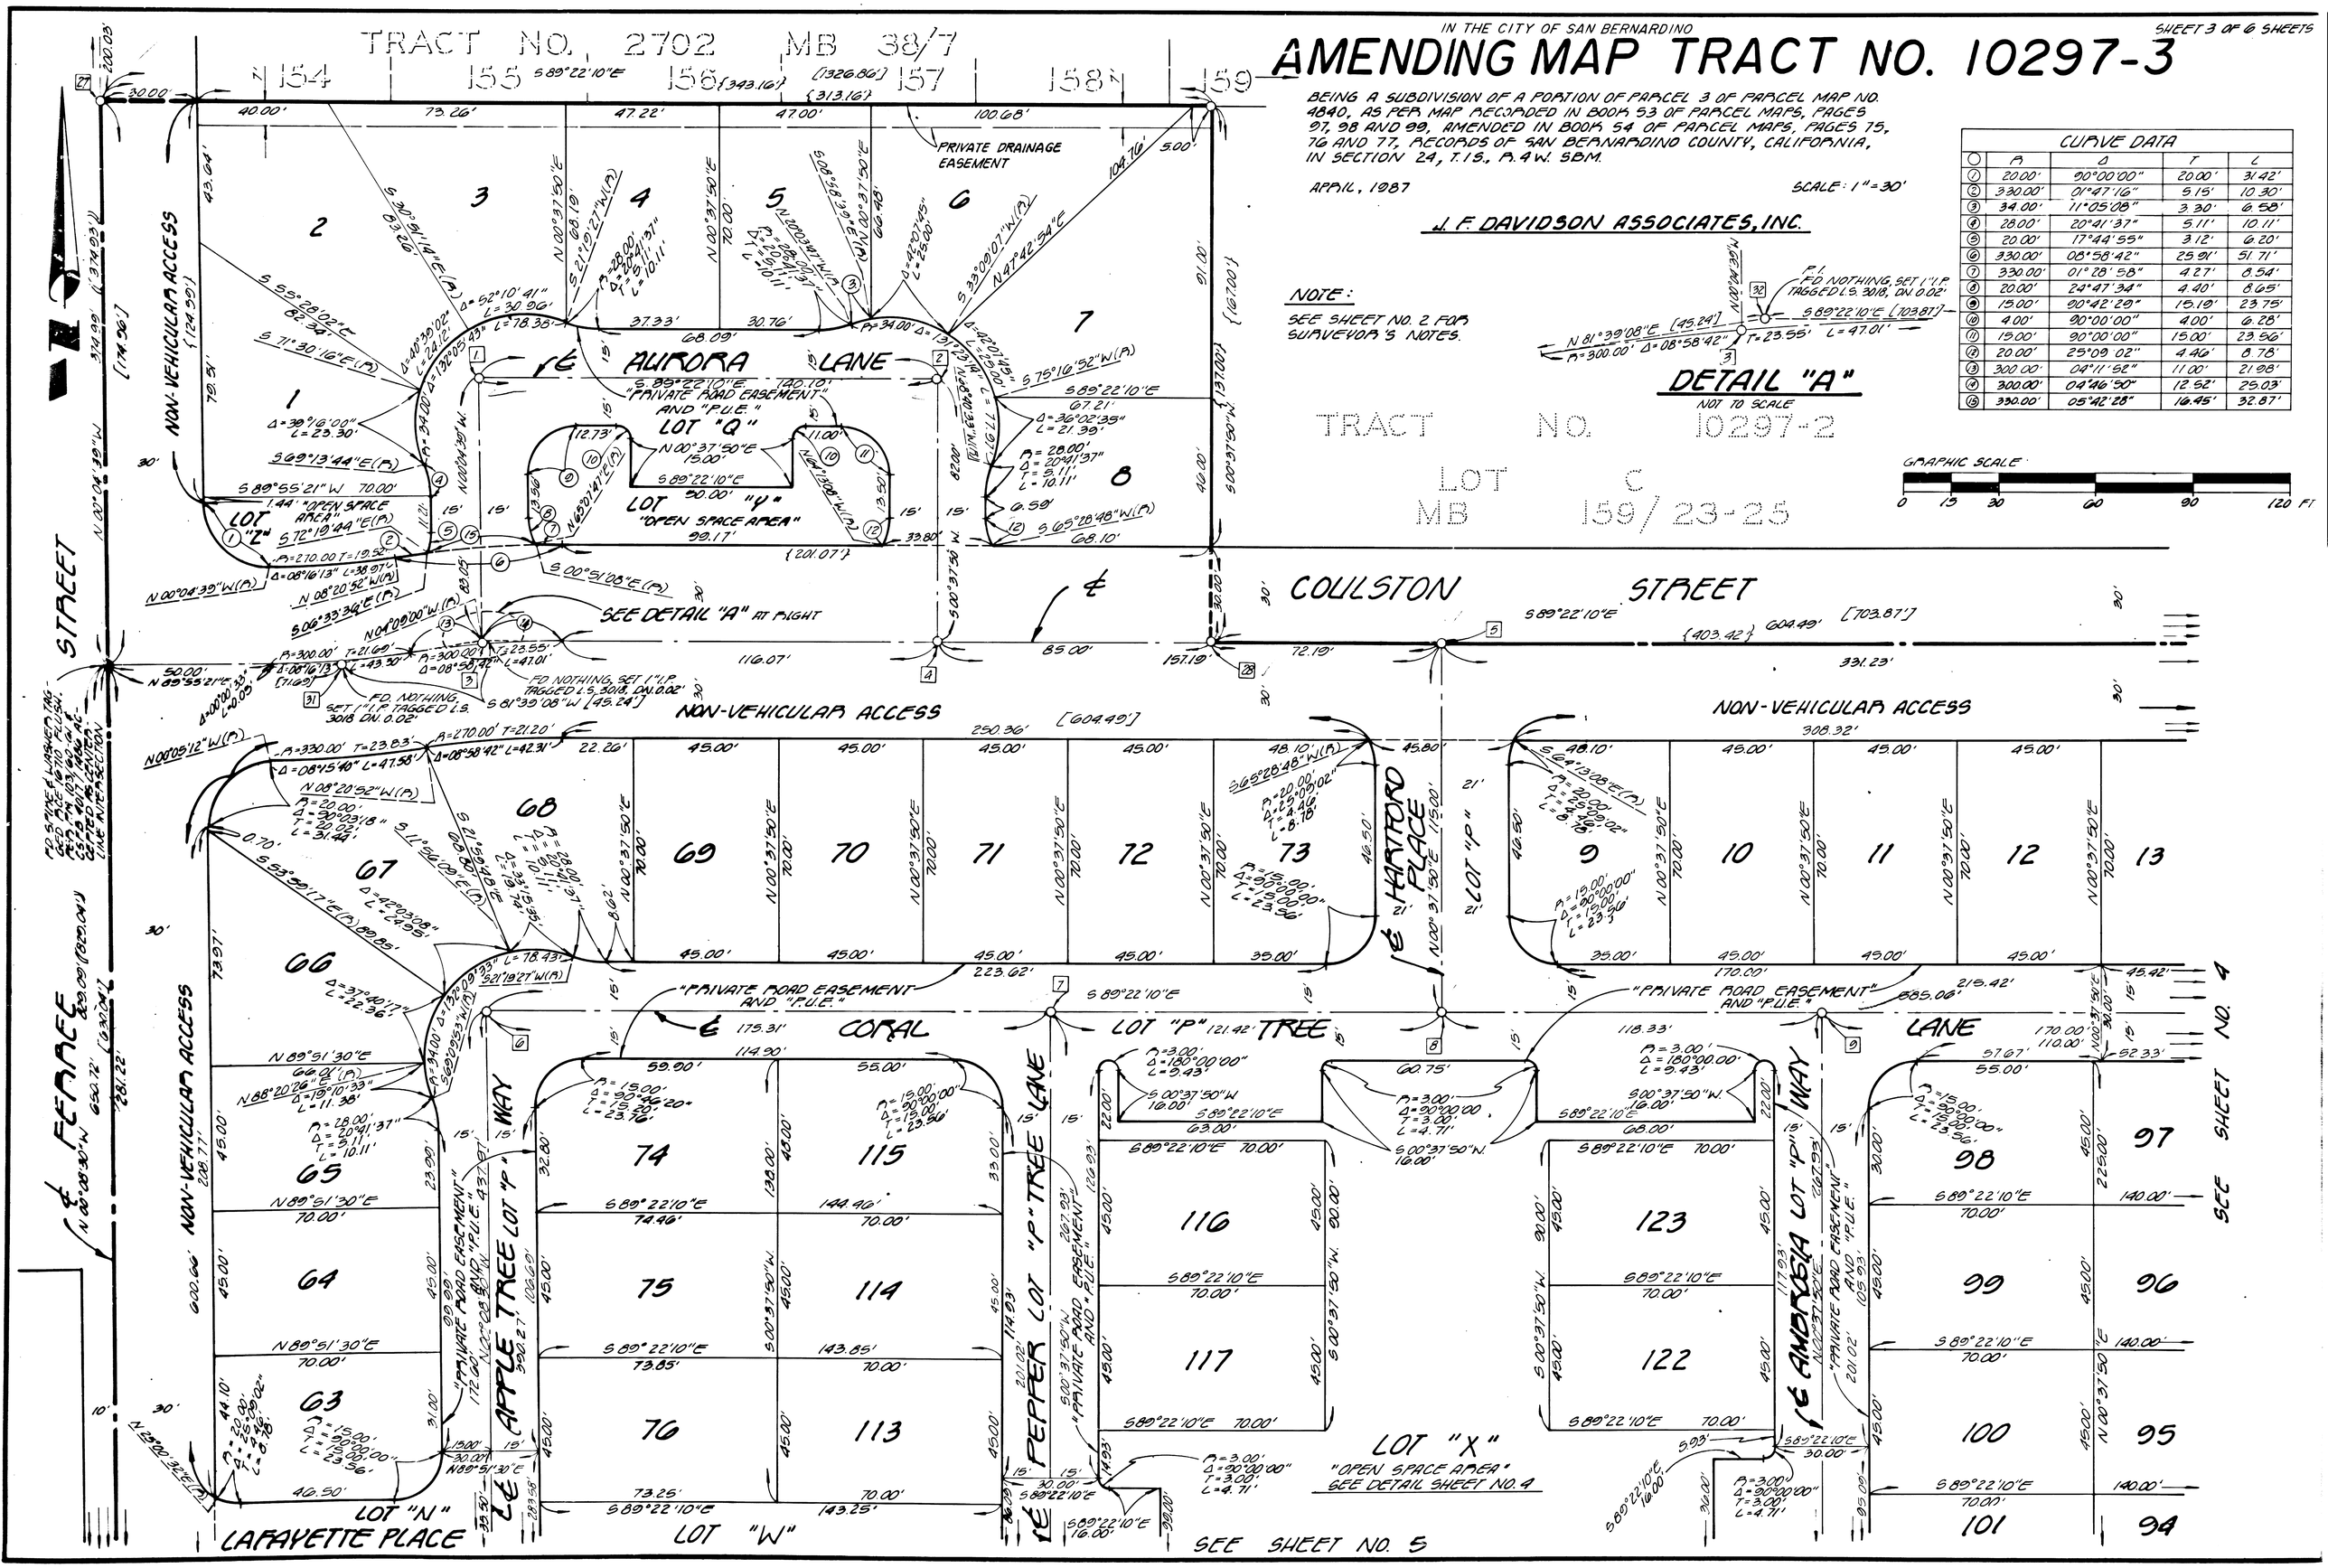

MYLAR COPY