IN THE CITY OF SAN BERNARDINO

AMENDING MAP TRACT NO. 10297-3

BEING A SUBDIVISION OF A PORTION OF PARCEL 3 OF PARCEL MAP NO. 4840, AS PER MAP RECORDED IN BOOK 53 OF PARCEL MAPS, PAGES 97, 98 AND 99, AMENDED IN BOOK 54 OF PARCEL MAPS, PAGES 75, 76 AND 77, RECORDS OF SAN BERNARDINO COUNTY, CALIFORNIA IN SECTION 24, T. 1 S., R. 4 W. SBM.

APRIL, 1987

J.F. DAVIDSON ASSOCIATES, INC.

SCALE: 1" = 30'

NOTE:
SEE SHEET NO. 2 FOR SURVEYOR'S NOTES

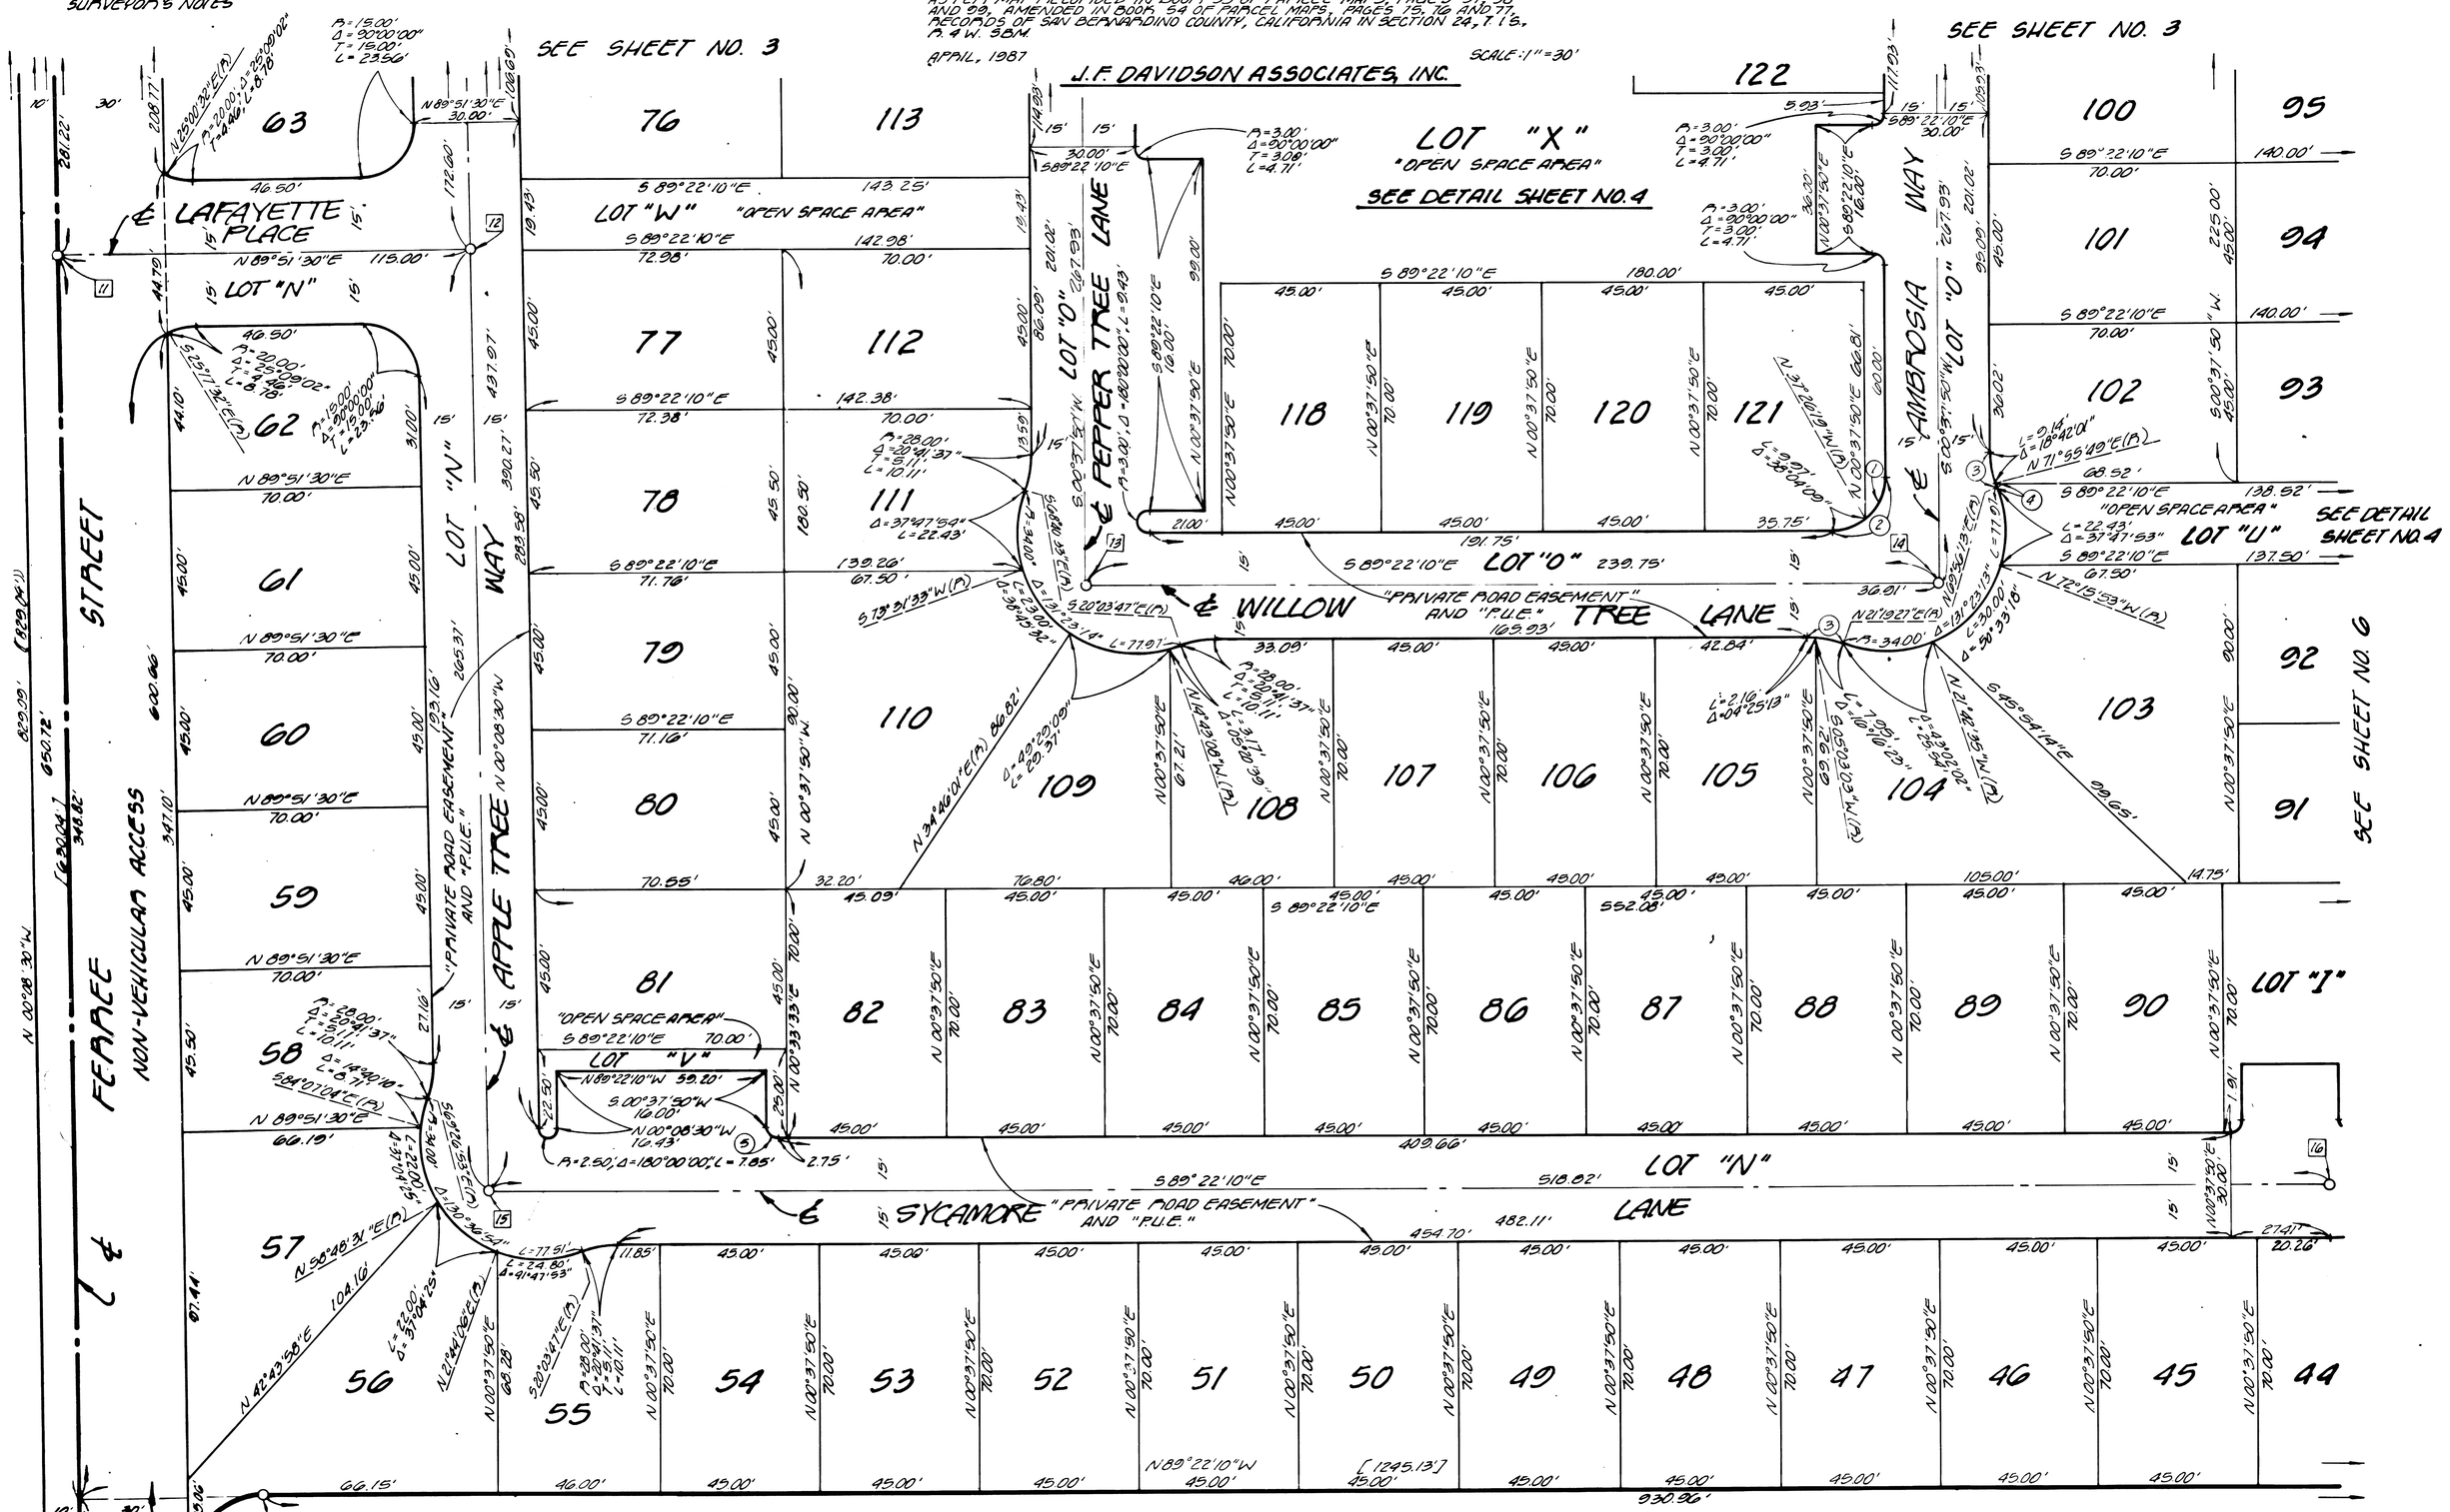

CURVE DATA									
○	R	Δ	T	L	○	R	Δ	T	L
①	15.00'	51°55'51"	7.31'	13.59'	④	28.00'	01°59'36"	0.49'	0.97'
②	15.00'	90°00'00"	15.00'	23.56'	⑤	3.00'	90°00'00"	3.00'	4.71'
③	28.00'	20°41'37"	5.11'	10.11'					

AMENDING MAP PARCEL MAP NO. 4840 PARCEL 4
PMB 54/75-77

GRAPHIC SCALE:
0 15 30 60 90 120 FT.

MYLAR COPY