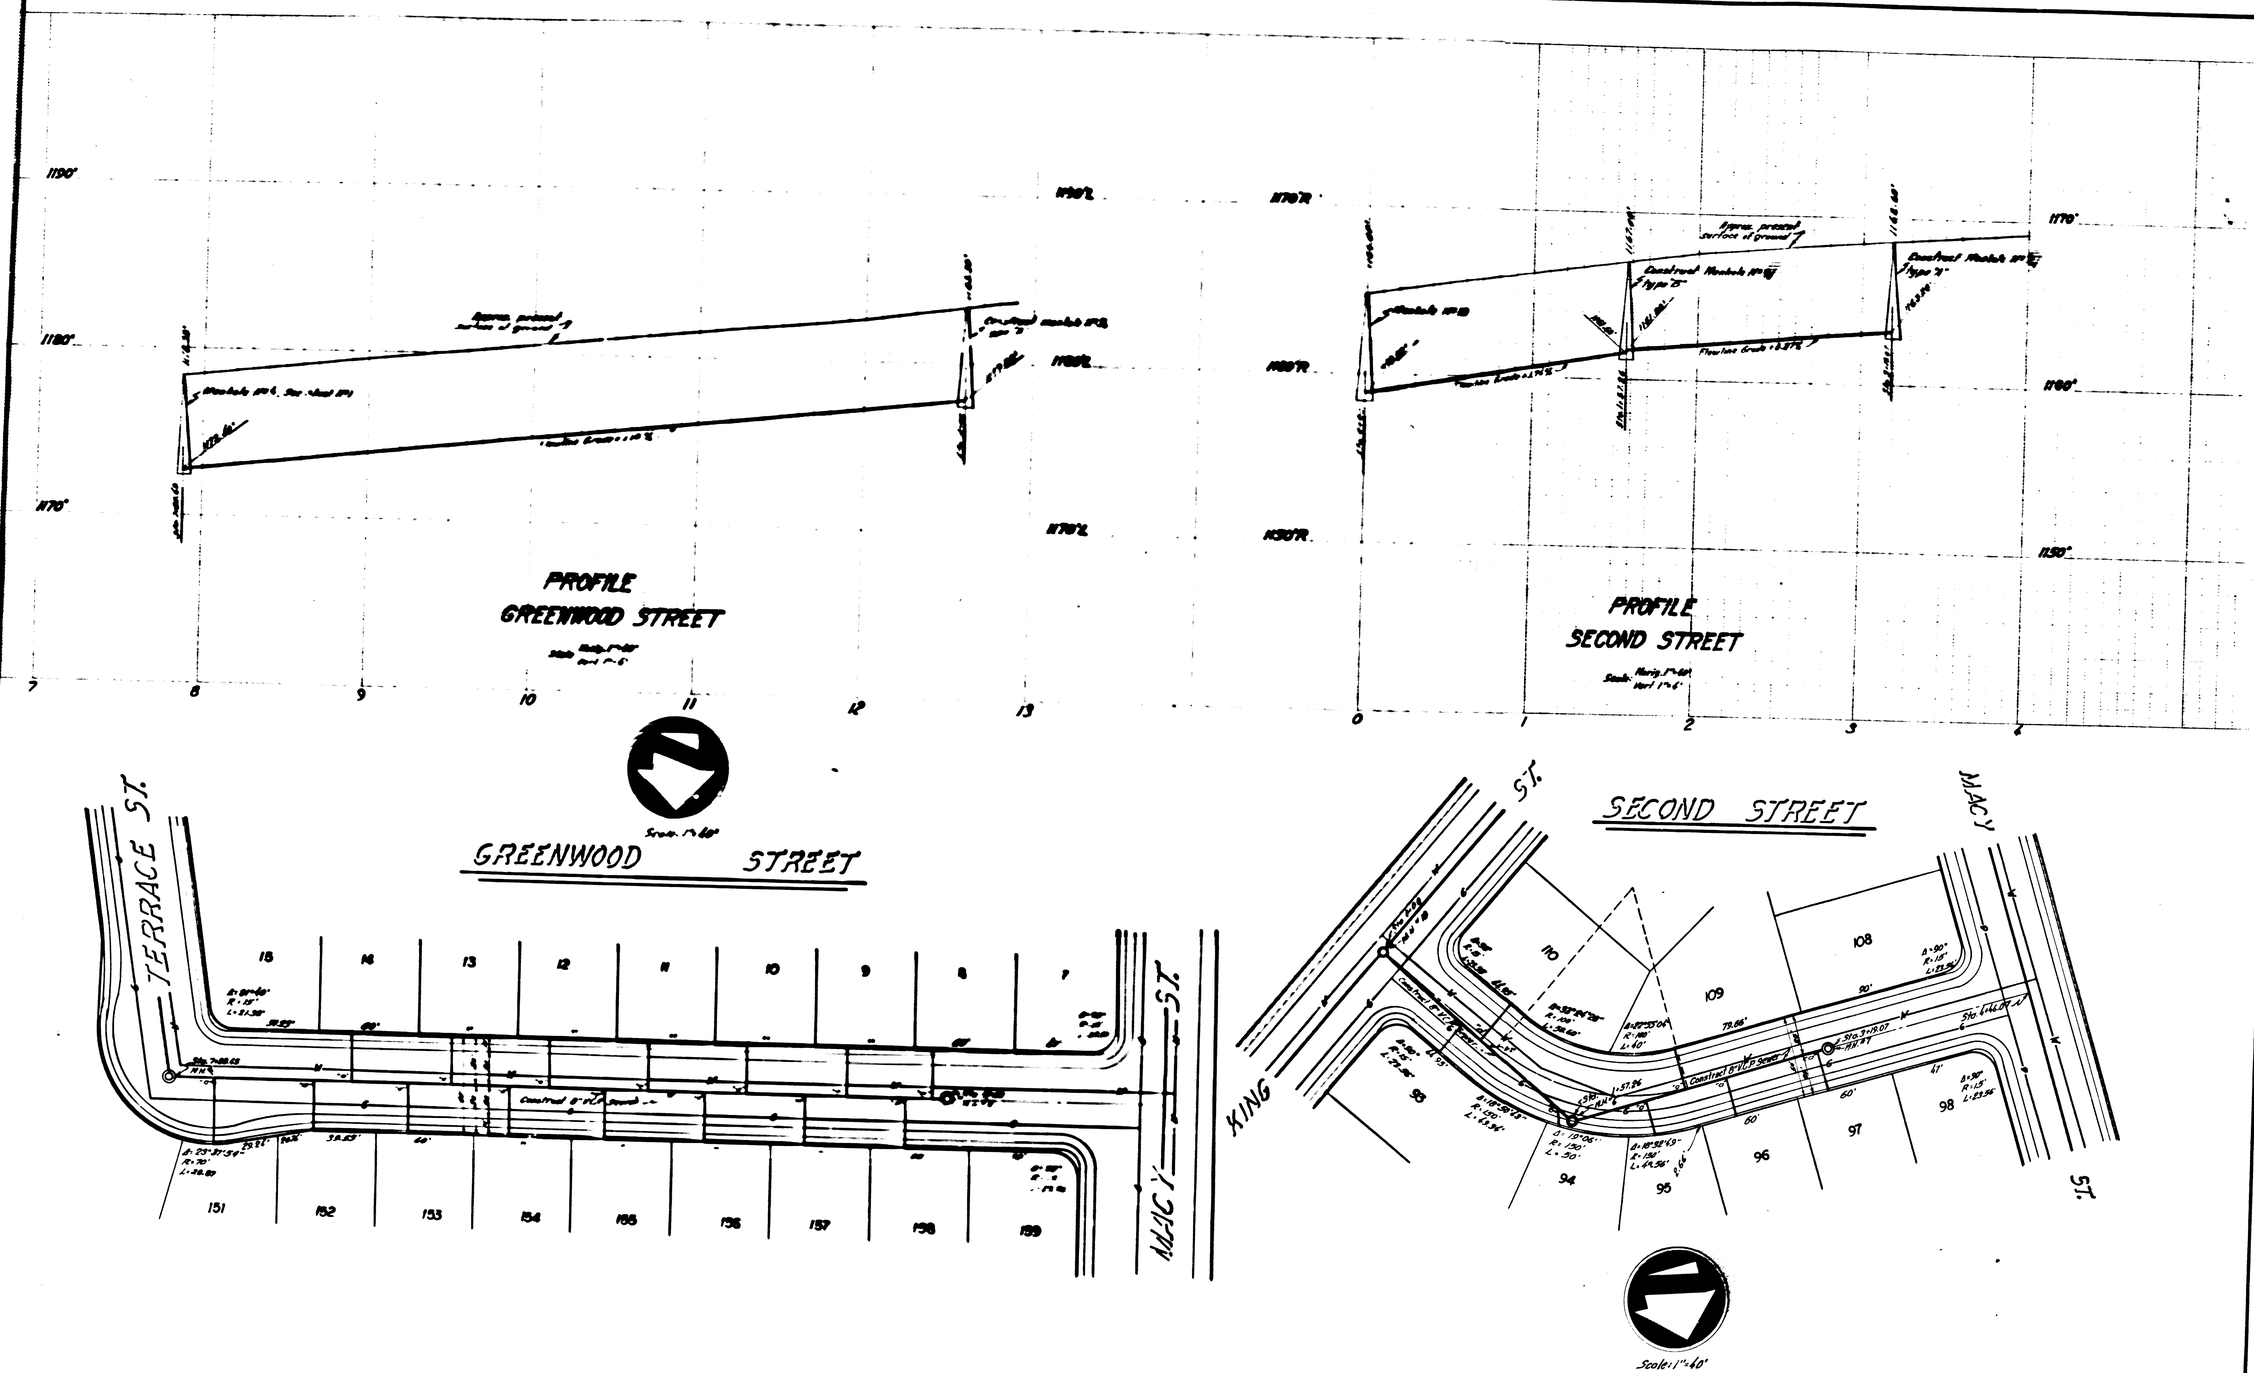

PLAN 2410
Sheet 2 of 8 Sheets