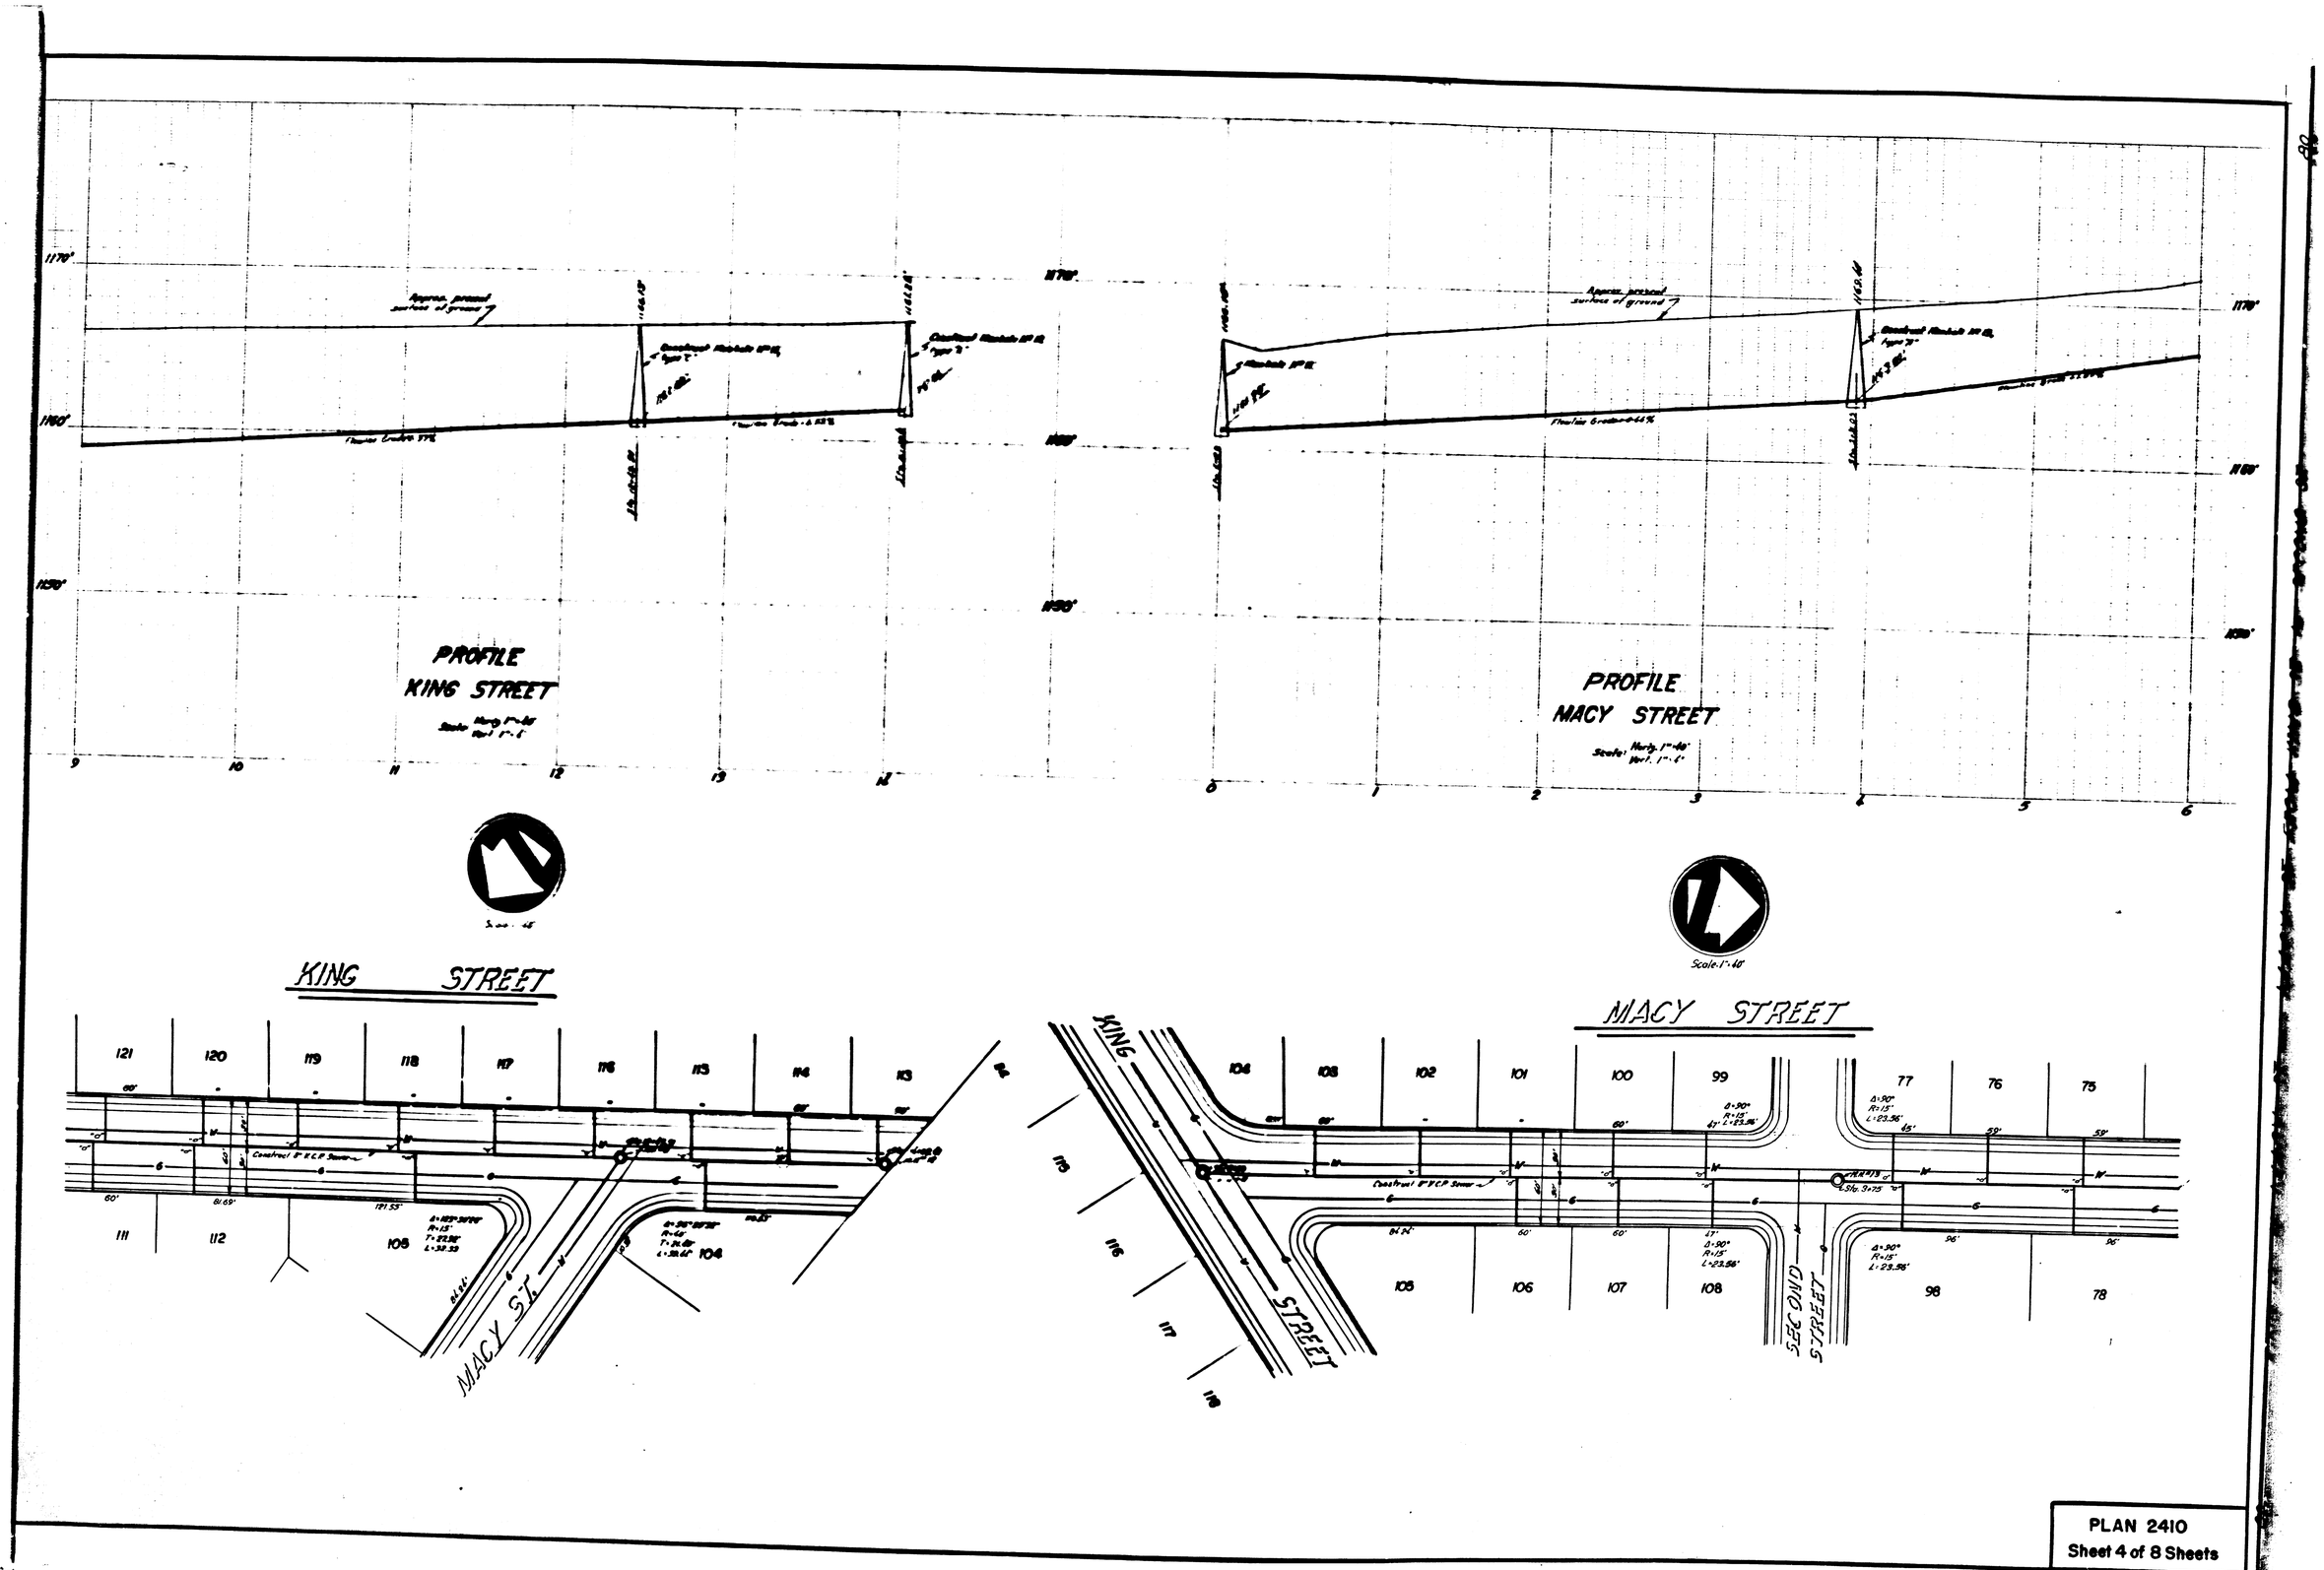

PLAN 2410
Sheet 4 of 8 Sheets