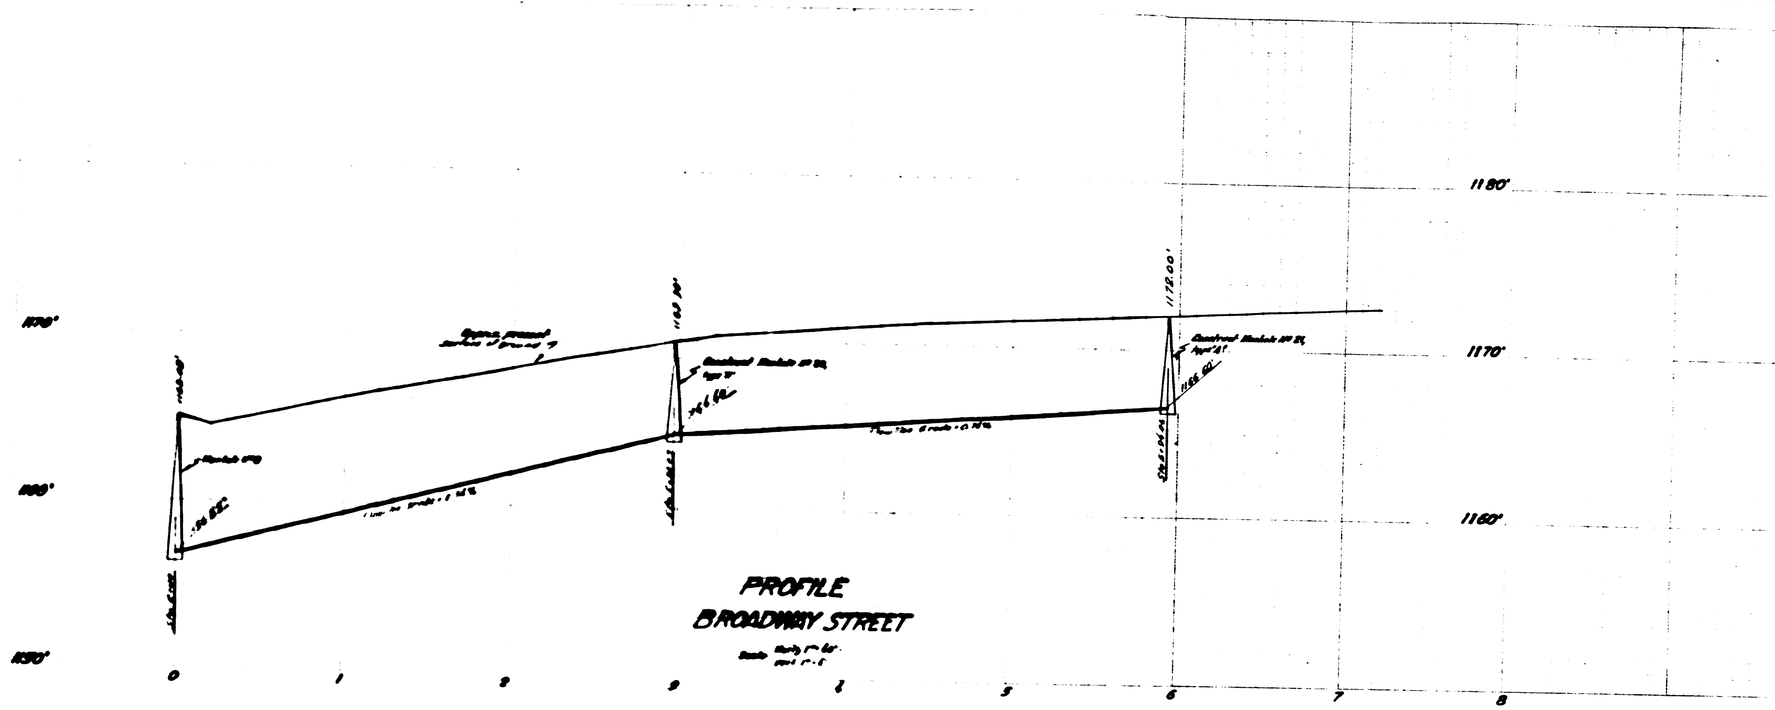

PROFILE
BROADWAY STREET

BROADWAY STREET

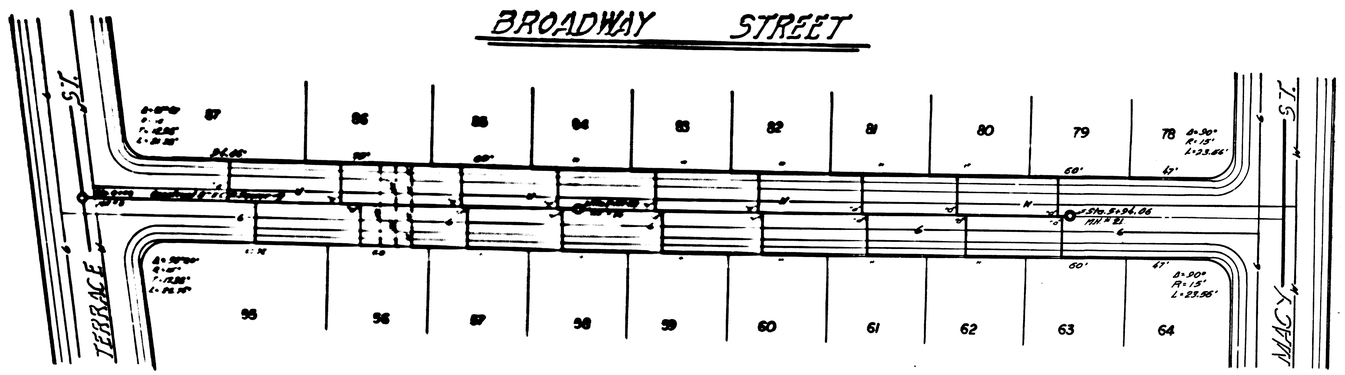

BROADWAY ST. FROM TERRACE ST. to MACY ST.

PLAN 2410.
Sheet 8 of 8 Sheets