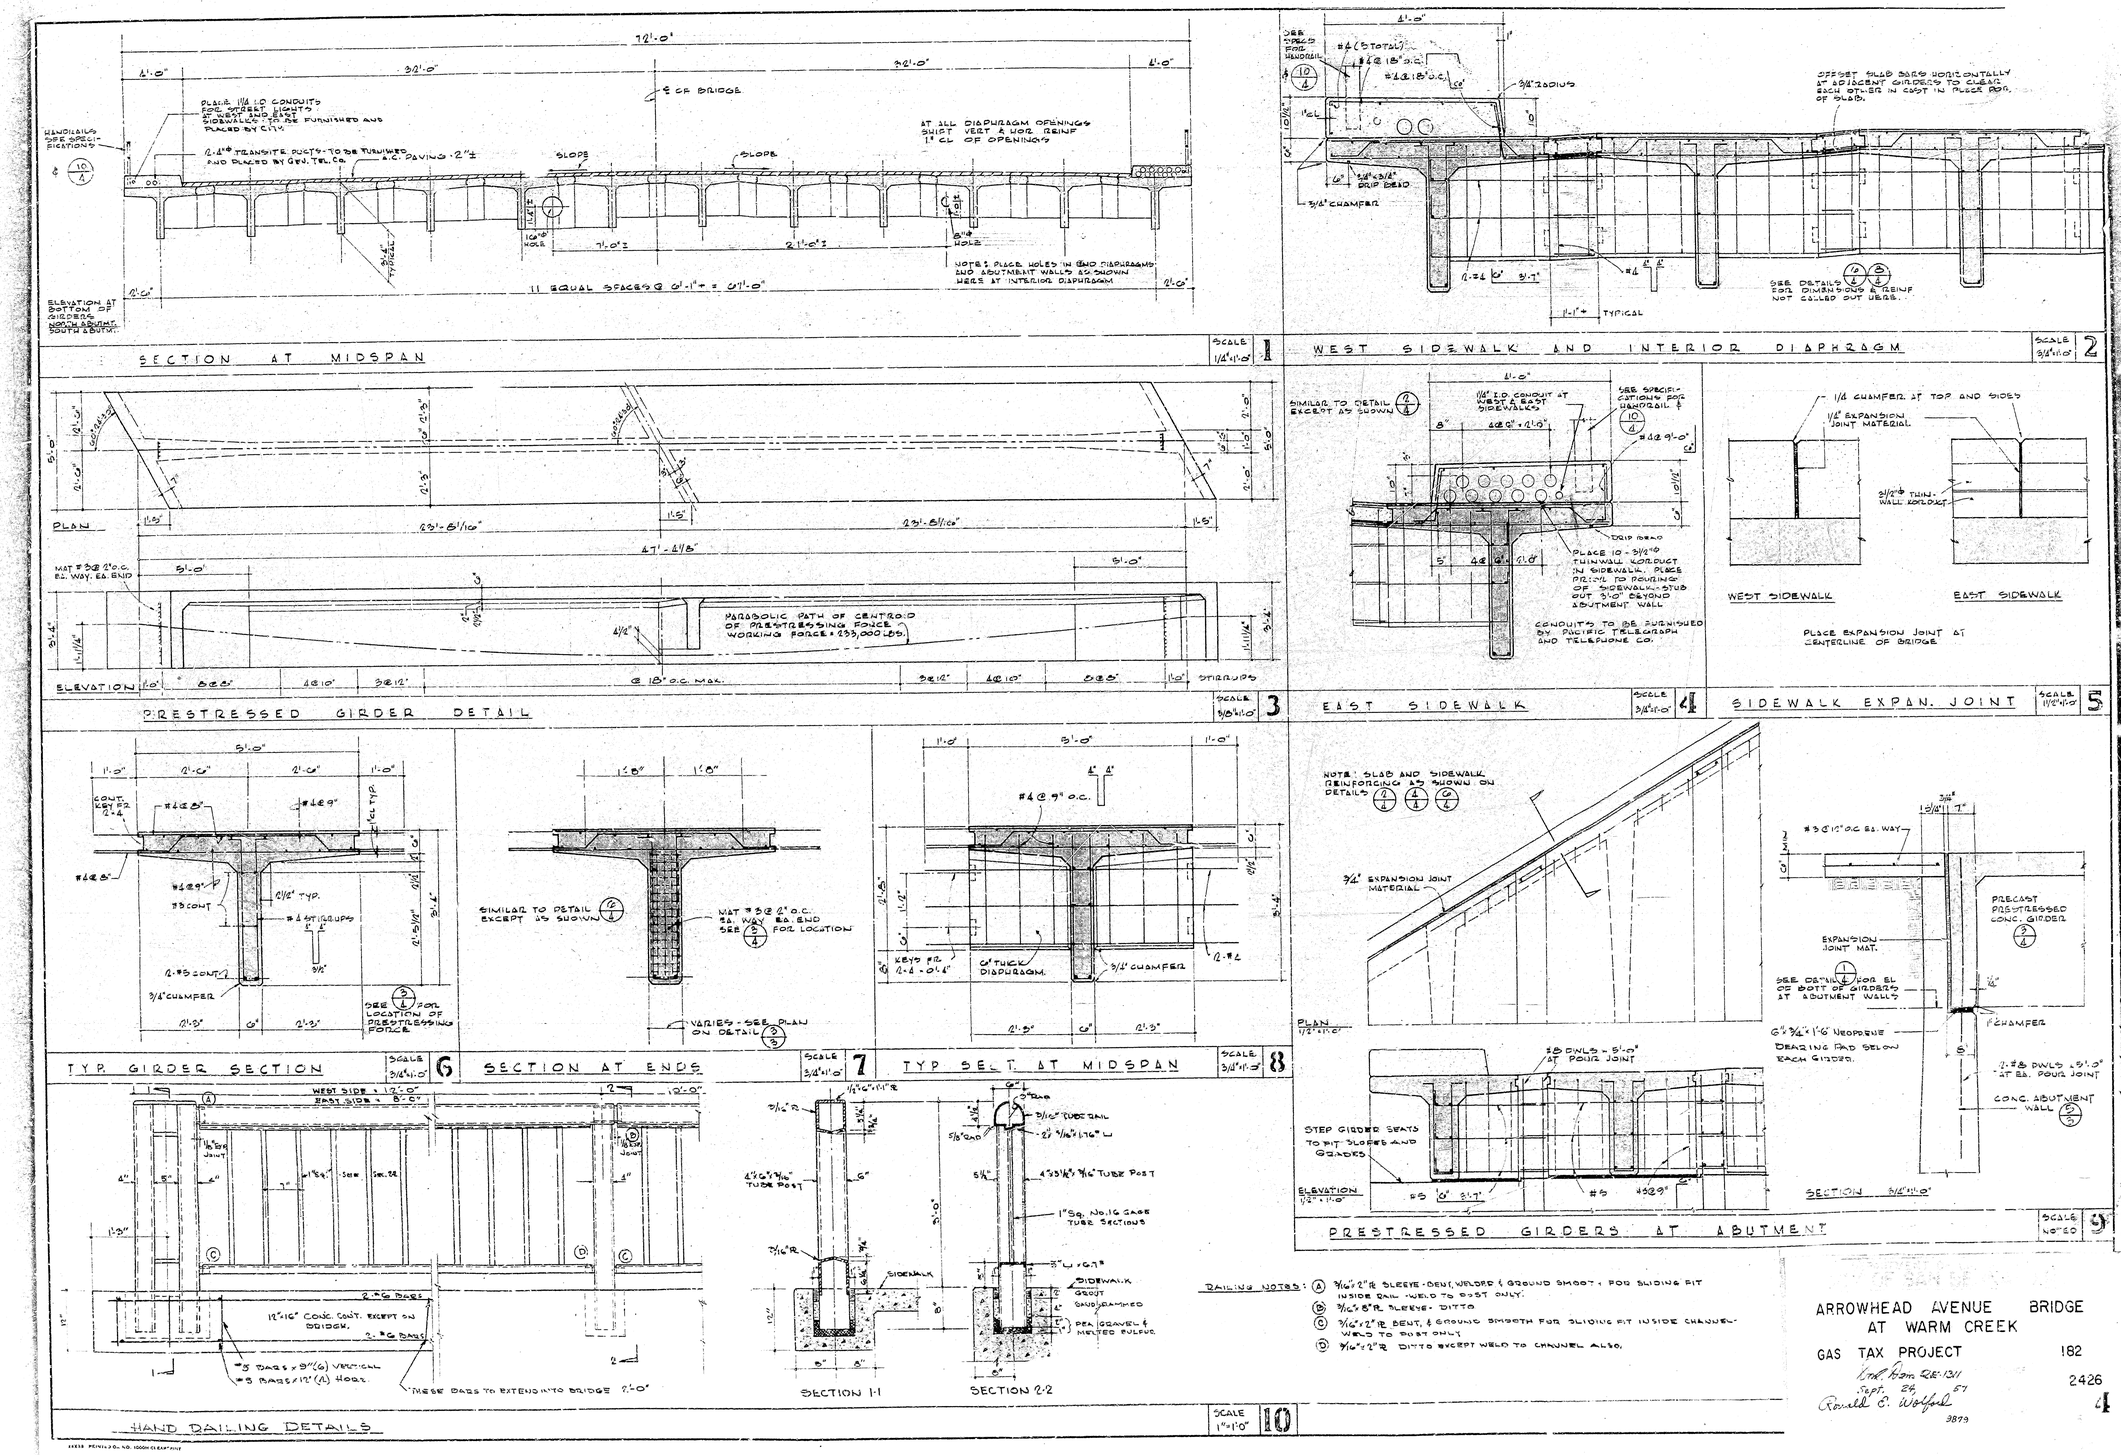

ARROWHEAD AVENUE BRIDGE
AT WARM CREEK

GAS TAX PROJECT 182

Rec'd from RE-1311 2426
Sept. 26, 57
Ronald C. Wolfgah 4

3879