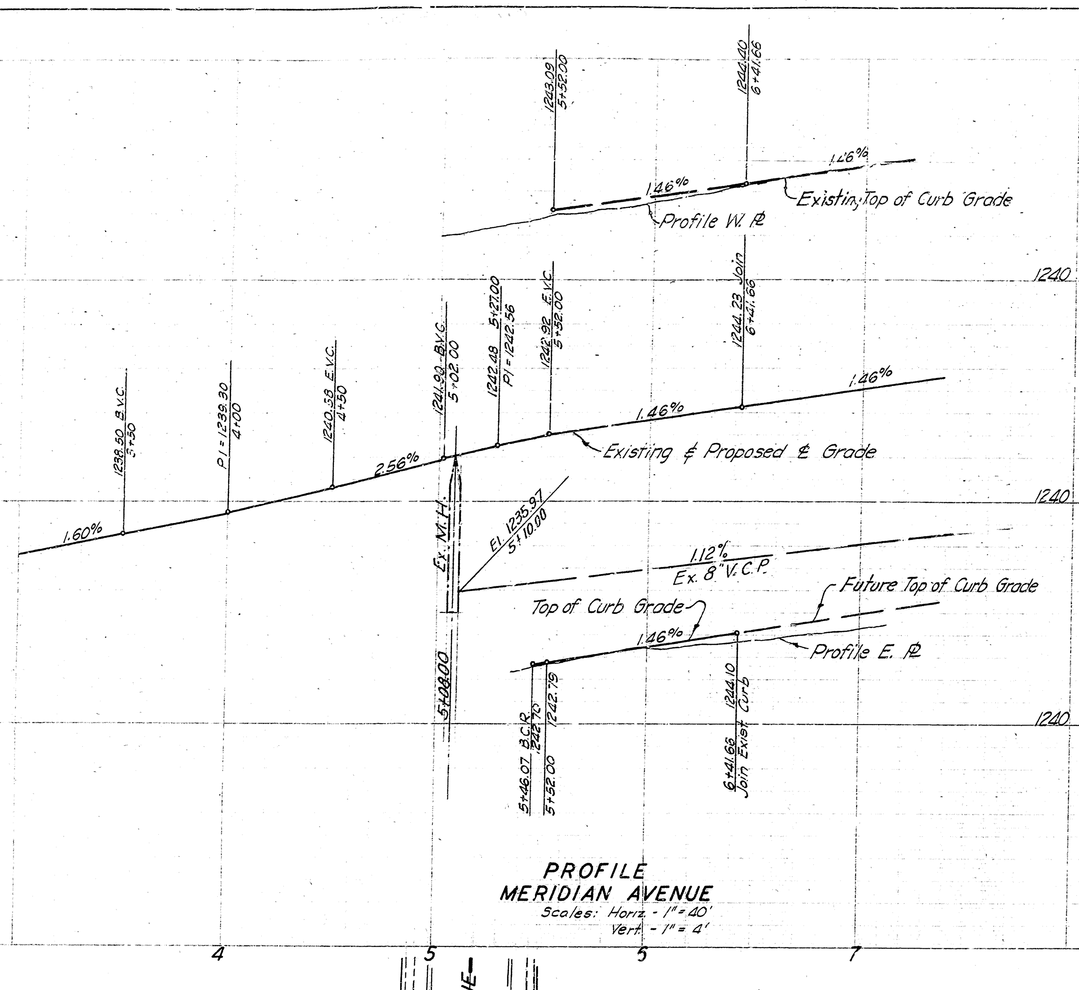

PROFILE
MERIDIAN AVENUE
Scales: Horiz. - 1" = 40'
Vert. - 1" = 4'

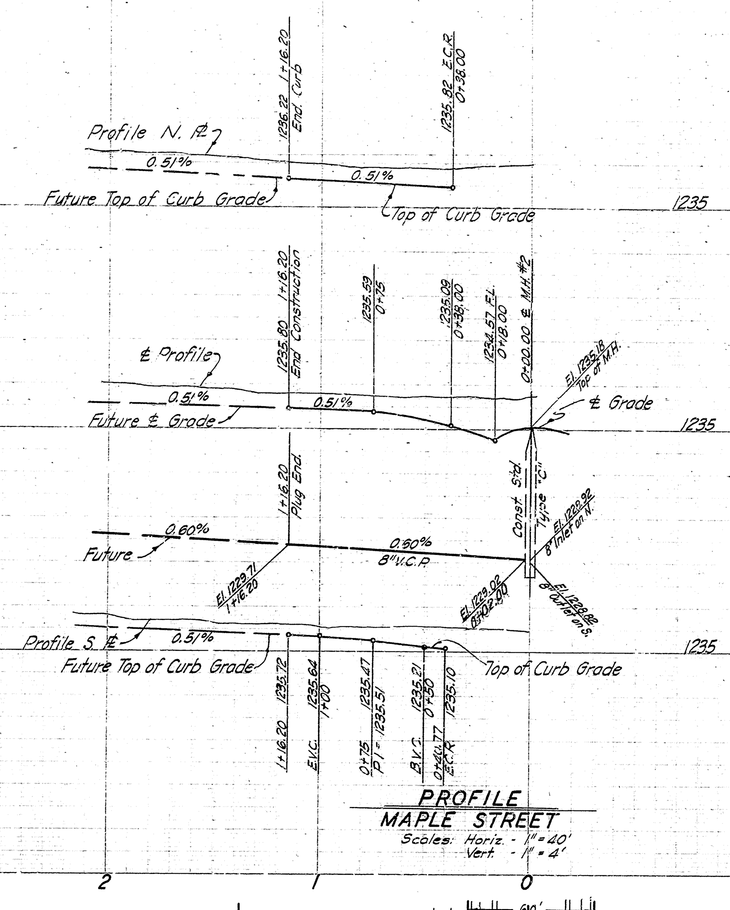

PROFILE
MAPLE STREET
Scales: Horiz. - 1" = 40'
Vert. - 1" = 4'

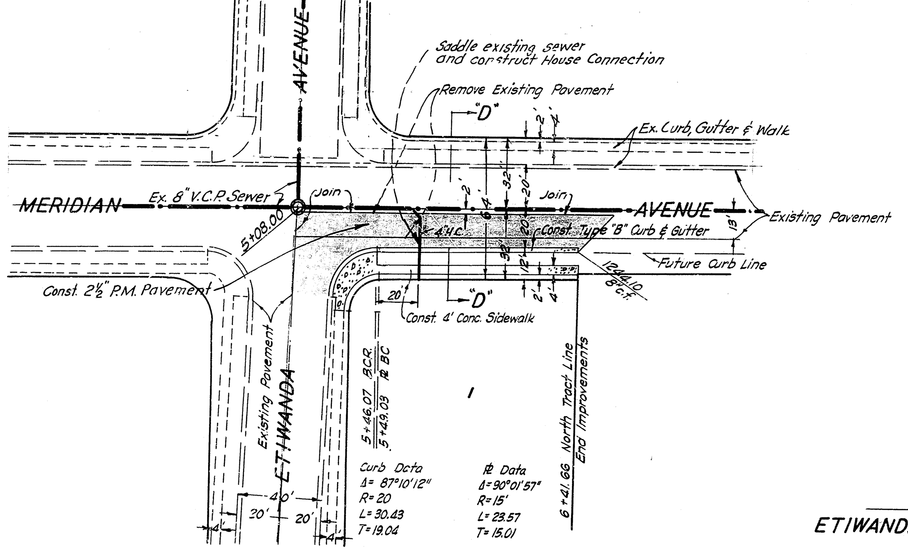

PLAN
MERIDIAN AVENUE

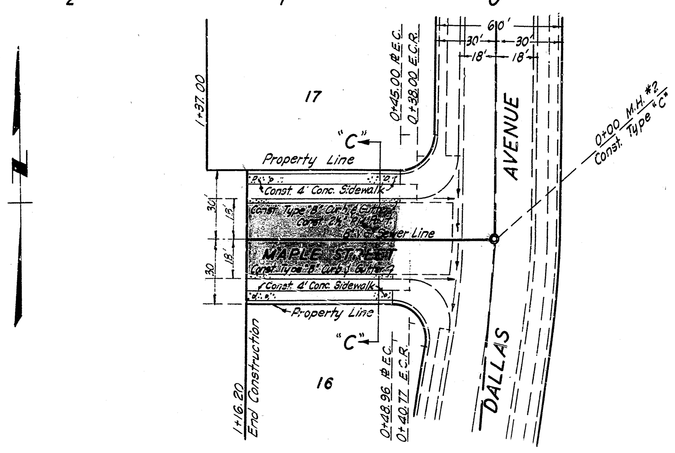

PLAN
MAPLE STREET
Scale: 1" = 40'

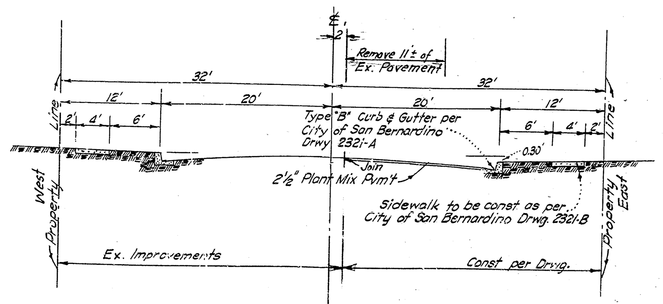

SECTION 'D'-'D'

INTERSECTION DETAIL
ETIWANDA AVENUE & MERIDIAN AVENUE

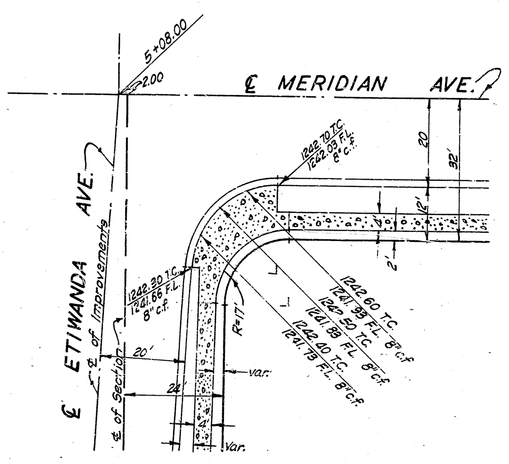

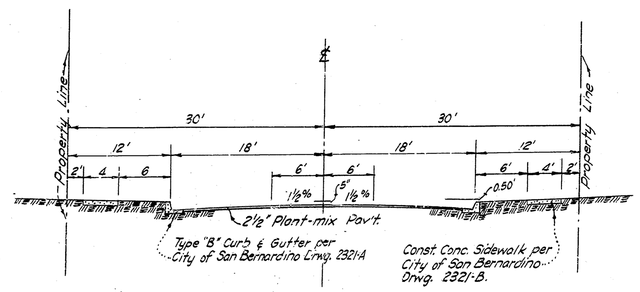

SECTION C-C
as per (36-A) Drawing 2321-D

DRAWING NO 2466
TRACT NO. 5209
SHEET NO. 3 OF 3 SHEETS

1296 IMP. PLANS TR. 5209

1296

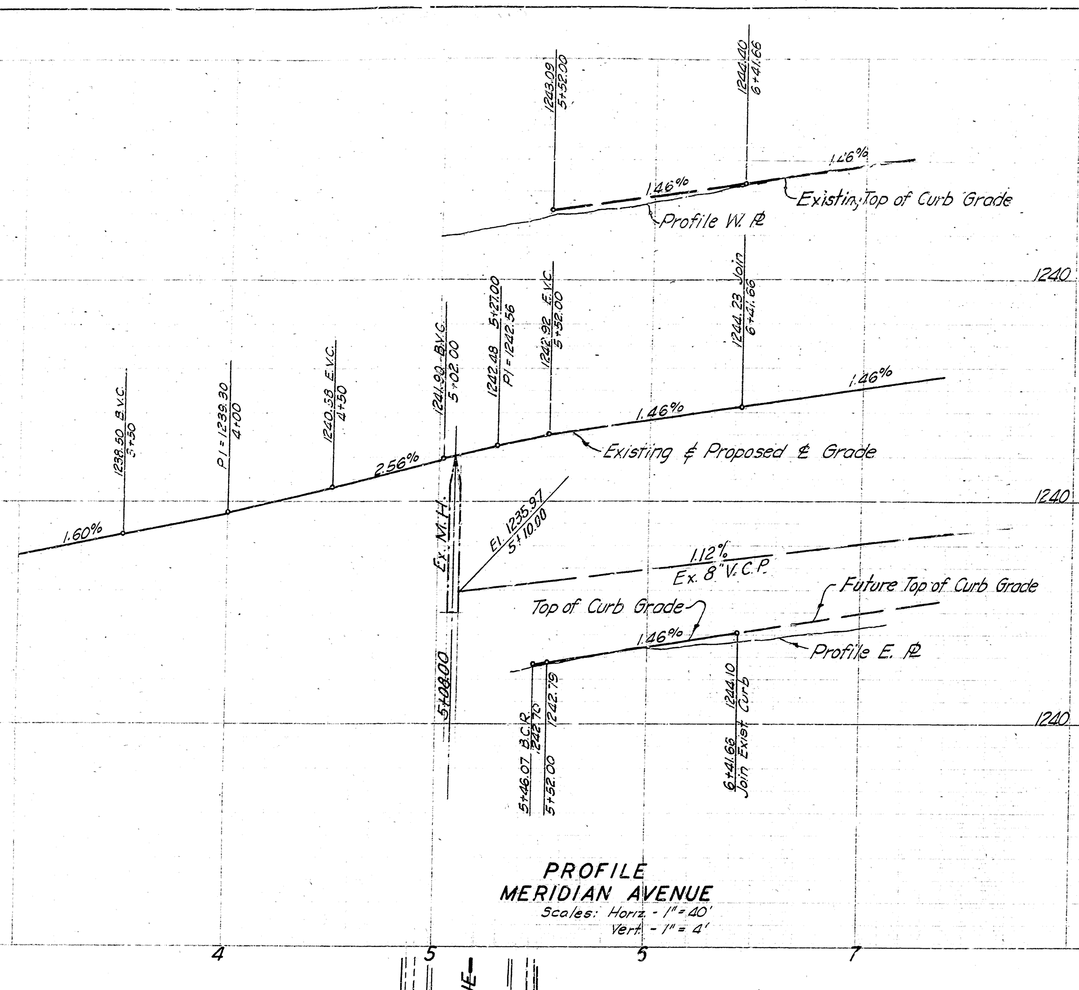

PROFILE
MERIDIAN AVENUE
Scales: Horiz. - 1" = 40'
Vert. - 1" = 4'

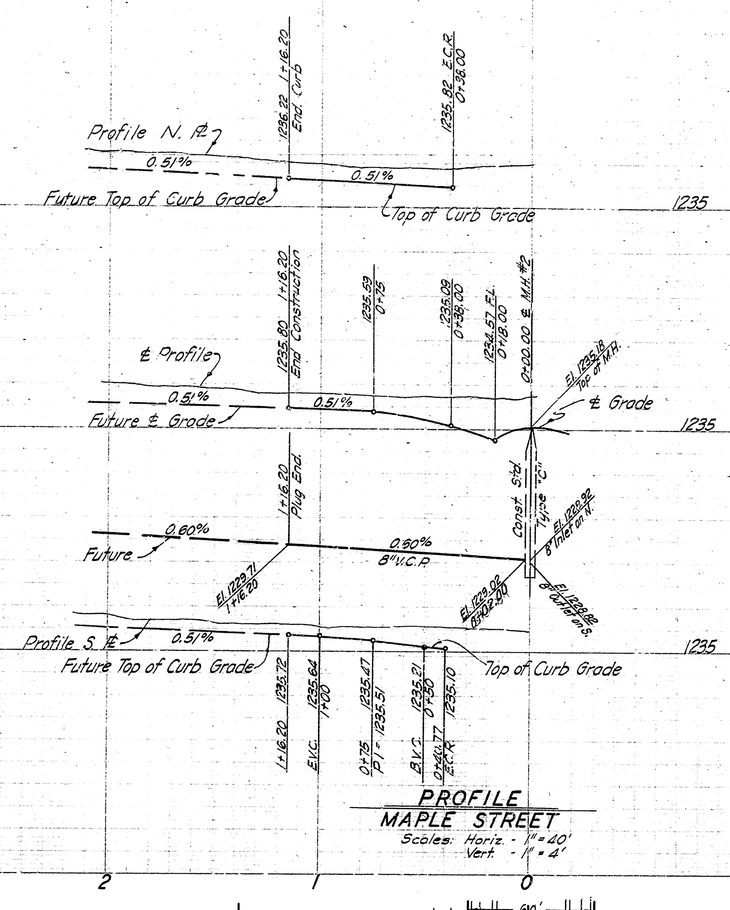

PROFILE
MAPLE STREET
Scales: Horiz. - 1" = 40'
Vert. - 1" = 4'

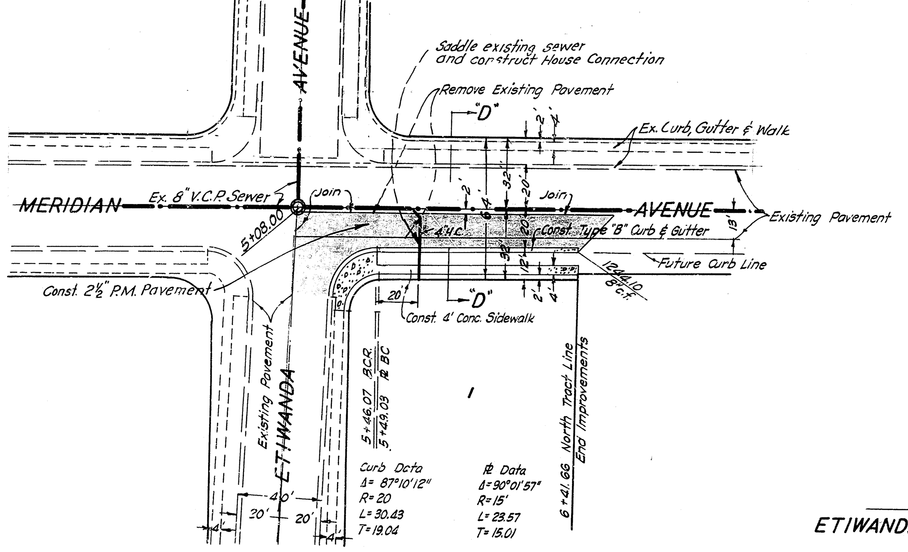

PLAN
MERIDIAN AVENUE

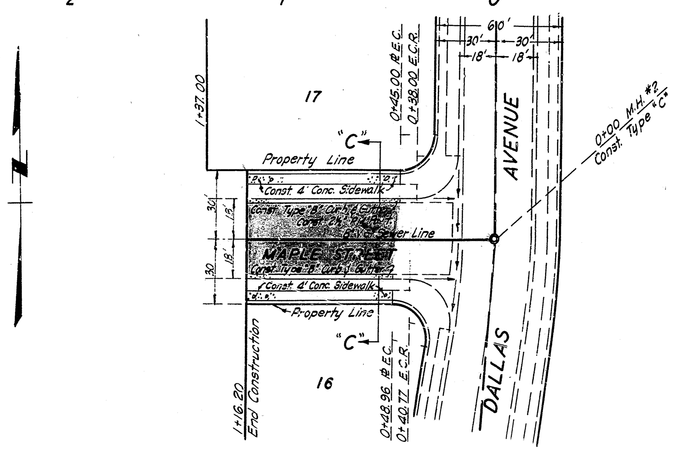

PLAN
MAPLE STREET
Scale: 1" = 40'

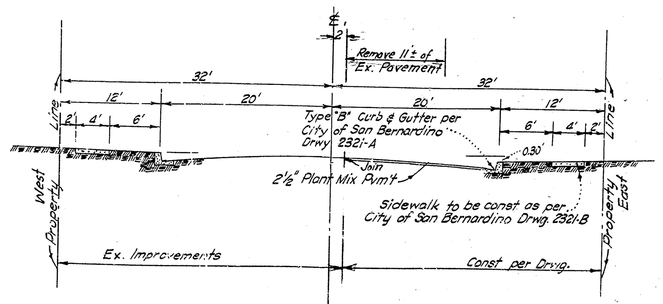

SECTION 'D'-'D'

INTERSECTION DETAIL
ETIWANDA AVENUE & MERIDIAN AVENUE

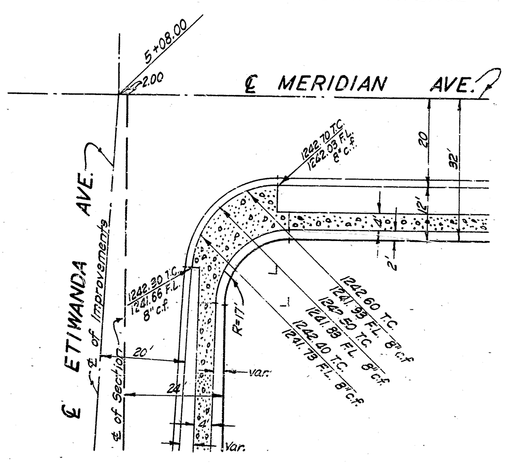

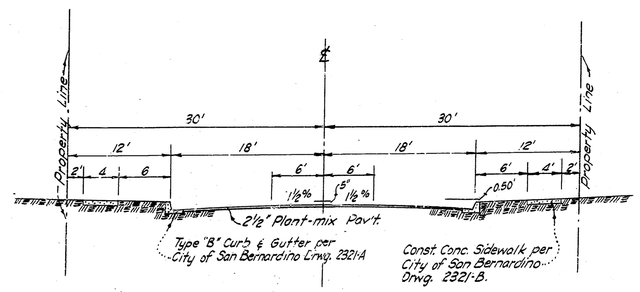

SECTION C-C
as per (36-A) Drawing 2321-D

DRAWING NO 2466
TRACT NO. 5209
SHEET NO. 3 OF 3 SHEETS

1296 IMP. PLANS TR. 5209

1296