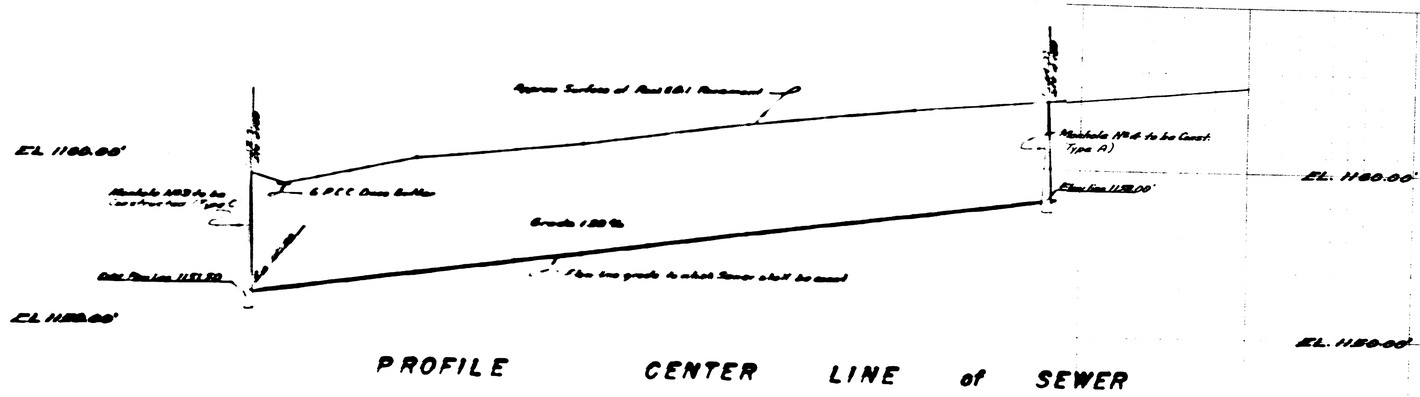

PROFILE

SCALE HORIZ. 1" = 40'
VERT. 1" = 4'

Bench Mark: Survey S.E. Perkins
11th St. & Ramona Ave.
El. 1158.18' M.S.L.

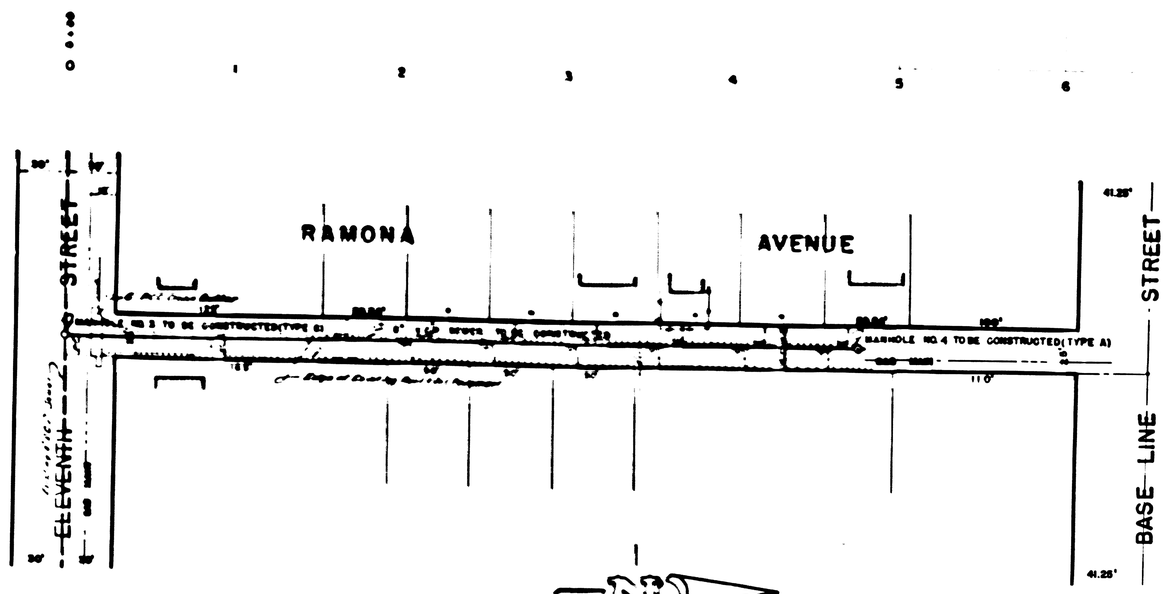

PLAN

SCALE 1" = 40'

DEPARTMENT OF ENGINEERING
CITY OF SAN BERNARDINO

RAMONA AVE. SEWER
ELEVENTH ST. to BASE LINE ST.

Sheet No. 2	REFERENCE	DRAWING 2504
	DRAWN BY	
	CHECKED BY	SHEET 2 OF 2

6th ST. SEWER FLORES ST. to GARCIA ST. Sheet No. 1

6th ST. SEWER FLORES ST. to GARCIA ST. Sheet No. 1