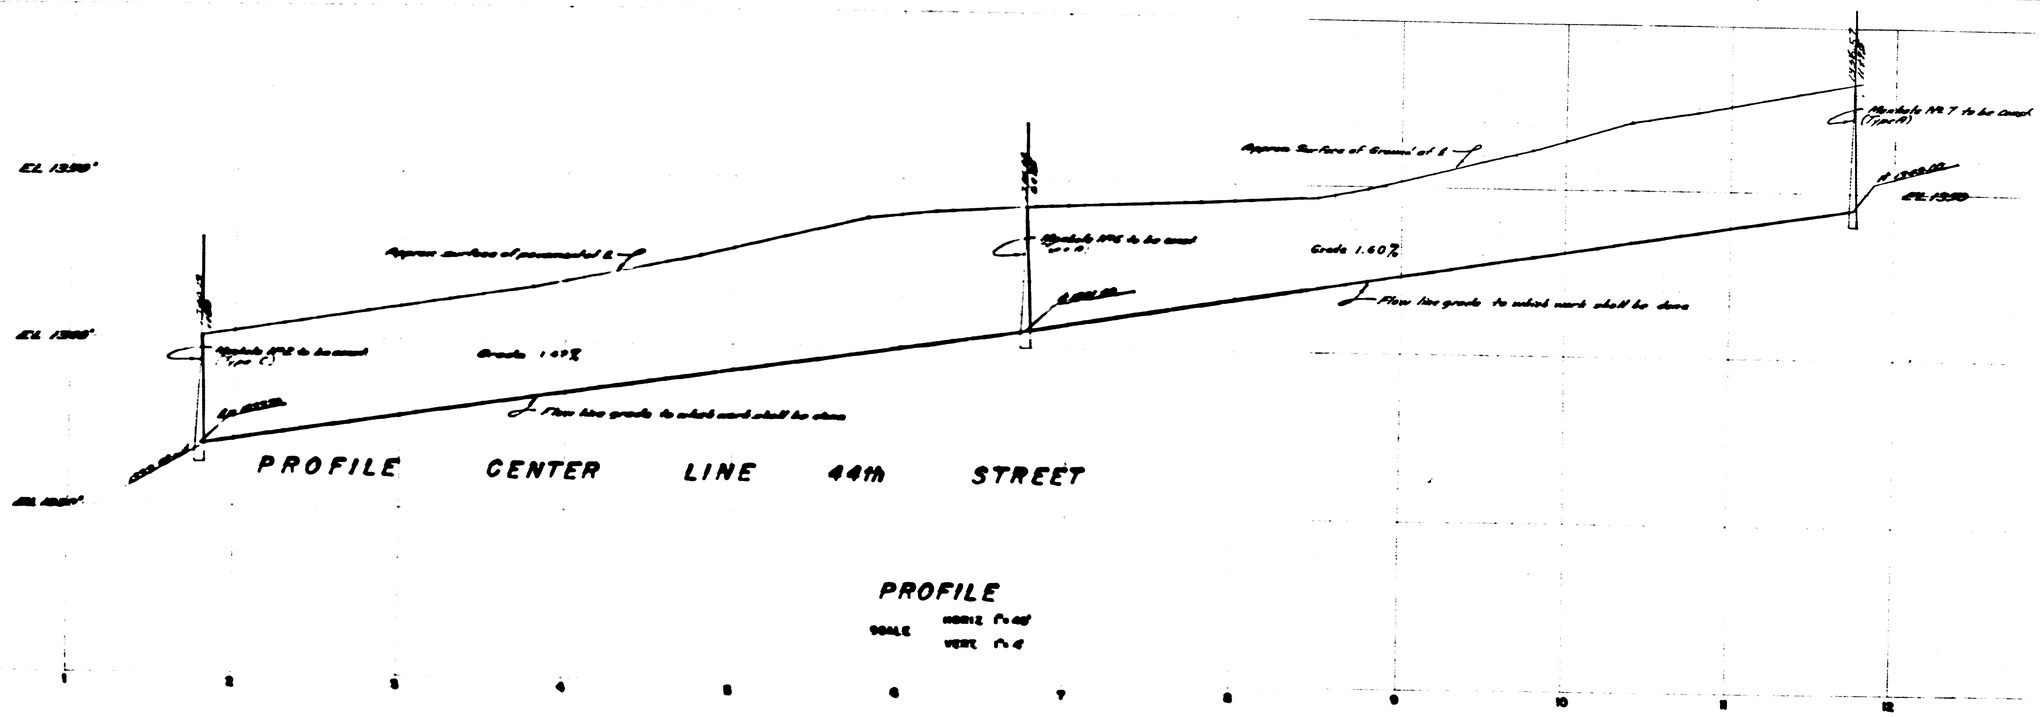

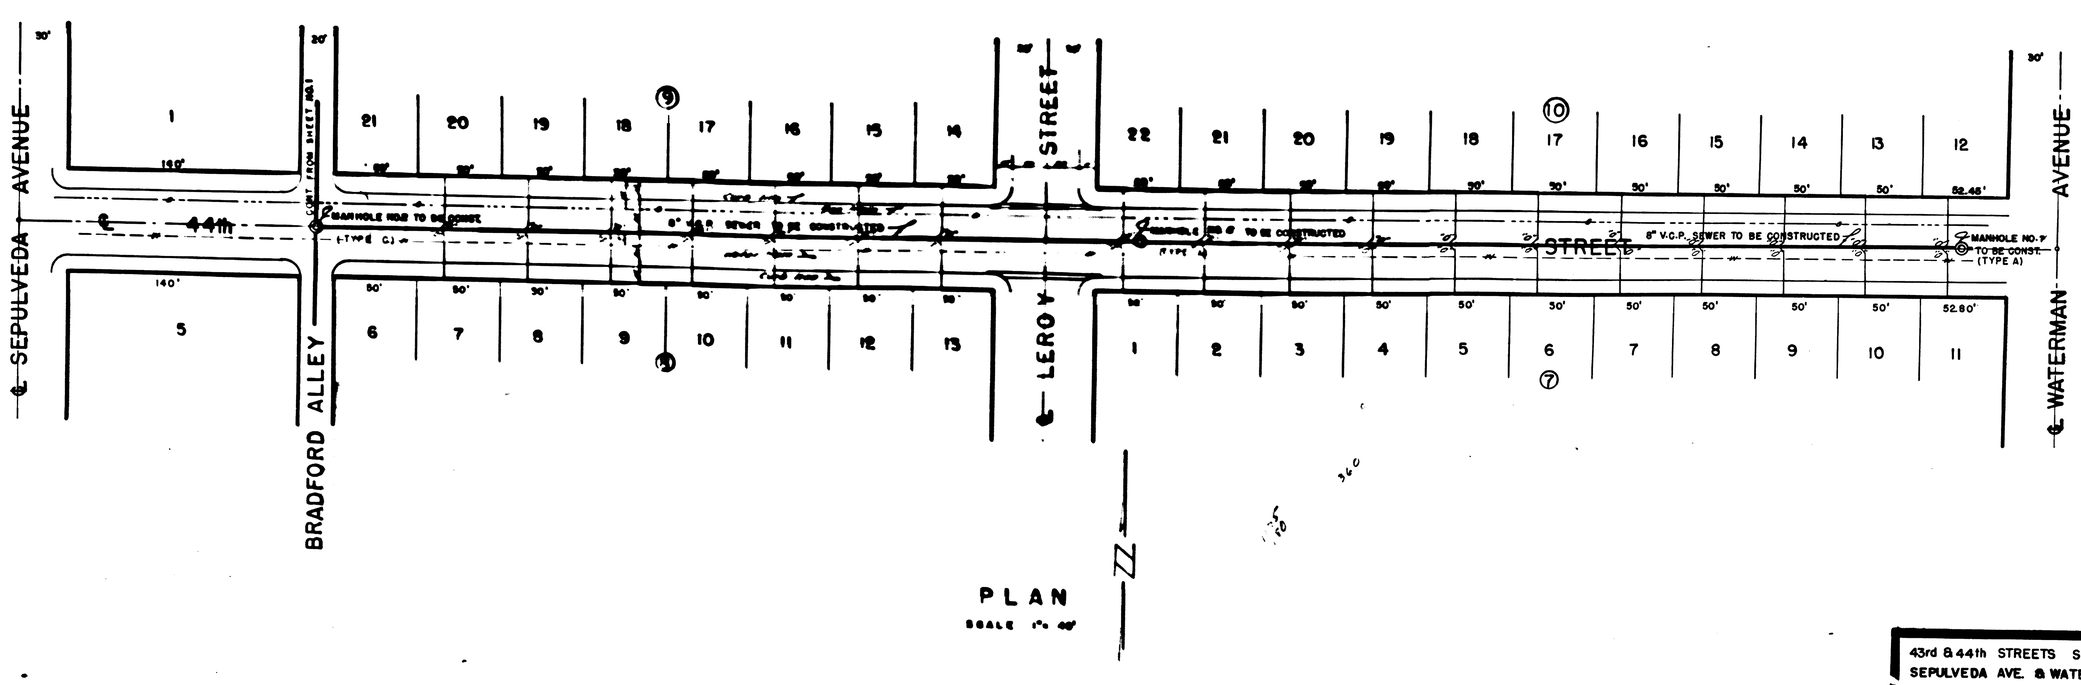

43rd & 44th STREETS SEWER bet.
SEPULVEDA AVE. & WATERMAN AVE.
SEWER in BRADFORD ALLEY
bet. 42nd STREET & 45th STREET

PLAN NO. 2506 Sheet 3 of 3

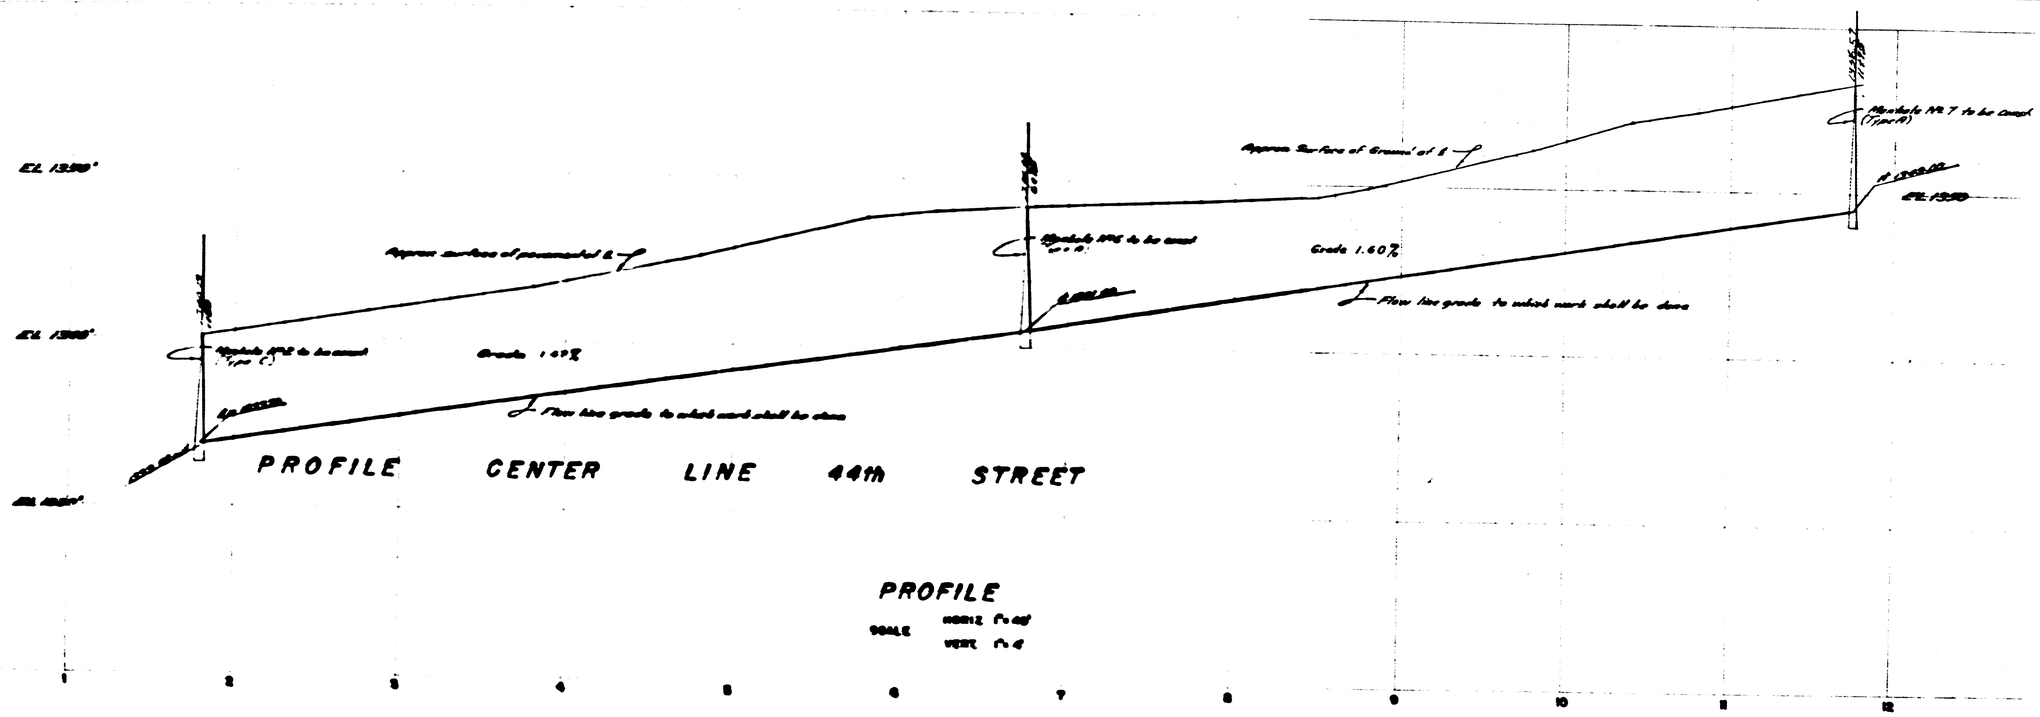

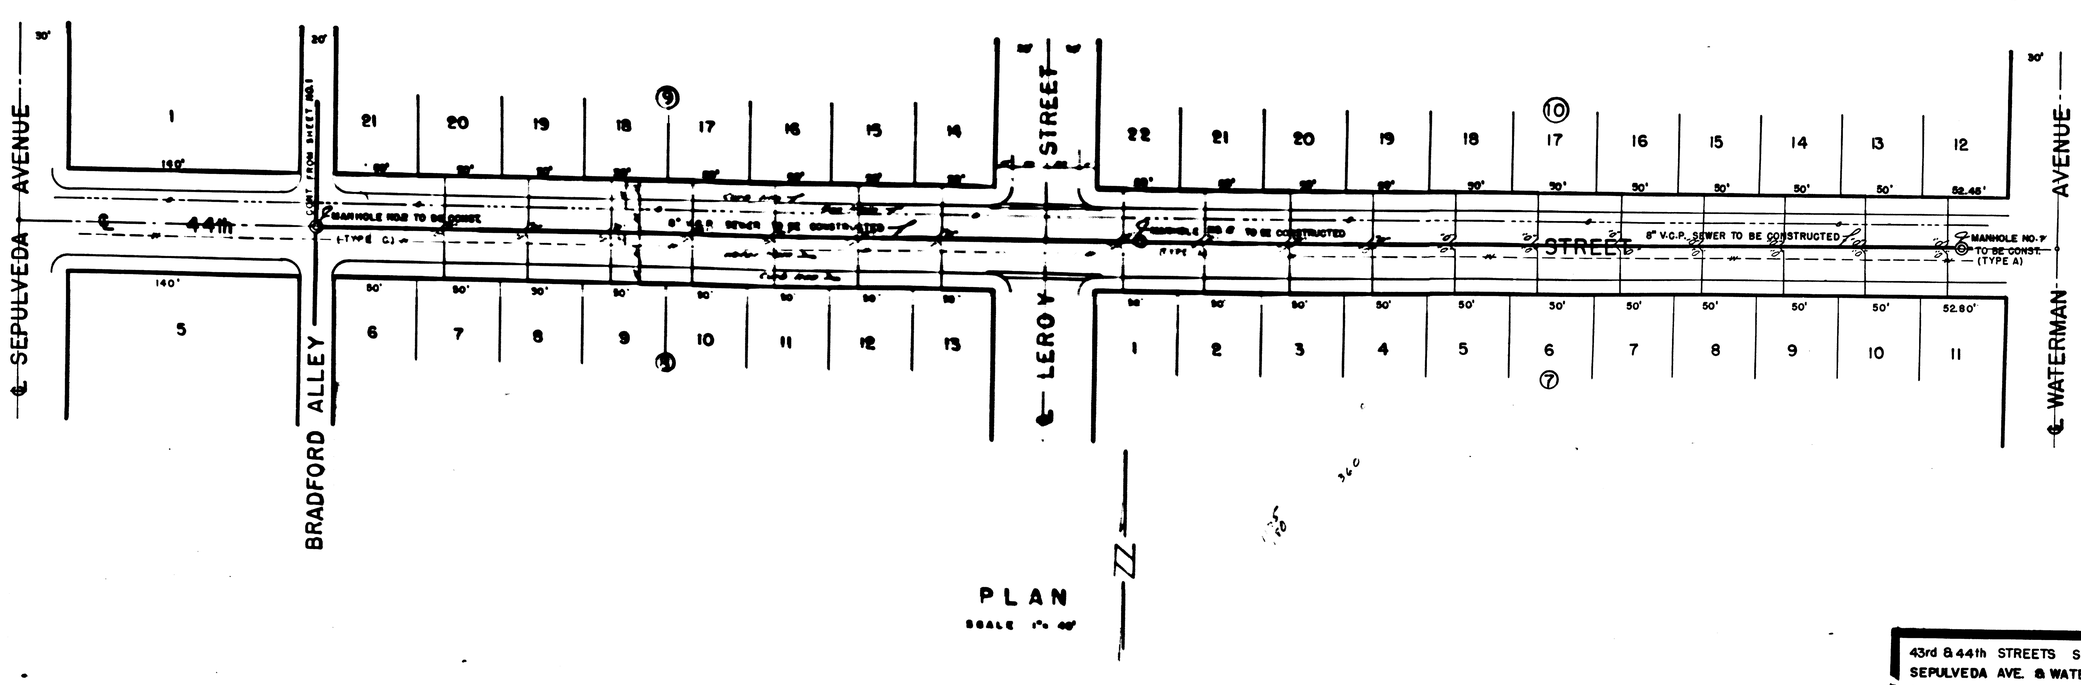

43rd & 44th STREETS SEWER bet.
SEPULVEDA AVE. & WATERMAN AVE.
SEWER in BRADFORD ALLEY
bet. 42nd STREET & 45th STREET

PLAN NO. 2506 Sheet 3 of 3