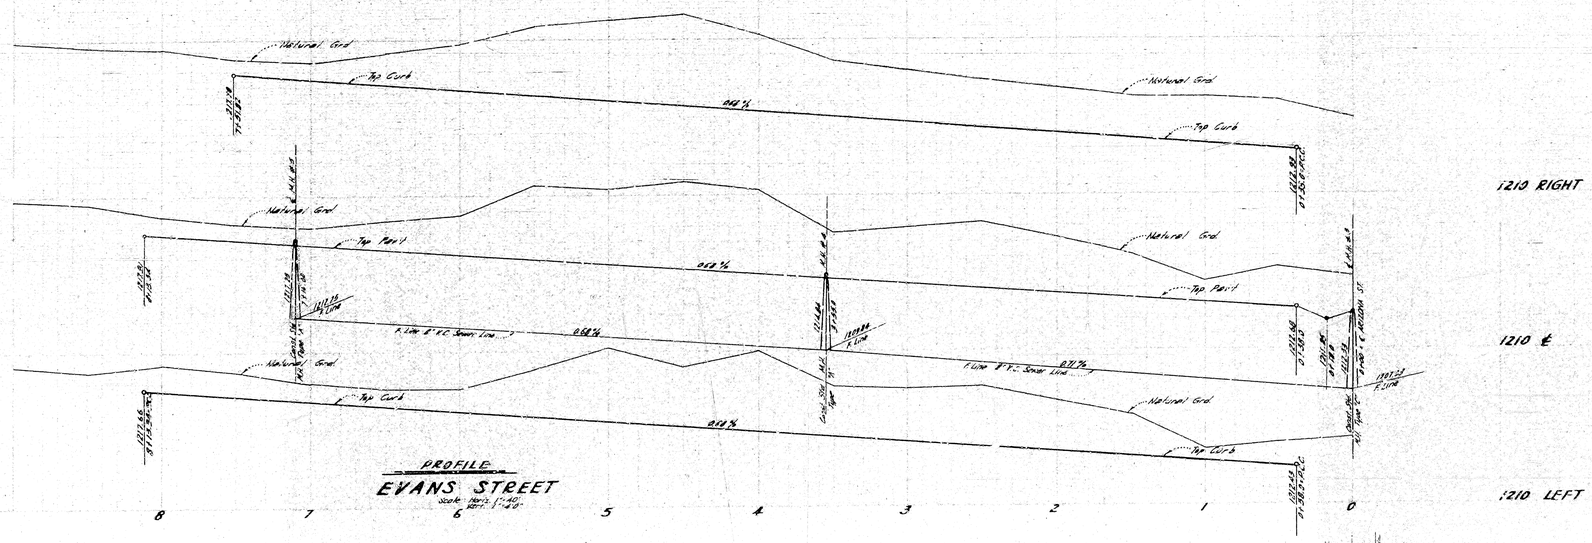

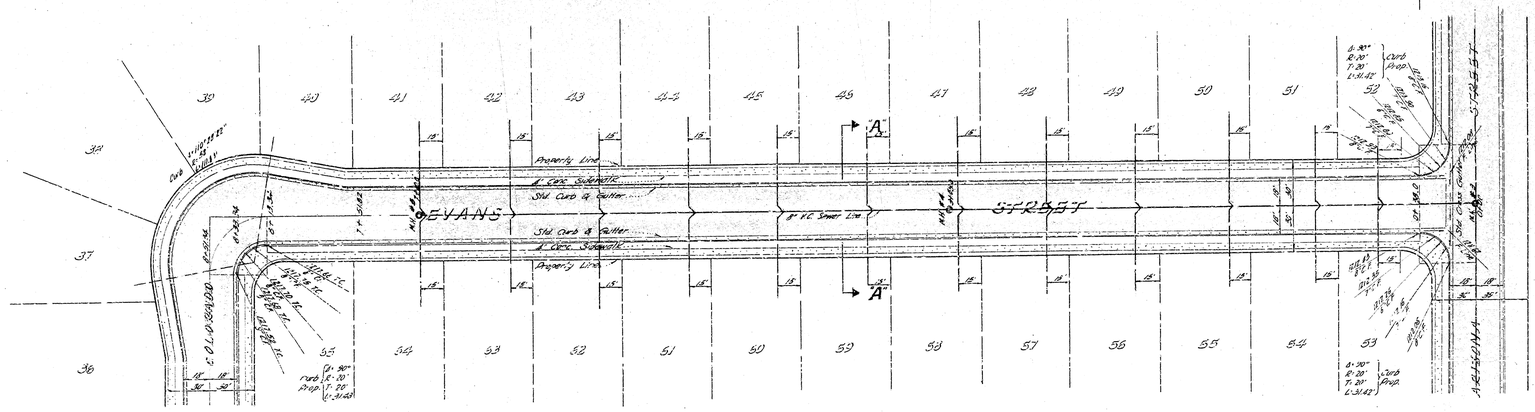

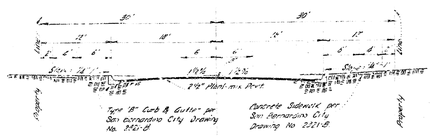

SECTION "E"-"E"
Scale 1"=10'

PLAN
EVANS STREET
Scale 1"=40'

TRACT NO. 5723
SHEET No. 3 OF 6 SHEETS
DENIS NO. 2538