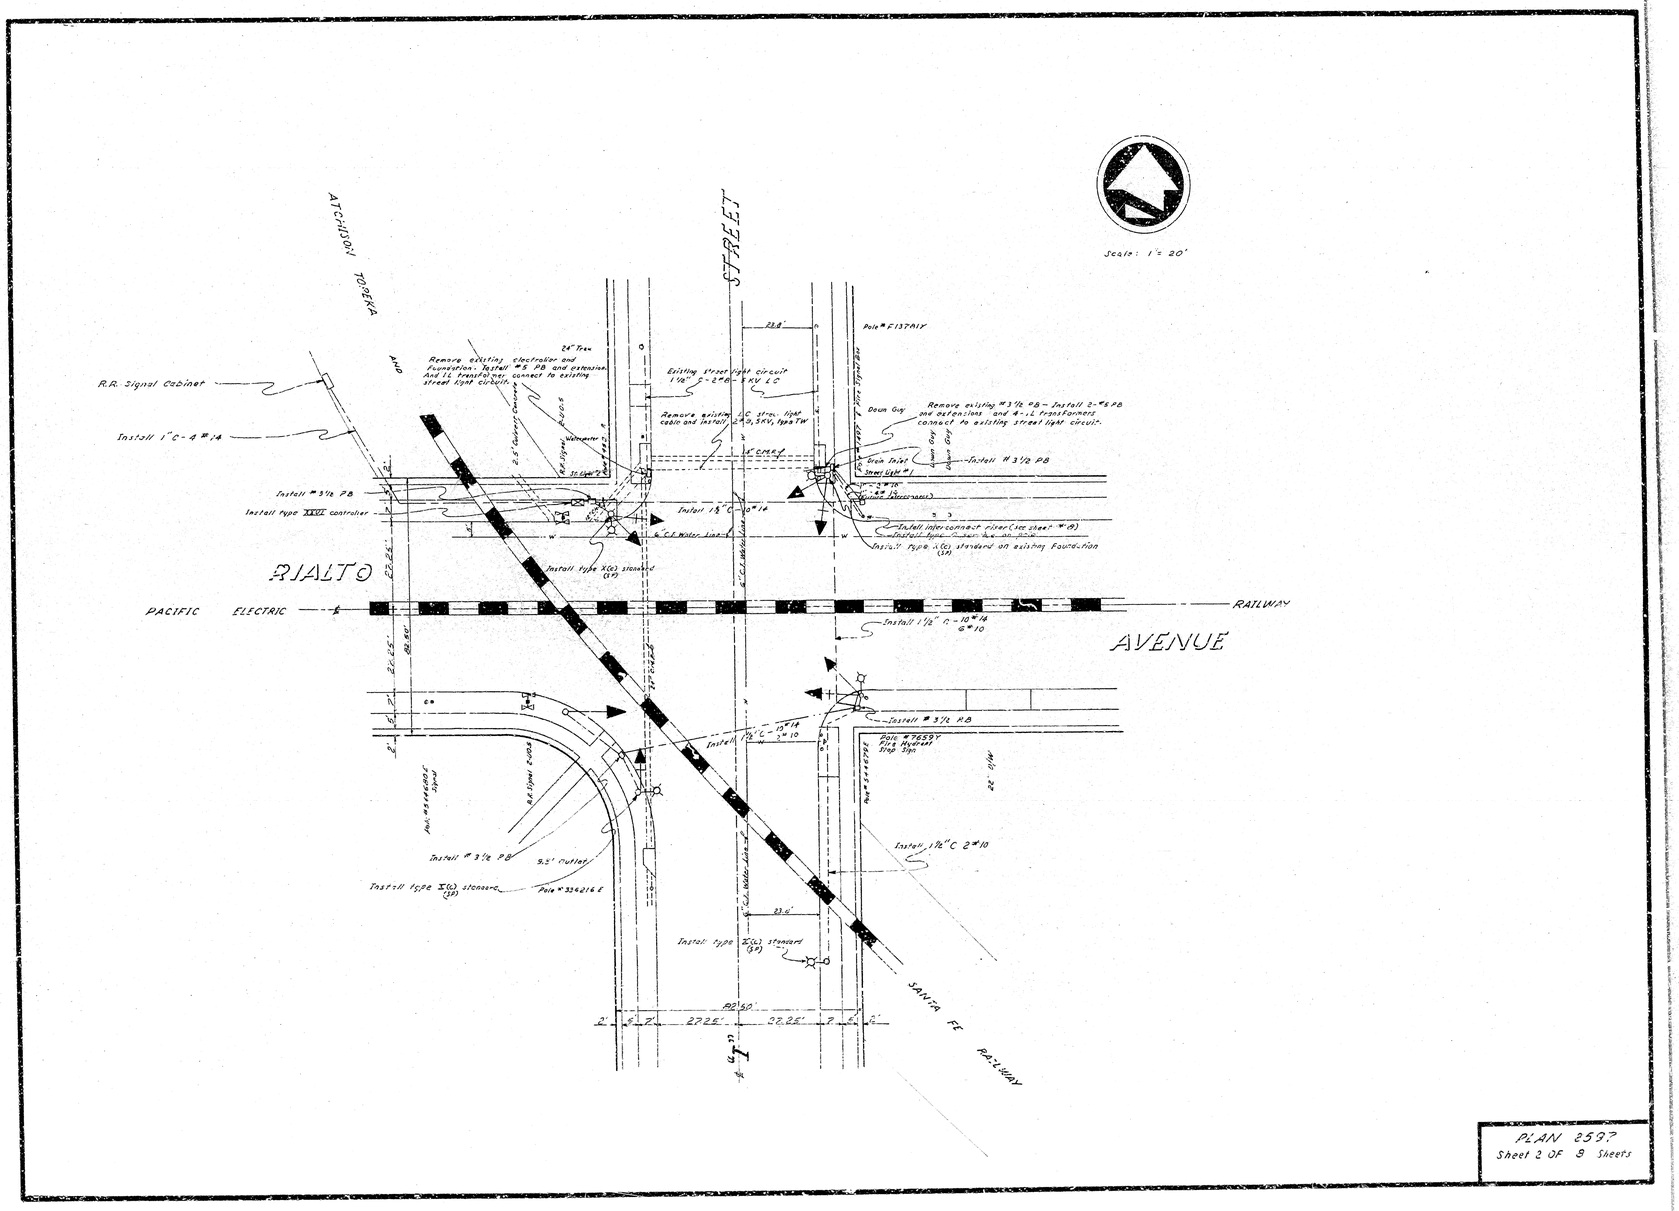

PLAN 2597
Sheet 2 OF 8 Sheets

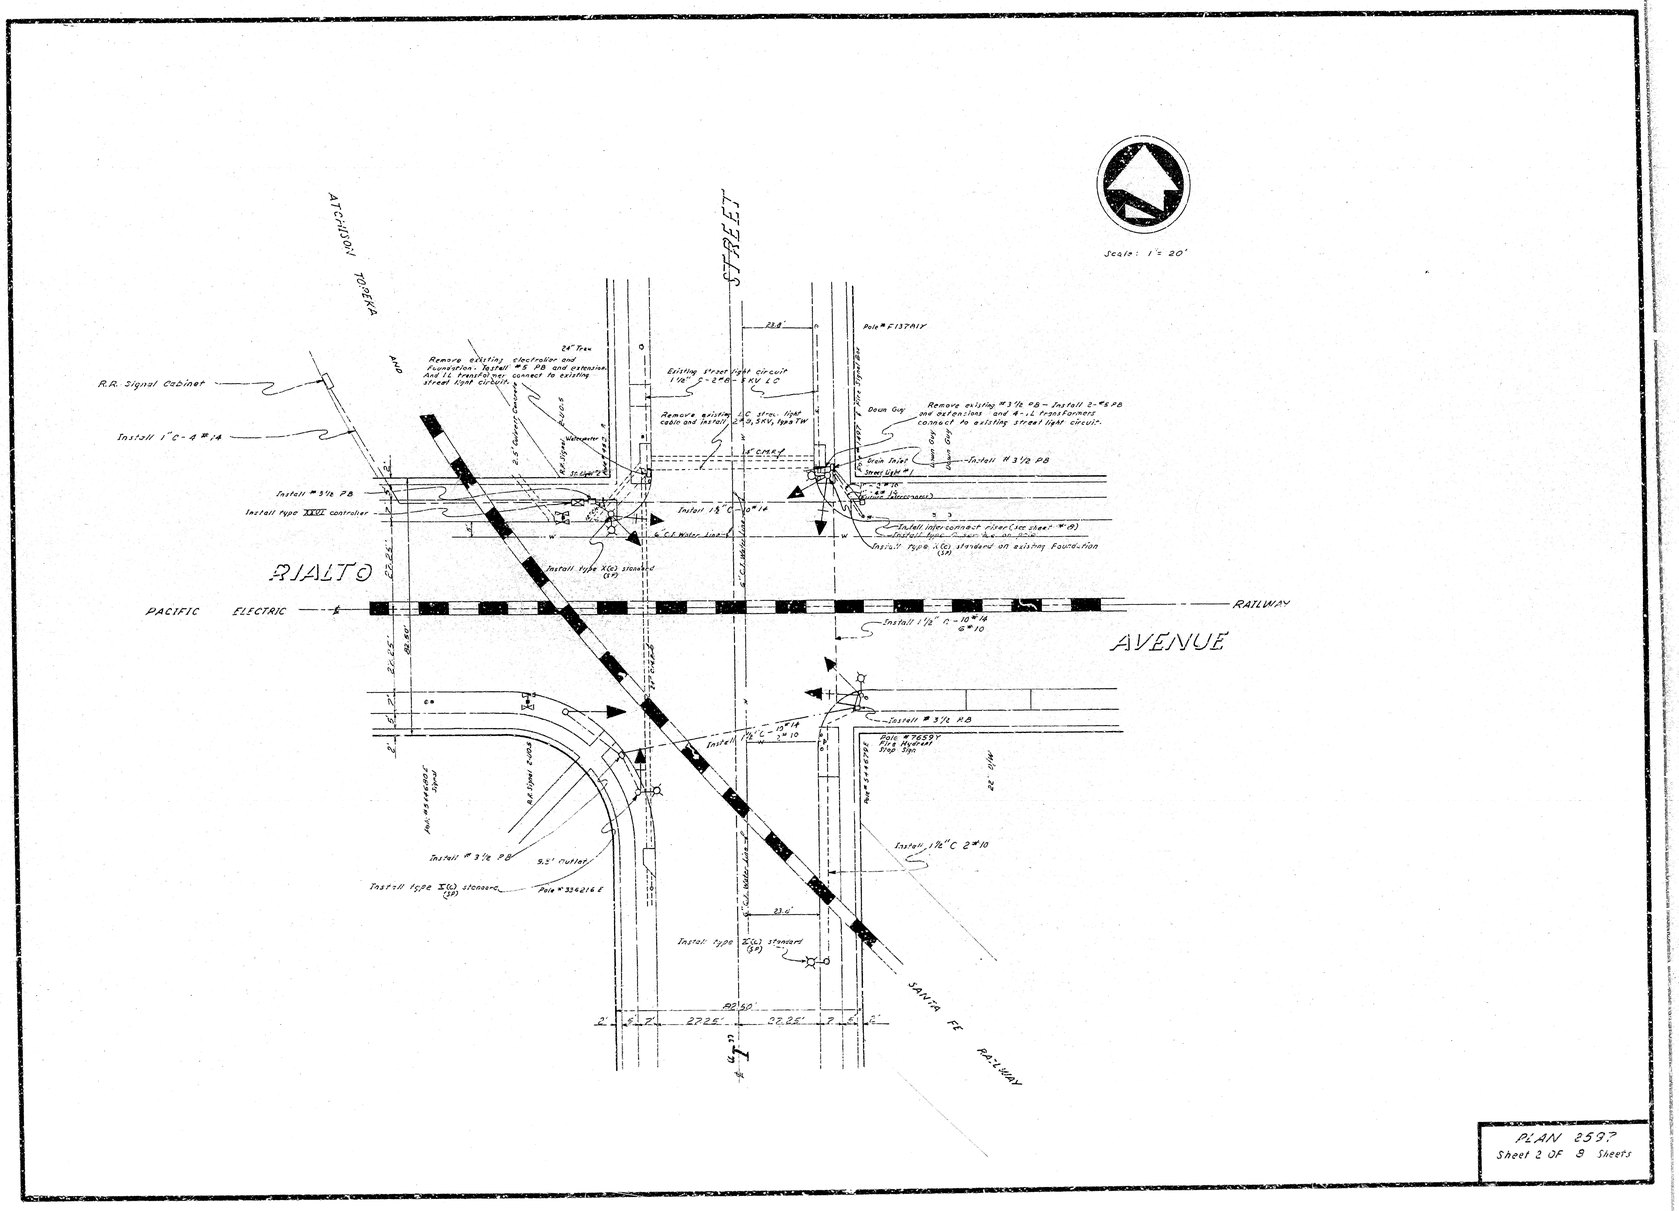

PLAN 2597
Sheet 2 OF 8 Sheets