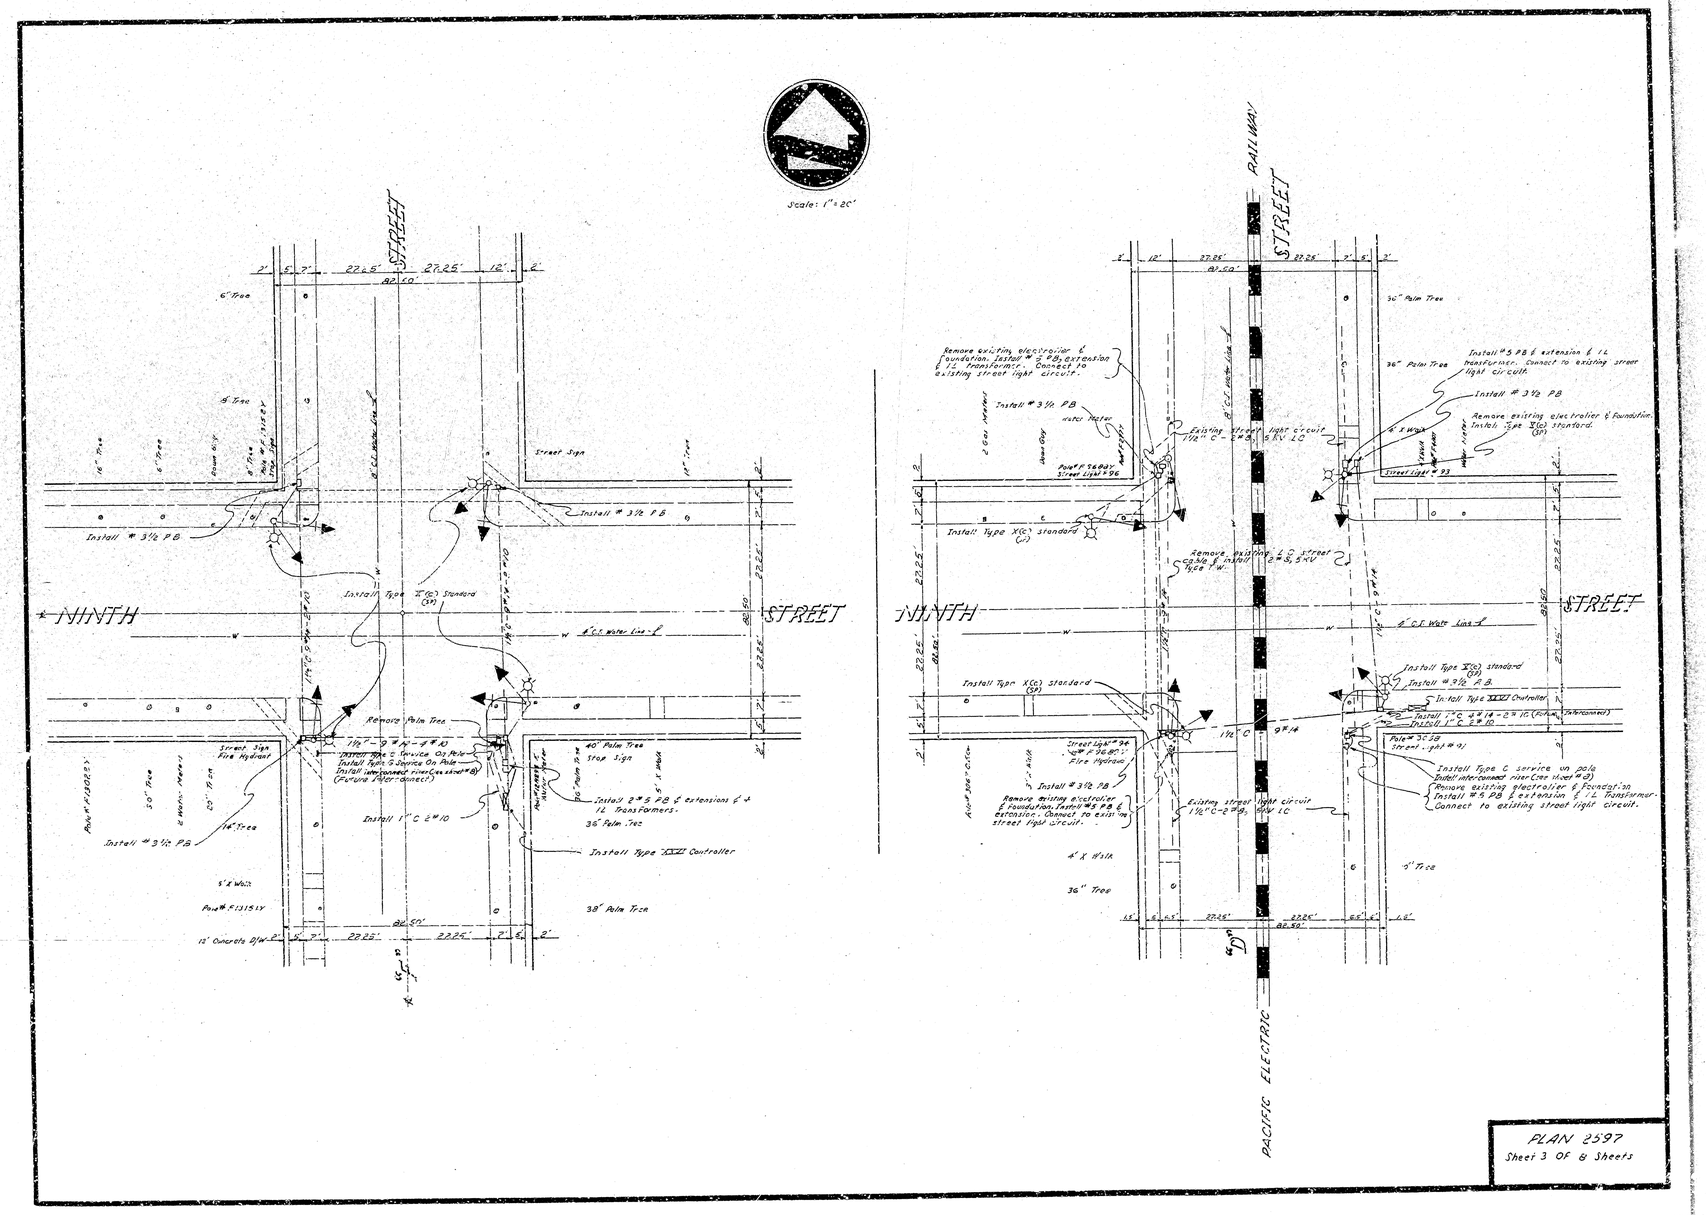
Scale: 1" = 20'
STREET
NINTH
STREET
RAILWAY
STREET
NINTH
STREET
PACIFIC ELECTRIC
Install # 3½ P.B.
Install Type X(c) Standard (SP)
Remove Palm Tree
Install 2 # 5 P.B. & extensions & 1.L. Transformers.
Install 1" C 2 # 10
Install Type XXII Controller
Remove existing electrolier & foundation. Install # 5 P.B. & extension. Connect to existing street light circuit.
Existing street light circuit 1½" C - 2 # 8 RW LC
Install Type C service on pole
Install # 5 P.B. & extension & 1.L. Transformer. Connect to existing street light circuit.
Remove existing electrolier & foundation. Install # 5 P.B. extension & 1.L. transformer. Connect to existing street light circuit.
Remove existing LC street cable & install 2 # 8, 5 RW

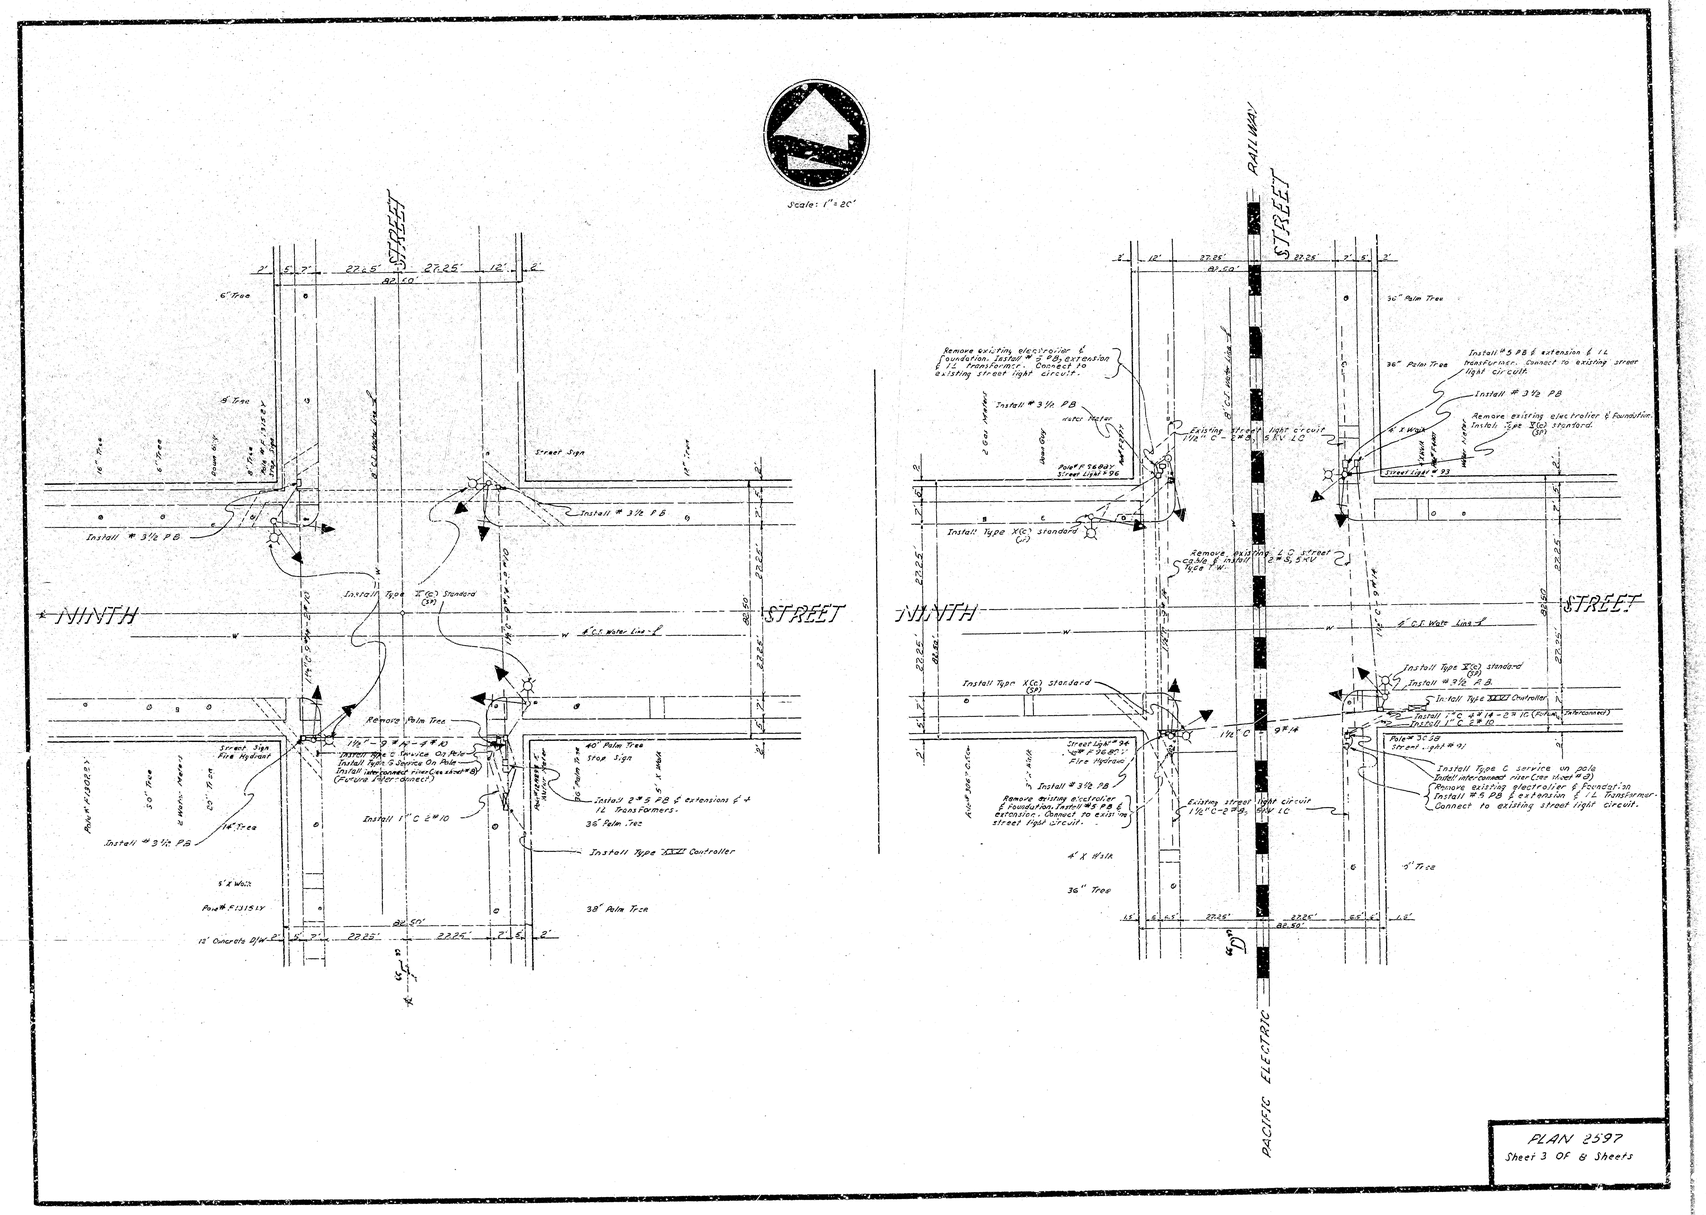
Scale: 1" = 20'
STREET
NINTH
STREET
RAILWAY
STREET
NINTH
STREET
PACIFIC ELECTRIC
Install # 3½ P.B.
Install Type X(c) Standard (SP)
Remove Palm Tree
Install 2 # 5 P.B. & extensions & 1.L. Transformers.
Install 1" C 2 # 10
Install Type XXII Controller
Remove existing electrolier & foundation. Install # 5 P.B. & extension. Connect to existing street light circuit.
Existing street light circuit 1½" C - 2 # 8 RW LC
Install Type C service on pole
Install # 5 P.B. & extension & 1.L. Transformer. Connect to existing street light circuit.
Remove existing electrolier & foundation. Install # 5 P.B. extension & 1.L. transformer. Connect to existing street light circuit.
Remove existing LC street cable & install 2 # 8, 5 RW
