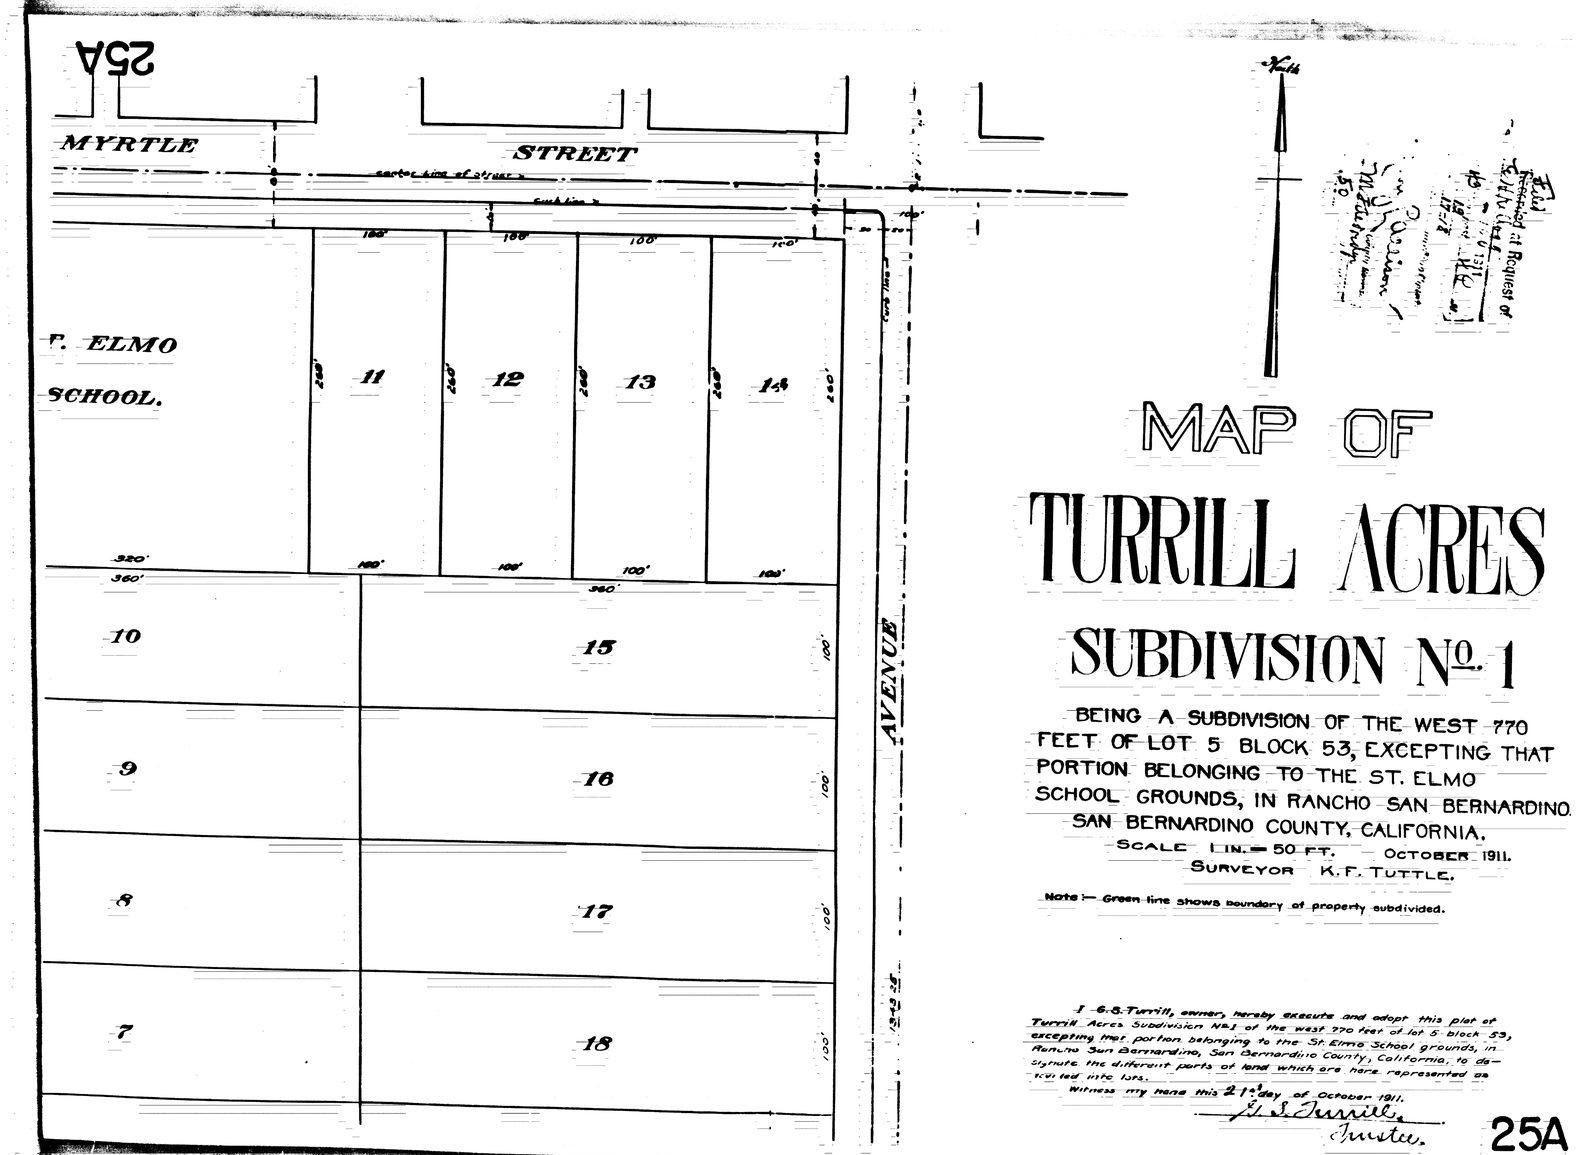

MAP OF TURRILL ACRES SUBDIVISION No. 1

BEING A SUBDIVISION OF THE WEST 770 FEET OF LOT 5 BLOCK 53, EXCEPTING THAT PORTION BELONGING TO THE ST. ELMO SCHOOL GROUNDS, IN RANCHO SAN BERNARDINO SAN BERNARDINO COUNTY, CALIFORNIA.

SCALE 1 IN. = 50 FT. OCTOBER 1911.

SURVEYOR K. F. TUTTLE.

Note :— Green line shows boundary of property subdivided.

I G. S. Turrill, owner, hereby execute and adopt this plat of Turrill Acres Subdivision No. 1 of the west 770 feet of lot 5 block 53, excepting that portion belonging to the St. Elmo School grounds, in Rancho San Bernardino, San Bernardino County, California, to de-scribed into lots.

Witness my hand this 21st day of October 1911.

G. S. Turrill,
Trustee.

Filed at Request of
City Clerk
Date
Fee