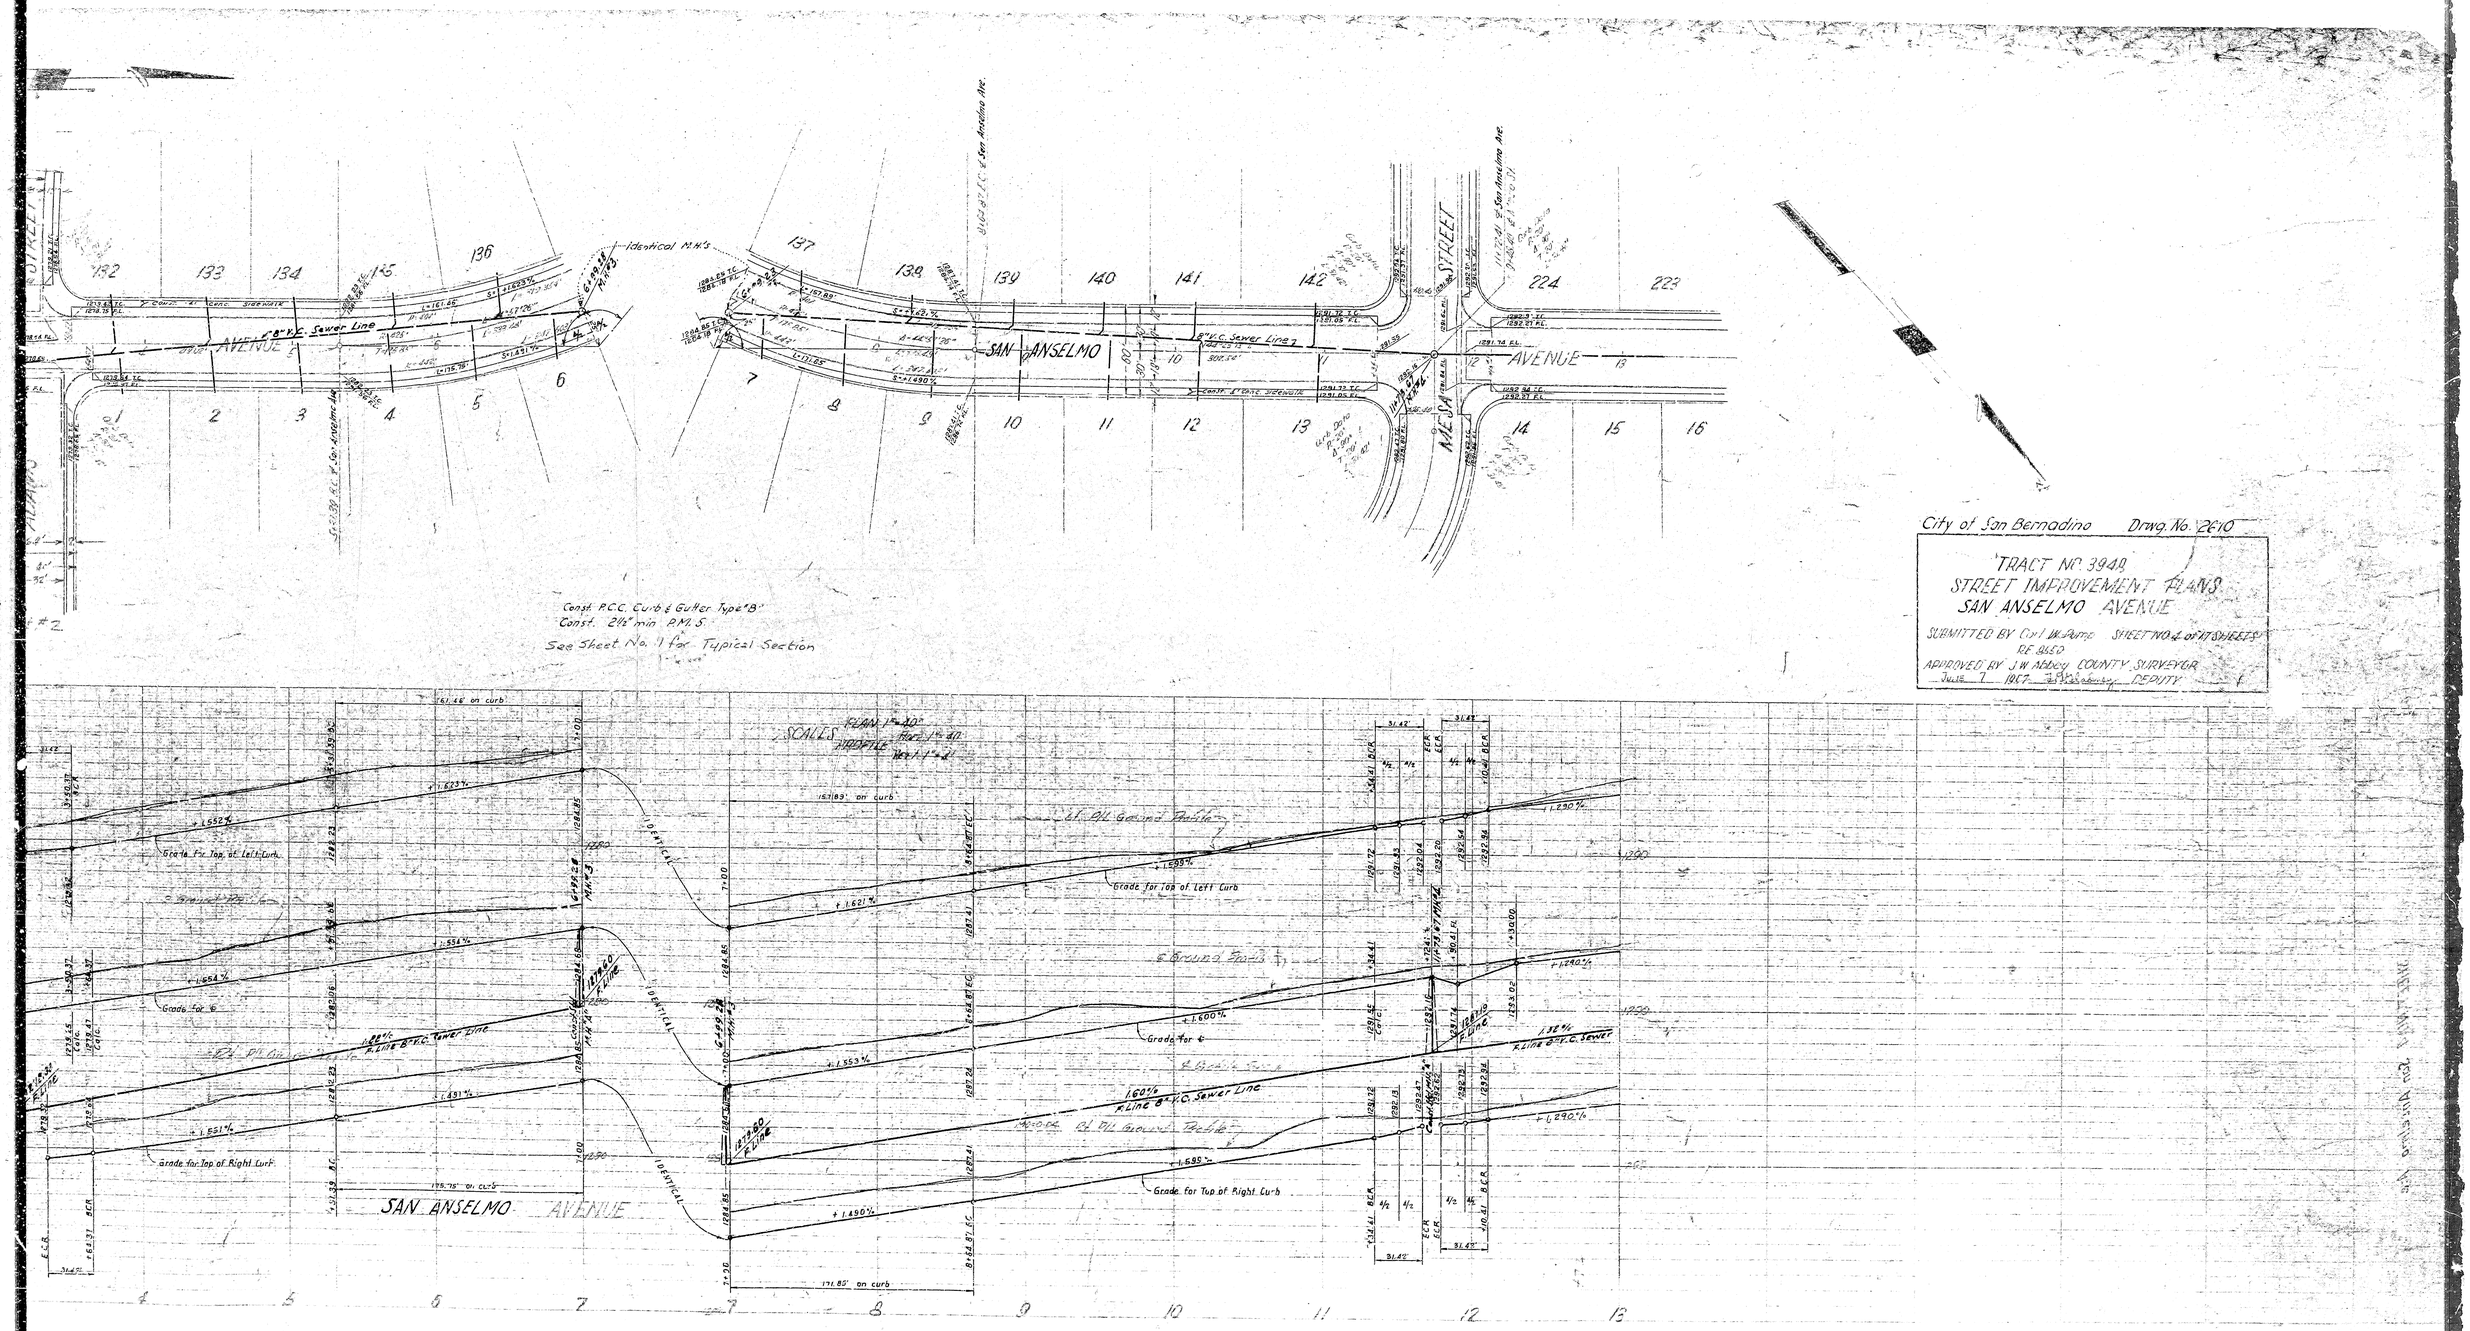
City of San Bernadino Drwg. No. 2610
TRACT NO. 3948
STREET IMPROVEMENT PLANS
SAN ANSELMO AVENUE
SUBMITTED BY Cyl W. Pope SHEET NO. 4 OF 17 SHEETS
RE. 1650
APPROVED BY J.W. Abbey COUNTY SURVEYOR
June 7 1967 DEPUTY
SAN ANSELMO AVENUE
Const. P.C.C. Curb & Gutter Type "B"
Const. 2½" min P.M.S.
See Sheet No. 1 for Typical Section
SCALES
Identical M.H.'s
Grade for Top of Left Curb
Grade for Top of Right Curb
Grade for ℄
Grade for 6
R.Line 8" V.C. Sewer Line
Ground Profile
Pil Ground Profile
Sewer Line
SAN ANSELMO STREET