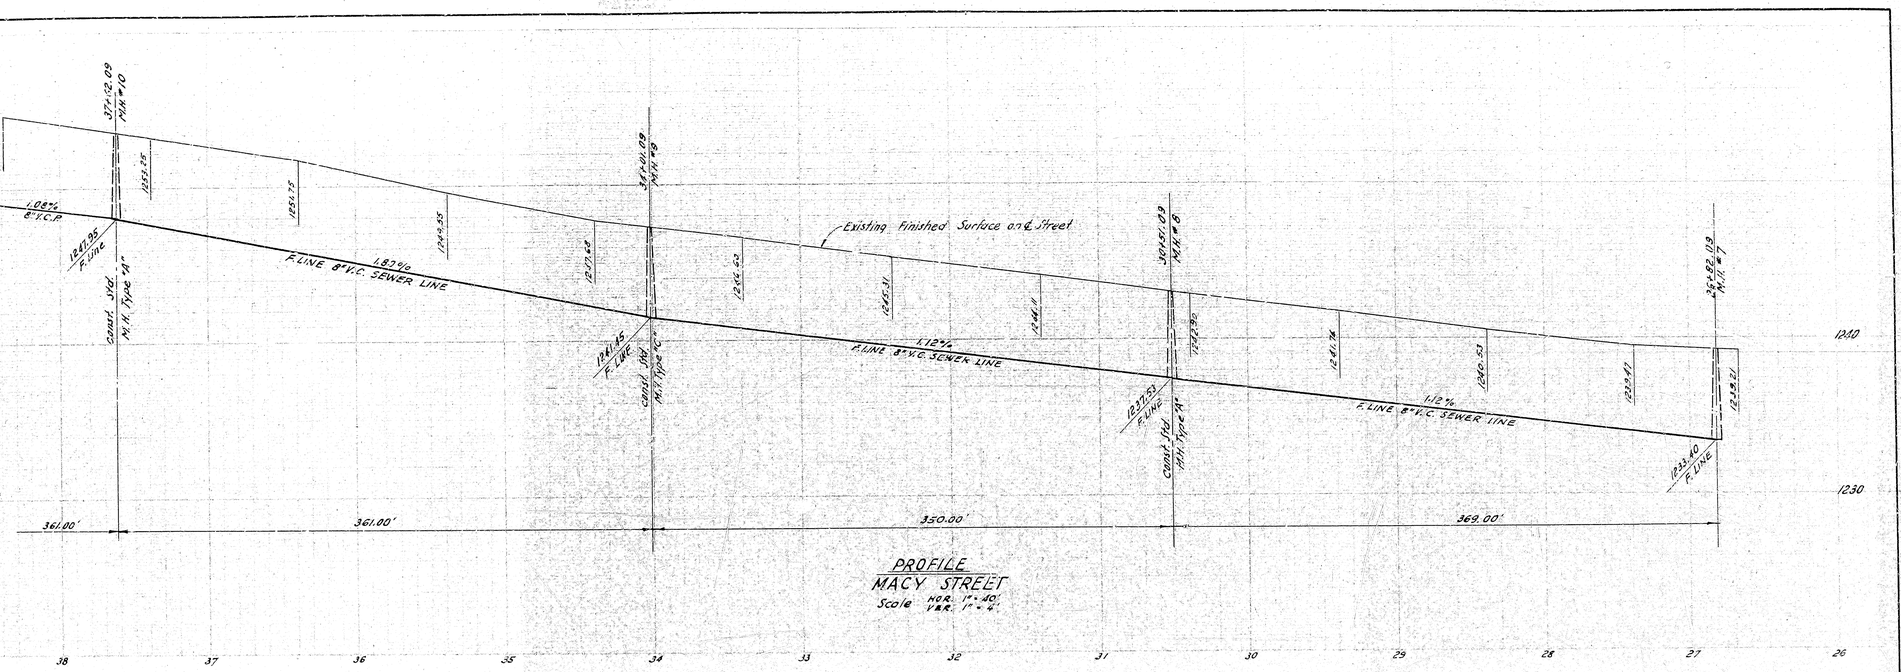

PROFILE
MACY STREET
Scale HOR. 1"=40'
VER. 1"=4'

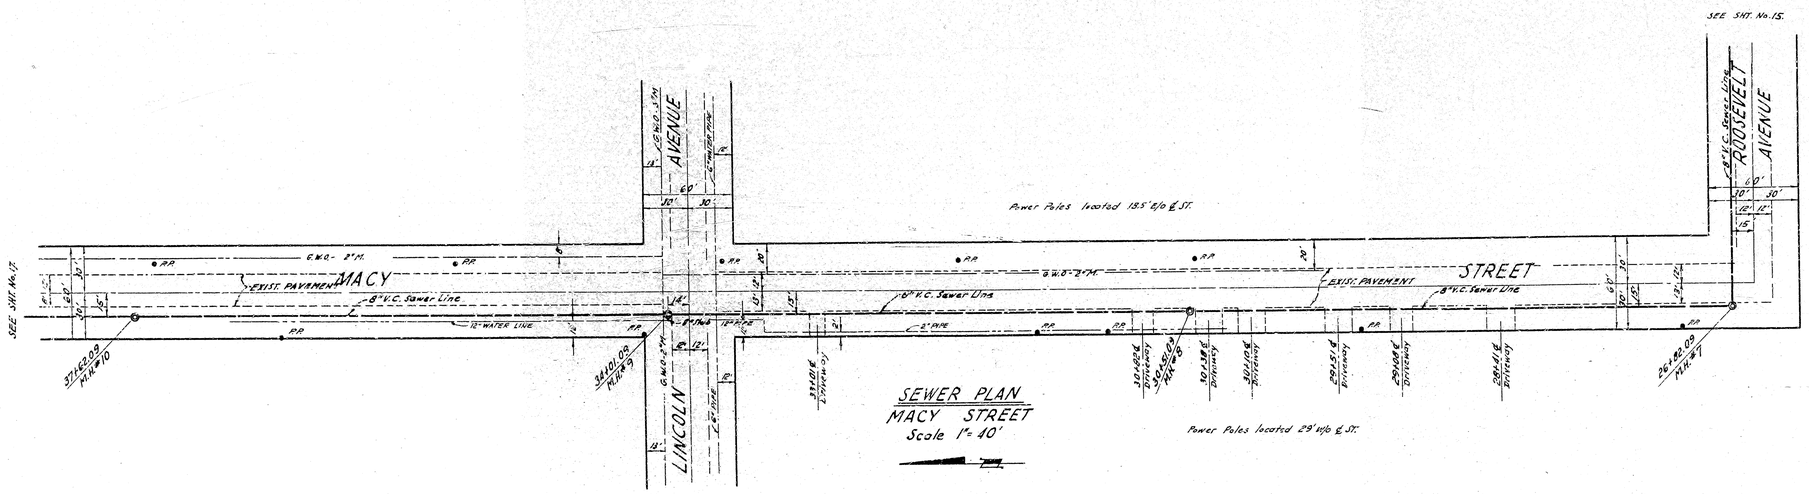

SEWER PLAN
MACY STREET
Scale 1"=40'

TRACT NO 3948
SHEET NO. 16 OF 17 SHEETS

DRWG NO 2610

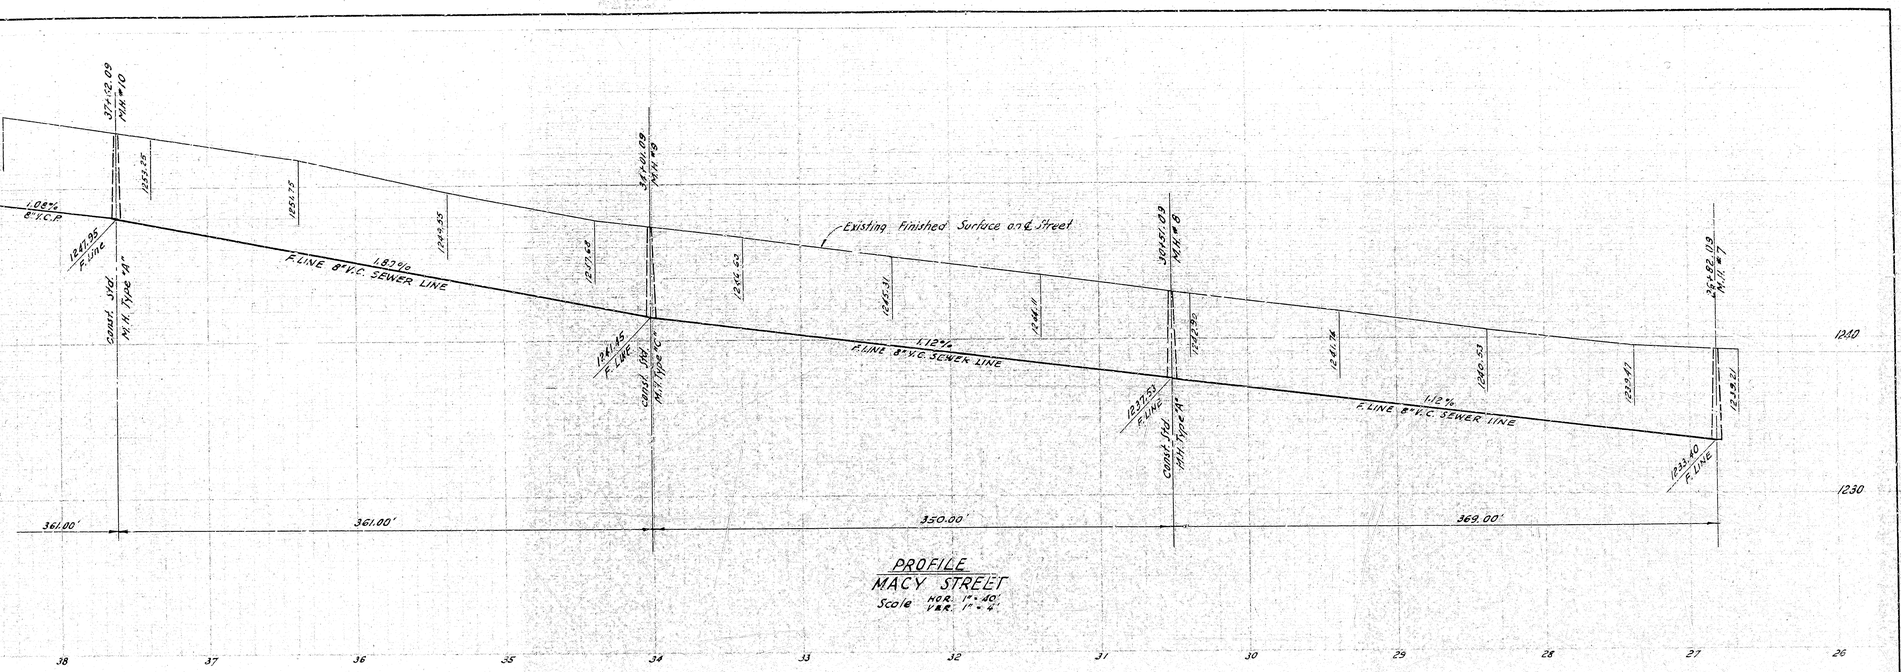

PROFILE
MACY STREET
Scale HOR. 1"=40'
VER. 1"=4'

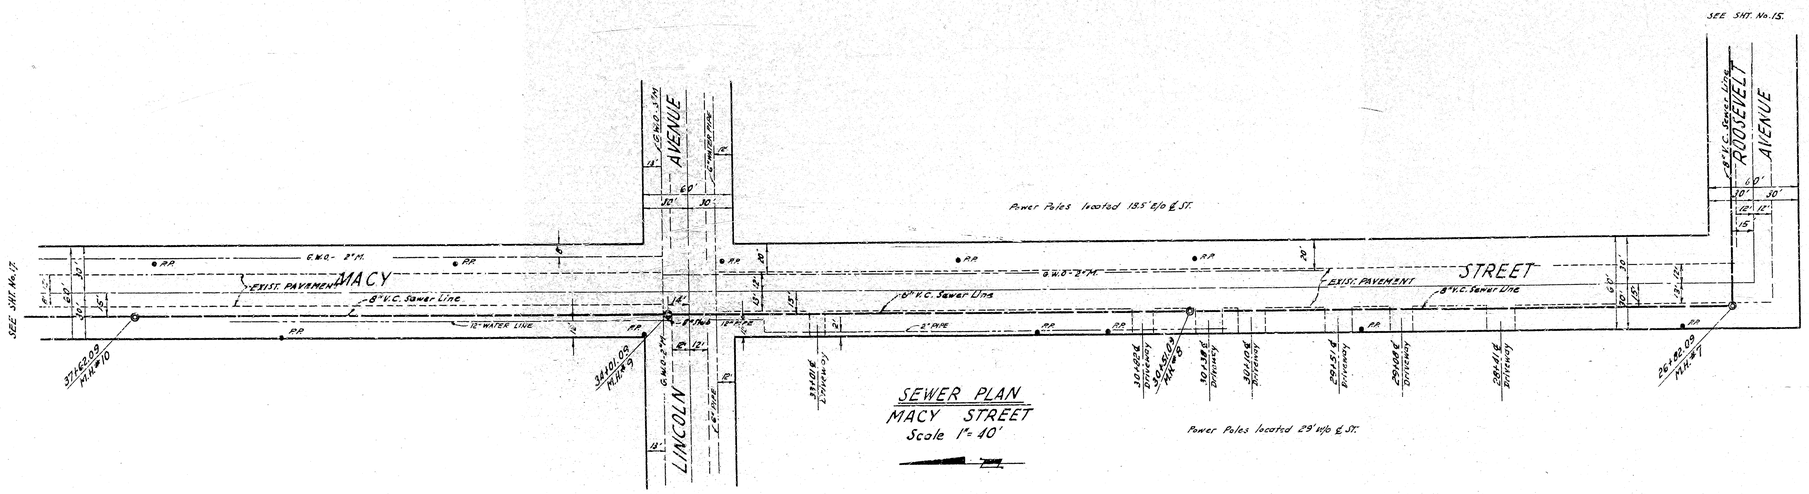

SEWER PLAN
MACY STREET
Scale 1"=40'

TRACT NO 3948
SHEET NO. 16 OF 17 SHEETS

DRWG NO 2610