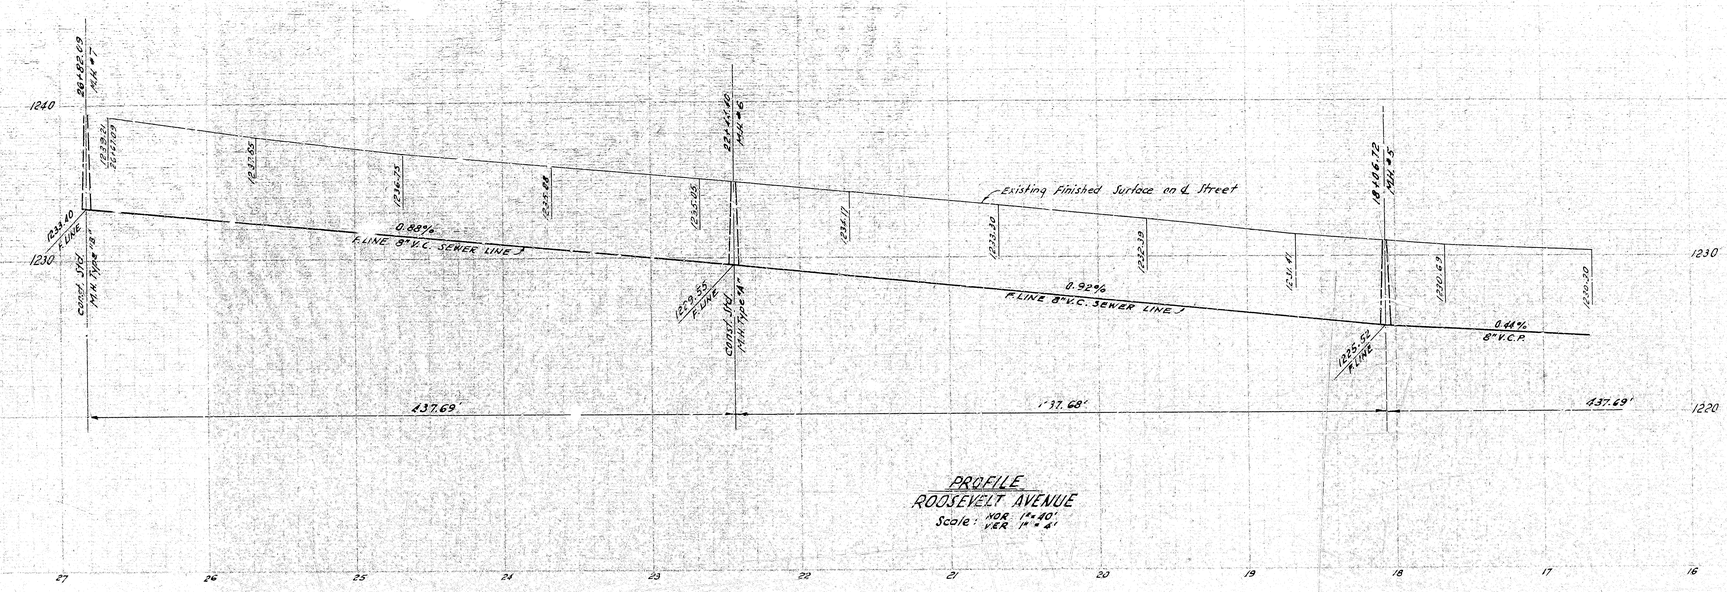

PROFILE
ROOSEVELT AVENUE
Scale: HOR. 1" = 40'
VER. 1" = 4'

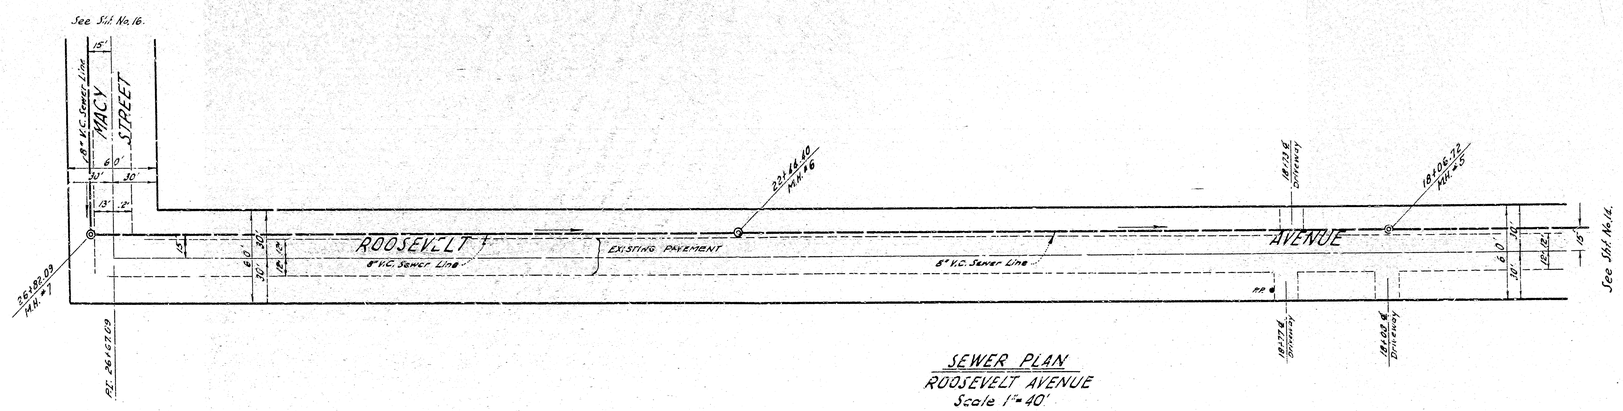

SEWER PLAN
ROOSEVELT AVENUE
Scale 1" = 40'

TRACT NO 3948
DRWG NO 2610
SHEET NO. 15 OF 17 SHEETS

64

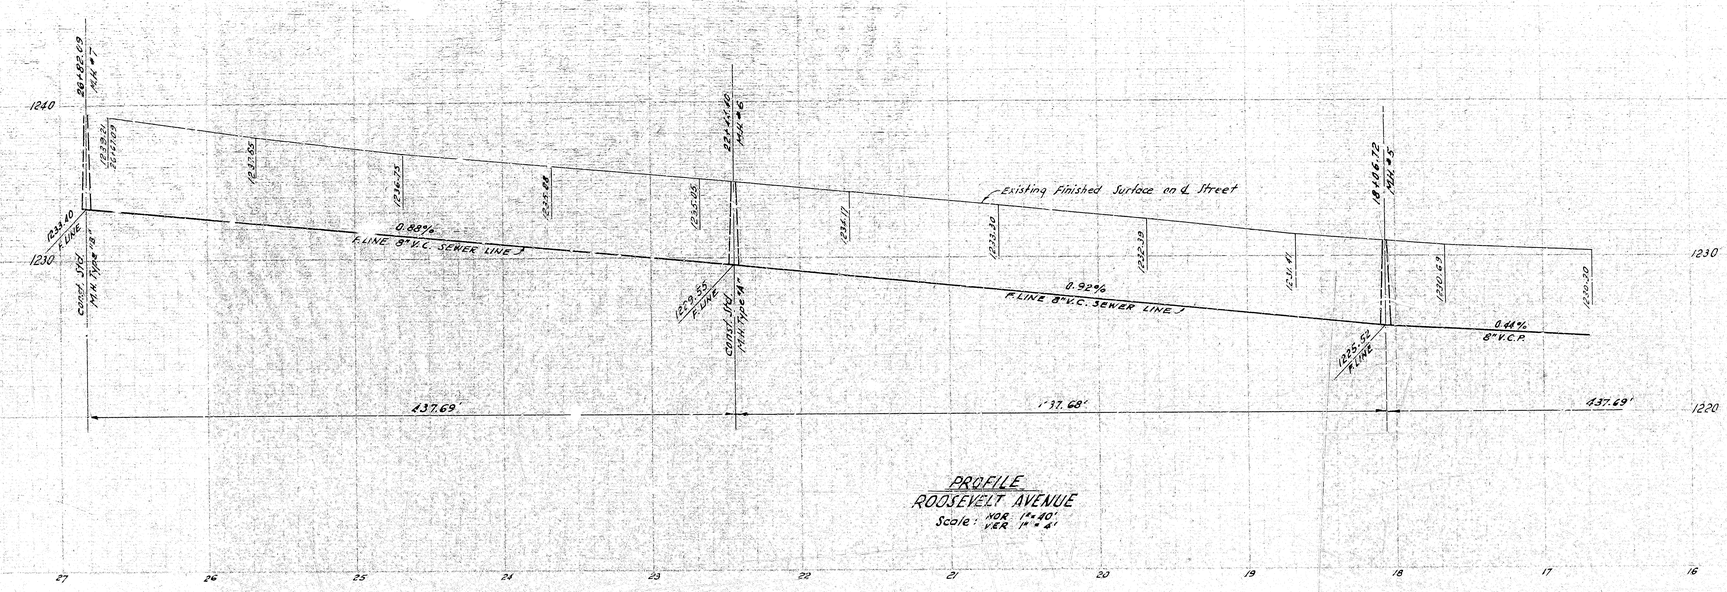

PROFILE
ROOSEVELT AVENUE
Scale: HOR. 1" = 40'
VER. 1" = 4'

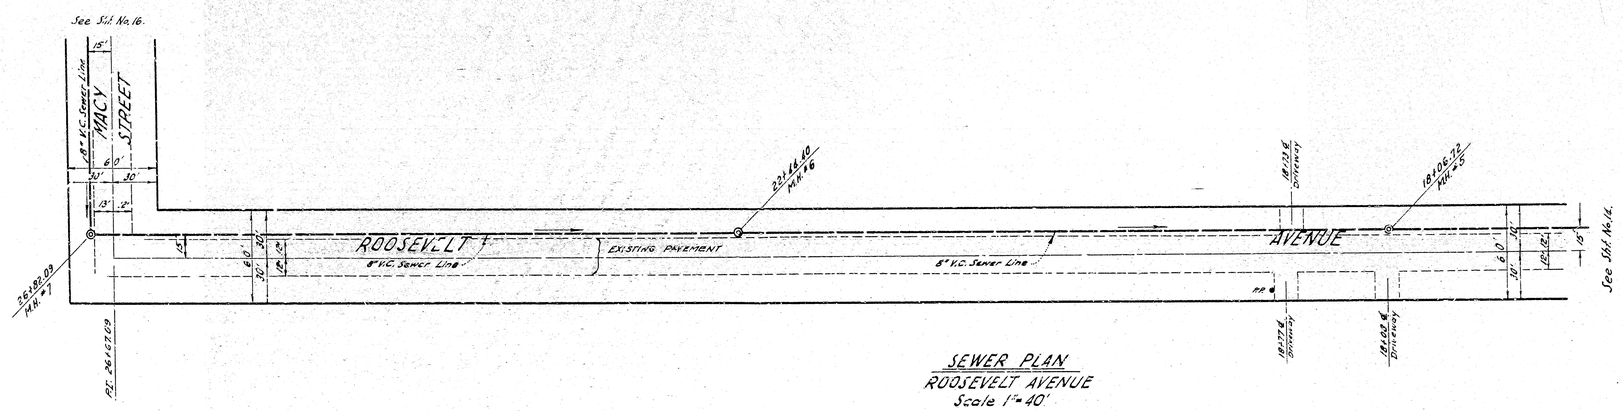

SEWER PLAN
ROOSEVELT AVENUE
Scale 1" = 40'

TRACT NO 3948
DRWG NO 2610
SHEET NO. 15 OF 17 SHEETS

64