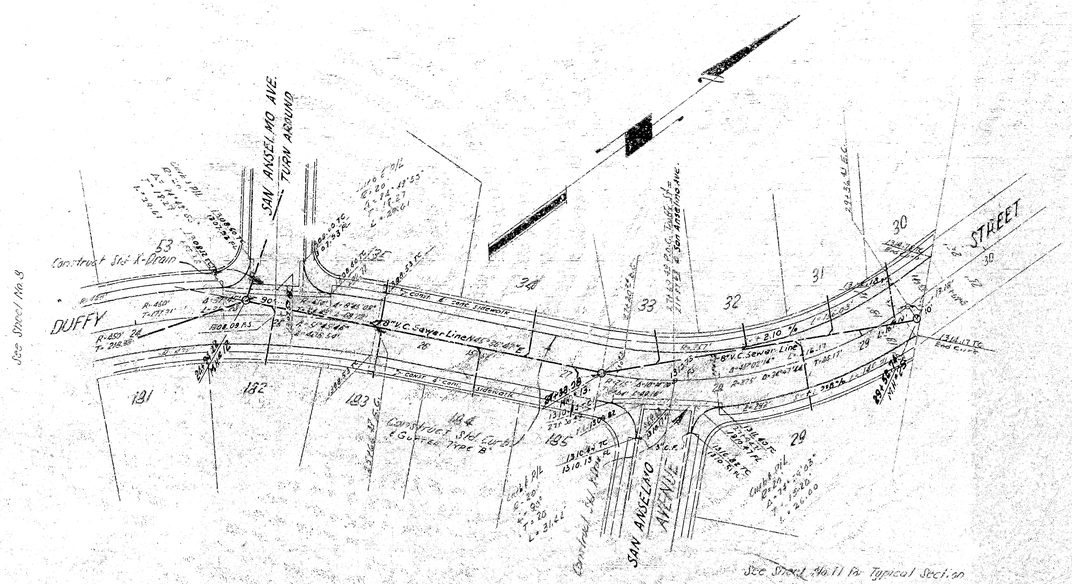

City of San Bernardino Drwg. No. 2610

TRACT NO. 3048
STREET IMPROVEMENT PLANS
DUFFY STREET

SUBMITTED BY Carl W. Burns SHEET NO. 9 of 17 SHEETS
R.E. 4550
APPROVED BY J. W. Abbey COUNTY SURVEYOR
June 7 1957 M. Mooney DEPUTY

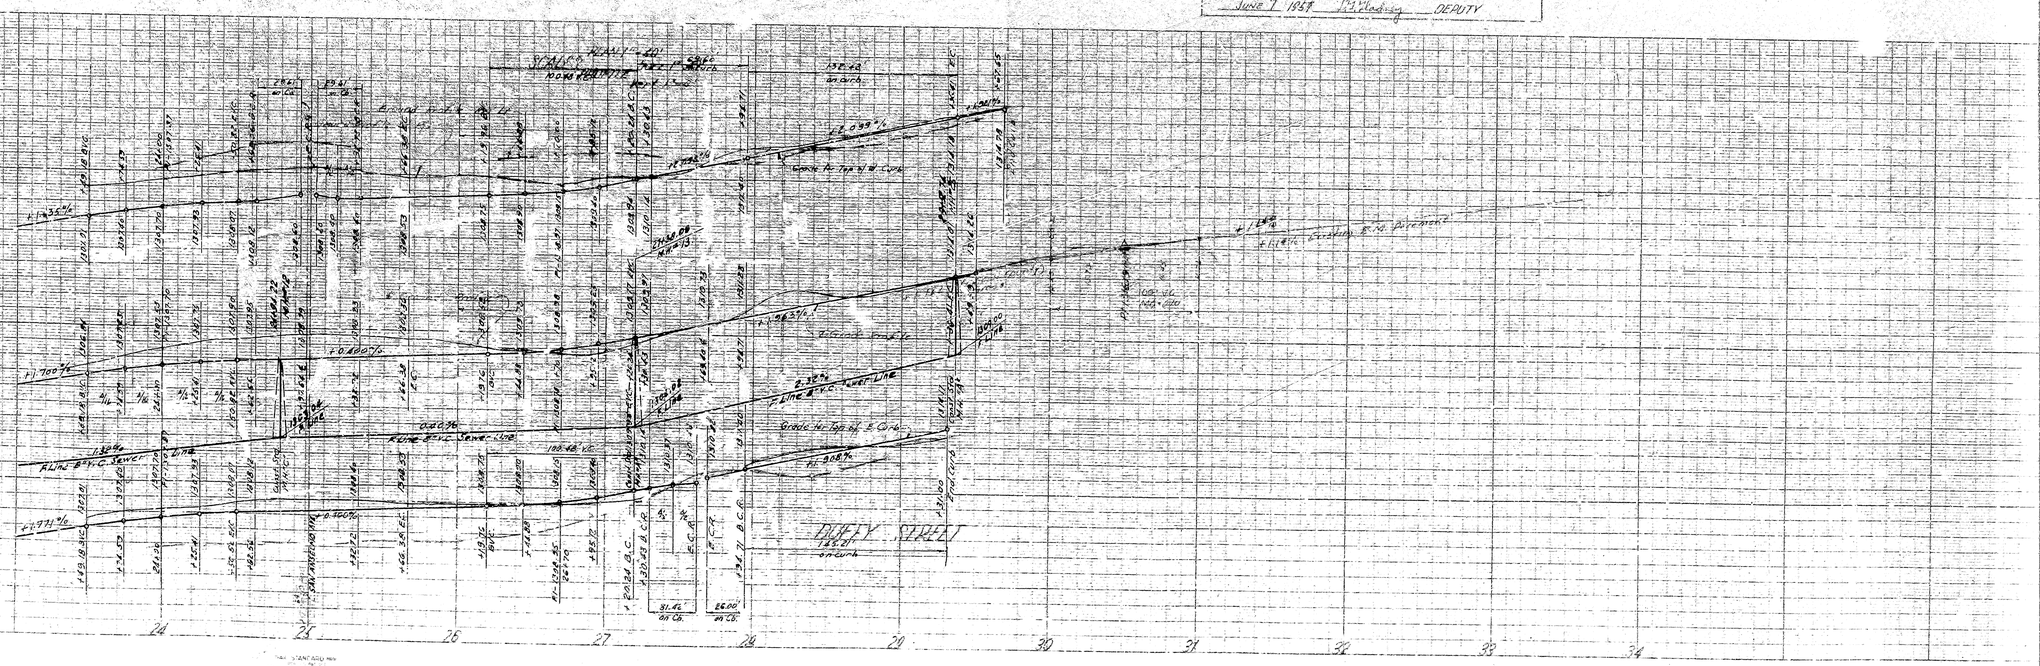

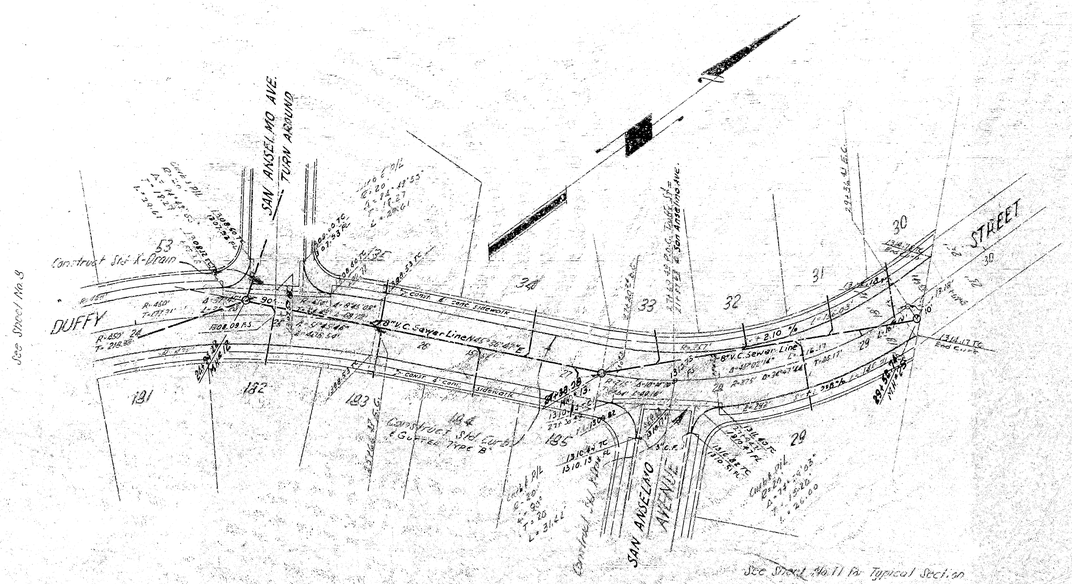

City of San Bernardino Drwg. No. 2610

TRACT NO. 3048
STREET IMPROVEMENT PLANS
DUFFY STREET
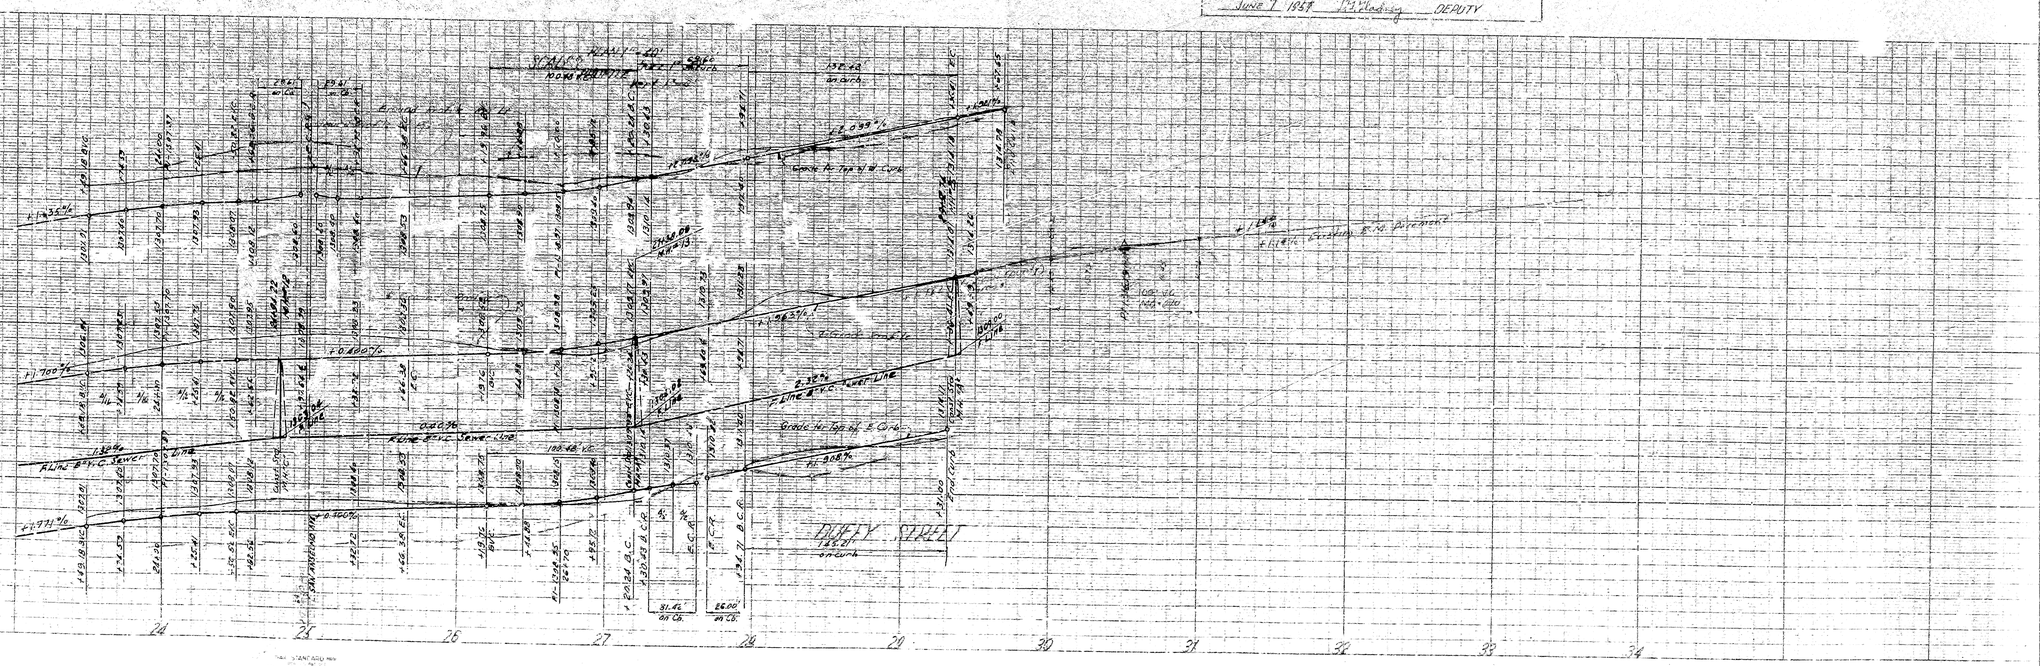
SUBMITTED BY Carl W. Burns SHEET NO. 9 of 17 SHEETS
R.E. 4550
APPROVED BY J. W. Abbey COUNTY SURVEYOR
June 7 1957 M. Mooney DEPUTY