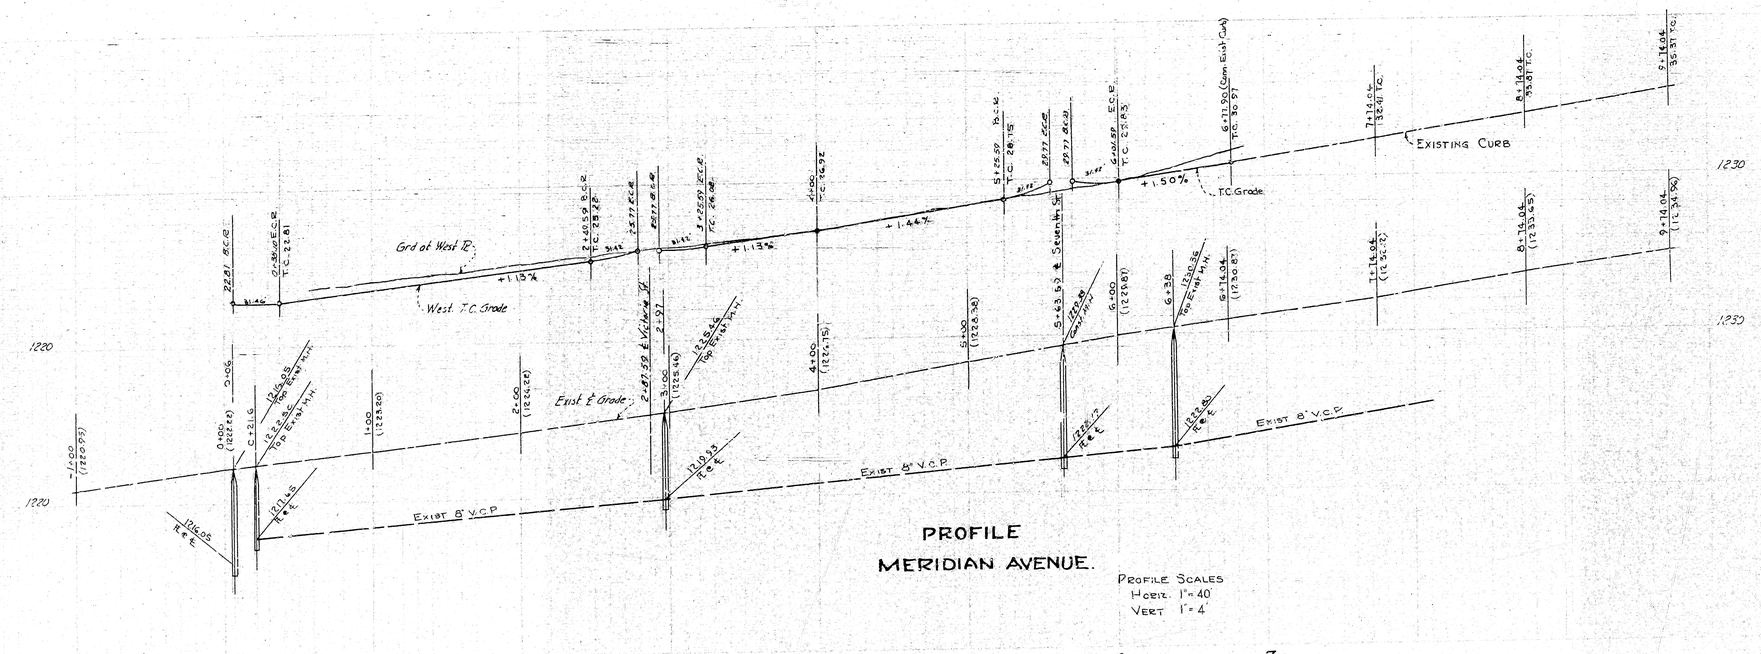

PROFILE
MERIDIAN AVENUE.

PROFILE SCALES
HORIZ. 1" = 40'
VERT 1" = 4'

0 1 2 3 4 5 6 7

PLAN SCALE: 1" = 40'

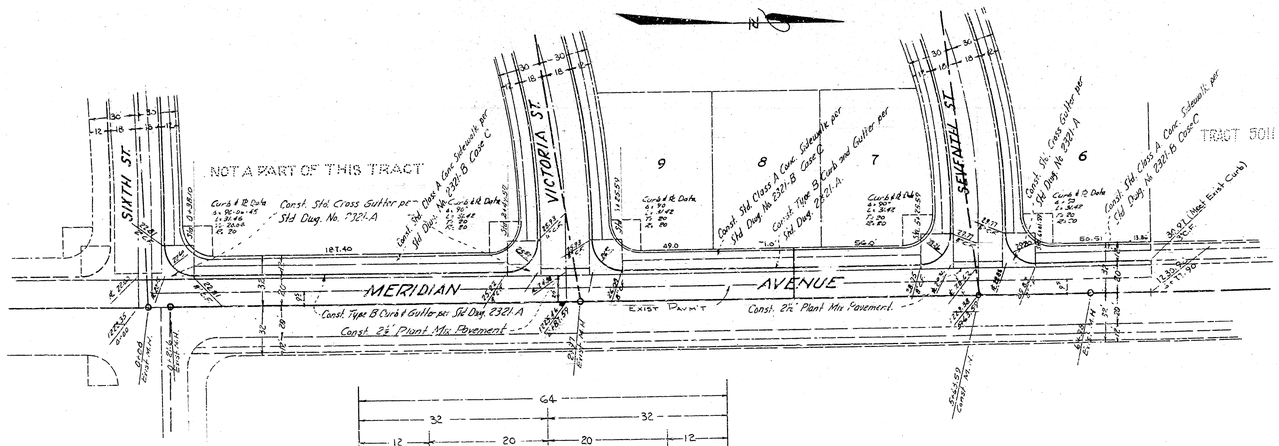

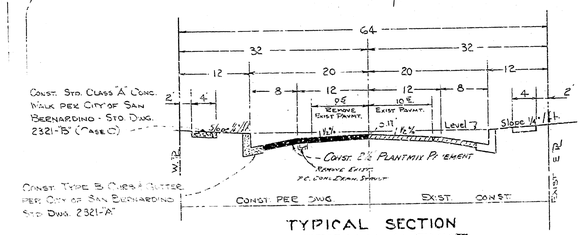

TYPICAL SECTION
MERIDIAN AVENUE

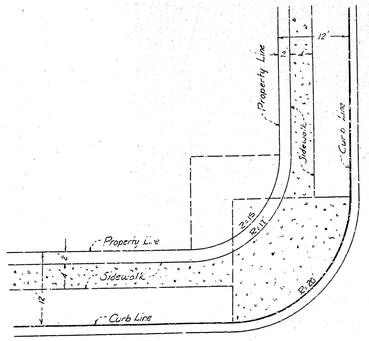

SIDEWALK DETAIL AT INTERSECTION
PROPERTY LINE RADIUS=15' & CURB 20'
SCALE 1"=10'

TRACTS NO. 5861 & 5985
SHEET 3 of 6
DWG. No. 2635

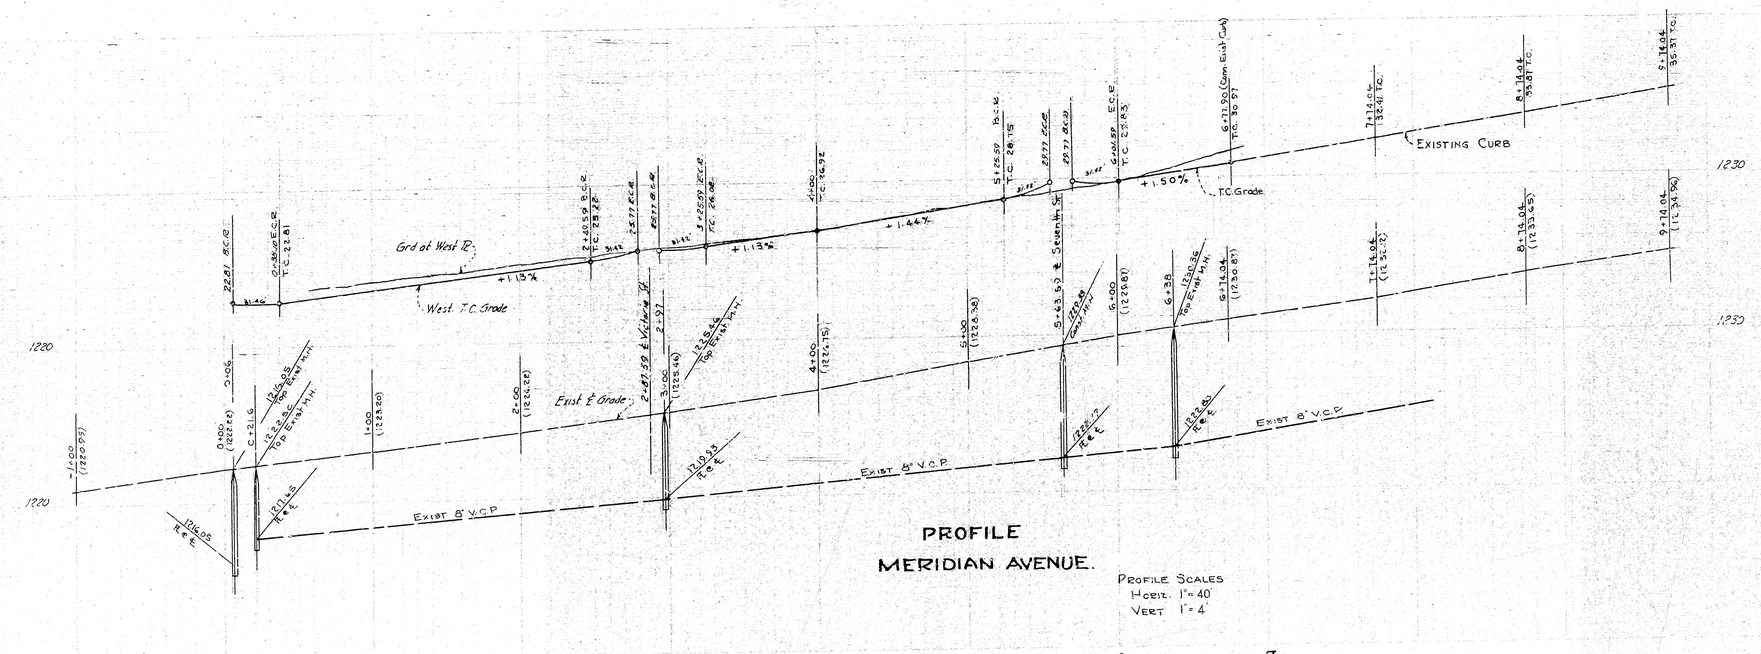

PROFILE
MERIDIAN AVENUE.

PROFILE SCALES
HORIZ. 1" = 40'
VERT 1" = 4'

0 1 2 3 4 5 6 7

PLAN SCALE: 1" = 40'

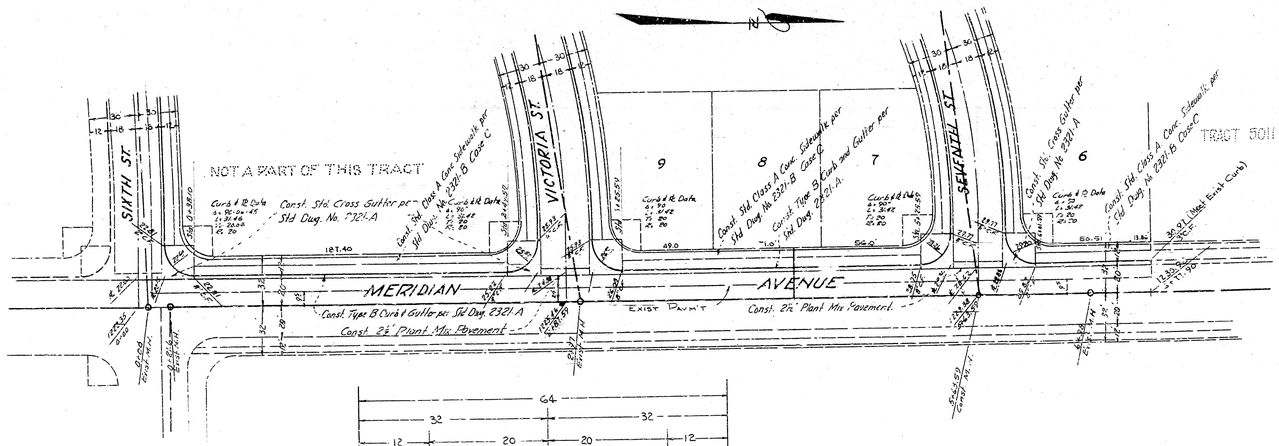

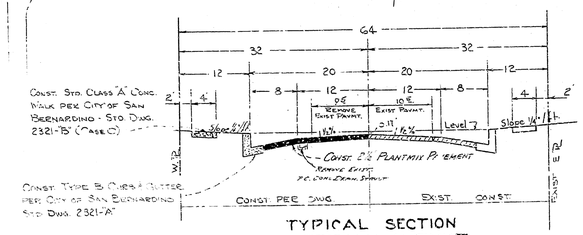

TYPICAL SECTION
MERIDIAN AVENUE

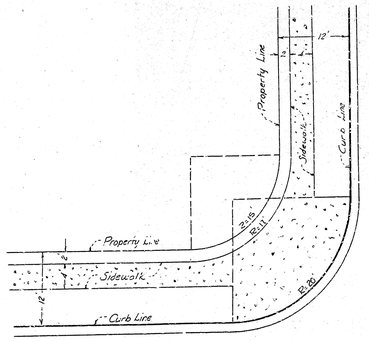

SIDEWALK DETAIL AT INTERSECTION
PROPERTY LINE RADIUS=15' & CURB 20'
SCALE 1"=10'

TRACTS NO. 5861 & 5985
SHEET 3 of 6
DWG. No. 2635