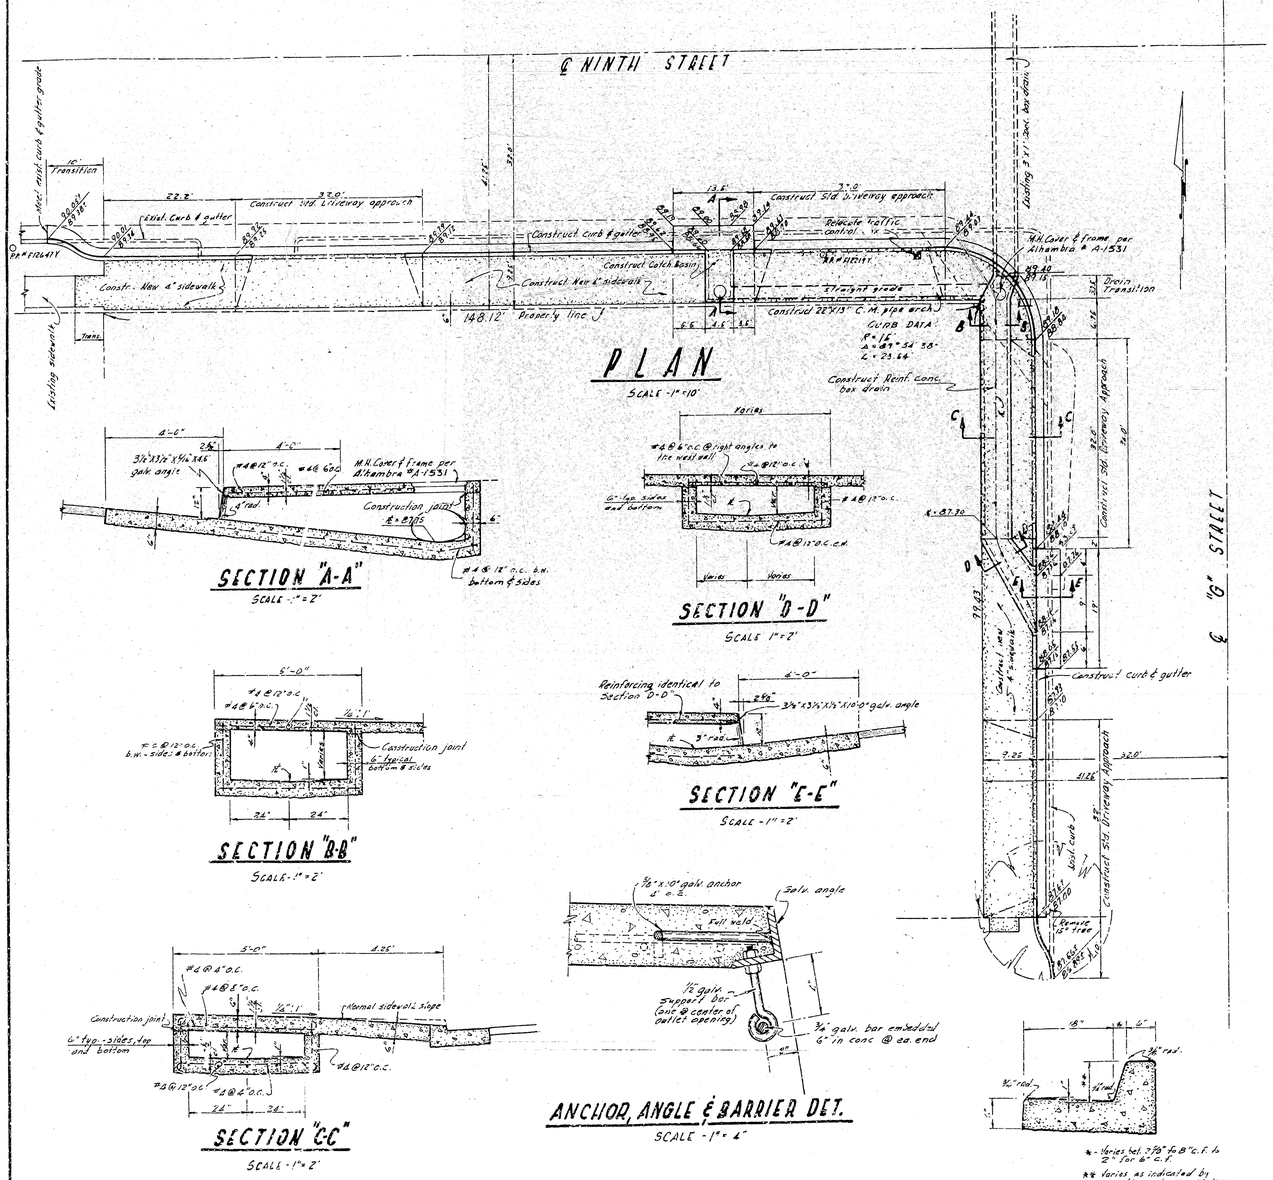

PLAN

SCALE - 1" = 10'

SECTION "A-A"

SCALE - 1" = 2'

SECTION "B-B"

SCALE - 1" = 2'

SECTION "C-C"

SCALE - 1" = 2'

SECTION "D-D"

SCALE 1" = 2'

SECTION "E-E"

SCALE - 1" = 2'

ANCHOR, ANGLE & BARRIER DET.

SCALE - 1" = 4'

CURB DETAIL

SCALE - 1" = 1'

TYPICAL SECTION (1/2 ST.)

SCALES: Horiz. - 1" = 5'
Vert. - 1" = 2'

GENERAL NOTES

- All work shall be done in accordance with applicable provisions of Ordinances, drawings and Standard Specifications of the City San Bernardino and in accordance with these plans.
- All paving within streets to be done by City Street Dept.
- Flow line of all structures to be troweled smooth.
- Grades between elevations shown are to be straight grades. (Applicable to curbs, gutters & flow lines except at driveway depressions.)
- Existing curbs, gutters, sidewalks and drainage facilities to be removed within limits of work.
- ℞ denotes flow line
- ℄ denotes center line.
- 15.3/14.8 indicates elevations of top of curb and ℞ of gutter to be constd.
- Concrete to be used in curbs, gutters, sidewalks, driveways and drainage structures shall be Class "A"
- Tops of structures and adjacent concrete areas shall be poured and finished as a monolithic unit.
- Existing power pole to be moved by others.
- Traffic signs shall be relocated at the contractors expense.
- Street light and traffic signal to be relocated by the City.
- B.M.: Screw at N.E. Cor. of 9th and "G" Streets. Elevation = 1089.17 For City datum, add 1000 ft. to all elevations shown on plan.
- Fire hydrant to be relocated by City.

RICHFIELD OIL CORP.	DEPARTMENT OF ENGINEERING CITY OF SAN BERNARDINO
SERVICE STATION OFFSITE IMPROVEMENTS	PLANS FOR THE CONSTRUCTION OF CURBS, GUTTERS, SIDEWALKS AND DRAINAGE FACILITIES AT THE S.W. CORNER OF "G" ST. AND 9TH ST.
J.H.C. / J.H.C. / N.A.N. / 5954 / As Shown	NORMAN A. BESTE CIVIL ENGINEER — Sept. 8, 1959 — R.C.E. 8613
Richfield Oil Co. — Sept. 21 — 59 — 9270	JHC 2731