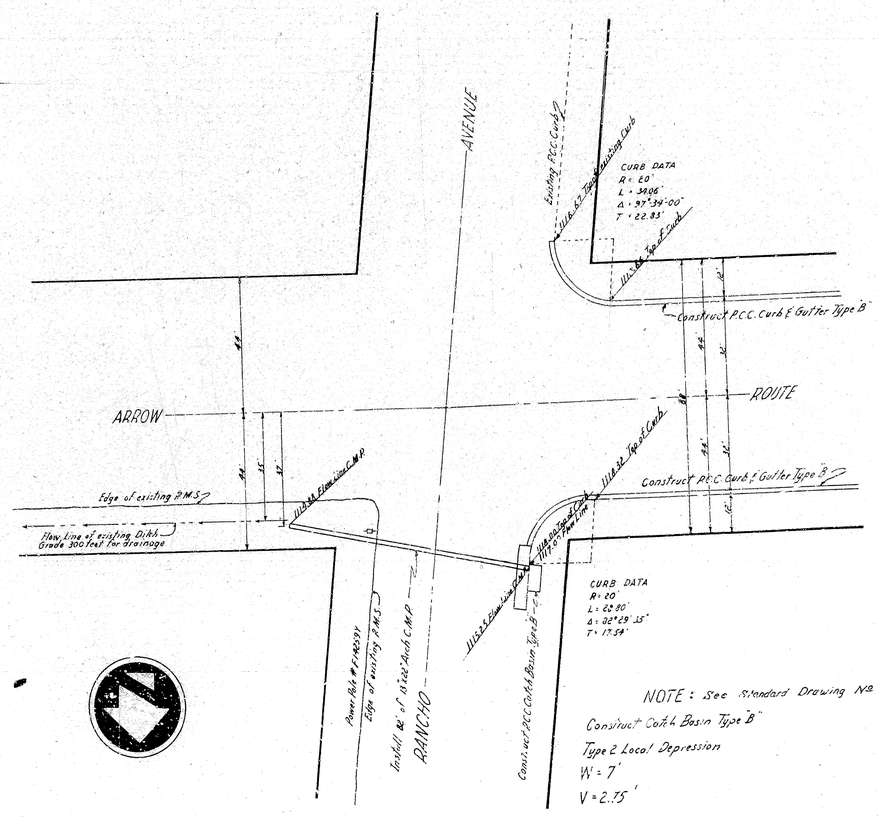

NOTE: See Standard Drawing No. 2201

Construct Curb & Basin Type "B"

Type 2 Local Depression

W = 7'

V = 2.75'

INTERSECTION DETAIL

Scale 1" = 20'

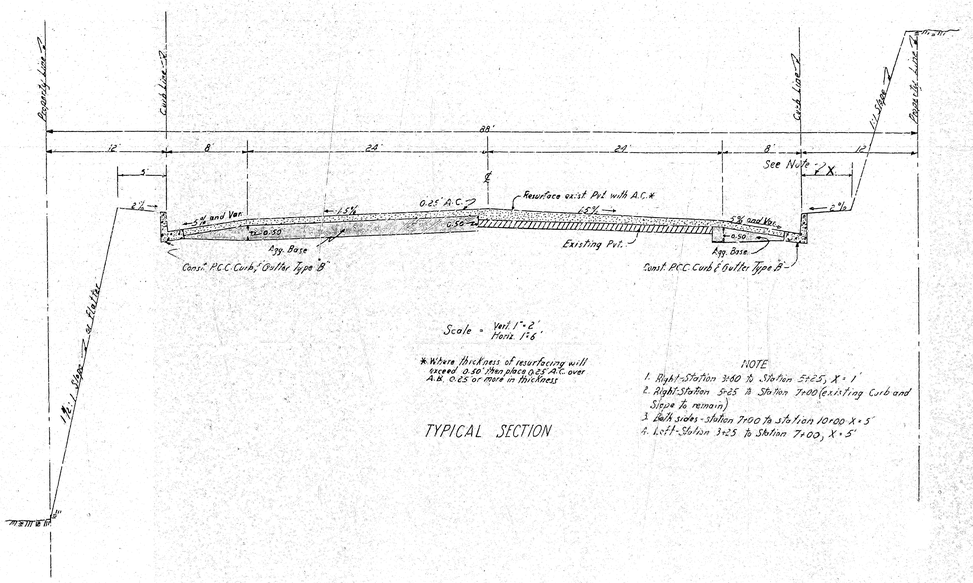

TYPICAL SECTION

APPROVED September 1, 1962 Russell E. Whitehead CITY ENGINEER REGISTERED CIVIL ENGINEER NO. 9879		DEPARTMENT OF ENGINEERING CITY OF SAN BERNARDINO
DRAWING NO. 2781	DRAWN BY	ARROW ROUTE
SHEET 2 OF 2 SHEETS	CHECKED BY	BETWEEN RANCHO AVENUE AND A POINT APPROXIMATELY 1000 FT. WEST
	RECOMMENDED	WIDENING

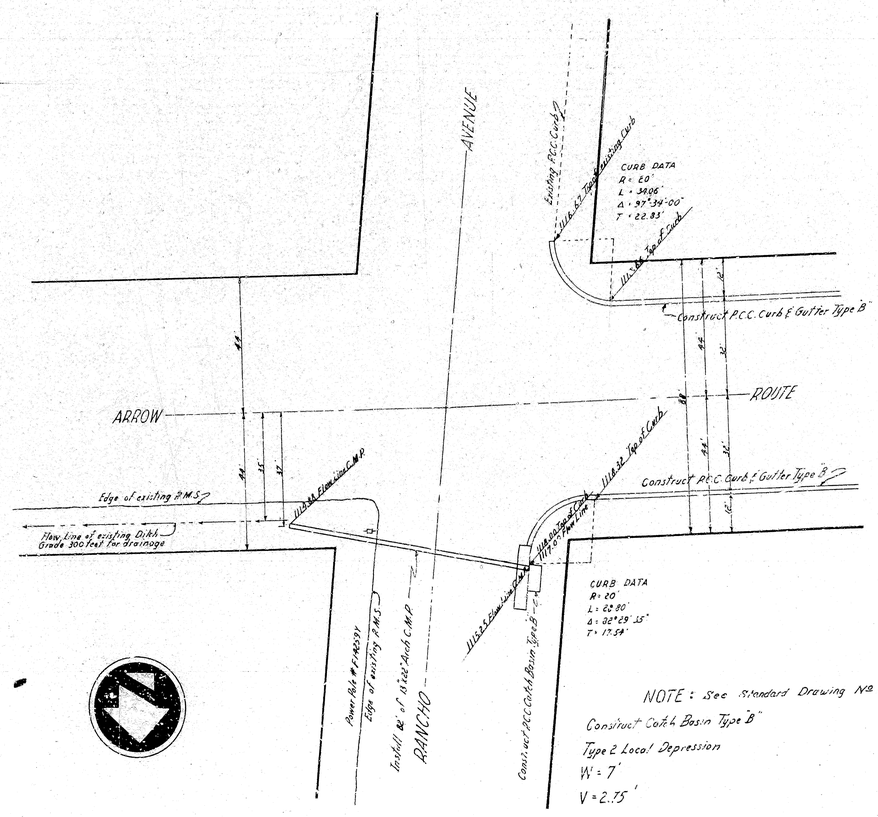

NOTE: See Standard Drawing No. 2201

Construct Curb & Basin Type "B"

Type 2 Local Depression

W = 7'

V = 2.75'

INTERSECTION DETAIL

Scale 1" = 20'

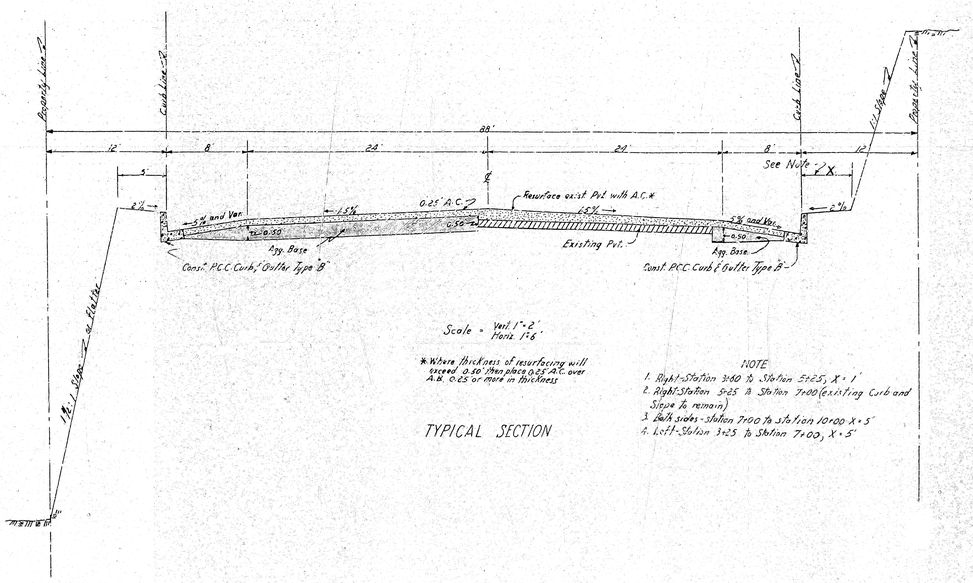

TYPICAL SECTION

APPROVED September 1, 1962 Russell E. Whitehead CITY ENGINEER REGISTERED CIVIL ENGINEER NO. 9879		DEPARTMENT OF ENGINEERING CITY OF SAN BERNARDINO
DRAWING NO. 2781	DRAWN BY	ARROW ROUTE
SHEET 2 OF 2 SHEETS	CHECKED BY	BETWEEN RANCHO AVENUE AND A POINT APPROXIMATELY 1000 FT. WEST
	RECOMMENDED	WIDENING