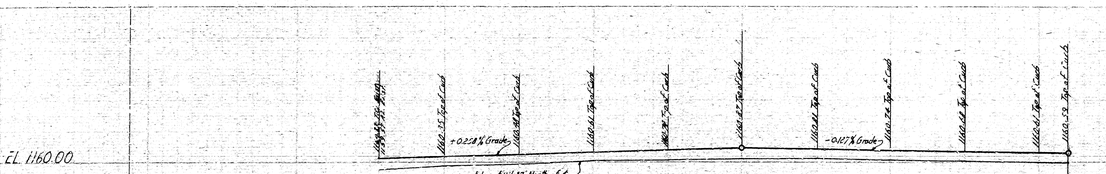

BENCH MARK
City Bench Mark #6 N.E. Corner 21st Street and Waterman Ave. 1163.21 M.S.L.

7 8 9 10 11 12 13 14

TYPICAL SECTION
Scale Horiz. 1"=4' Vert. 1"=2'

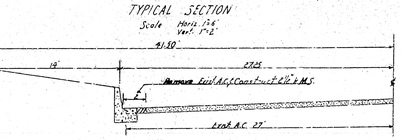

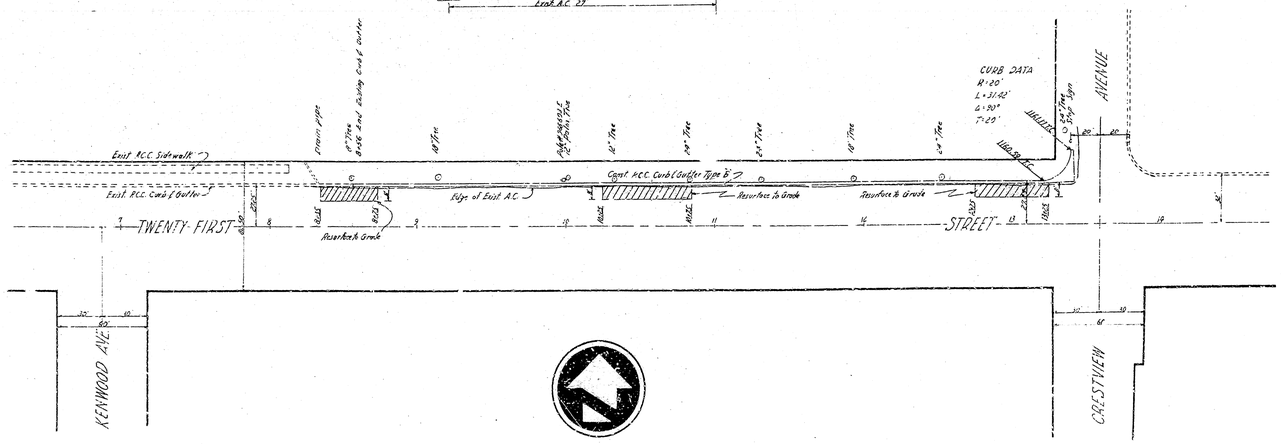

Scale 1"=40'

GENERAL NOTES

All work embodied on these plans shall be done in conformity with applicable provisions of Standard Specifications No. 2321 and Standard drawing No. 2321 on file in the Office of the City Engineer.

Recess curb for driveways where necessary. Exact locations and width to be determined in the field.

Obstructions (marking on plan) as directed by Engineer.

① To be removed under this Contract.

② To be removed and relocated under this contract (footings on Street Signs shall be class B concrete same as original installation)

③ To be removed or relocated by others.

Adjust all Sewer Manholes to grade after completion of paving.

Payment for all removals, earthwork and walking shall be included in prices paid for other contract items of work and no additional compensation will be allowed therefor.

APPROVED March 16 1942	DEPARTMENT OF ENGINEERING
CITY ENGINEER	CITY OF SAN BERNARDINO
REGISTERED CIVIL ENGINEER NO. 6485	TWENTY-FIRST STREET
DRAWING NO. 2792	DRAWN BY MC
SHEET 4 OF 6 SHEETS	CHECKED BY Dean
	RECOMMENDED
	Curb, Gutter and Paving

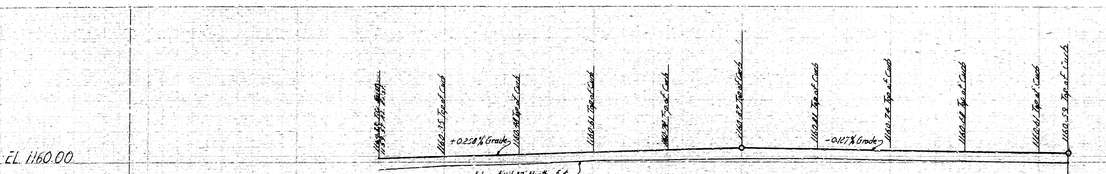

BENCH MARK
City Bench Mark #6 N.E. Corner 21st Street and Waterman Ave. 1163.21 M.S.L.

7 8 9 10 11 12 13 14

TYPICAL SECTION
Scale Horiz. 1"=4' Vert. 1"=2'

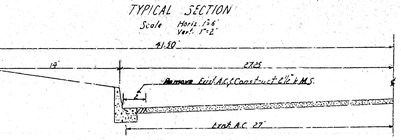

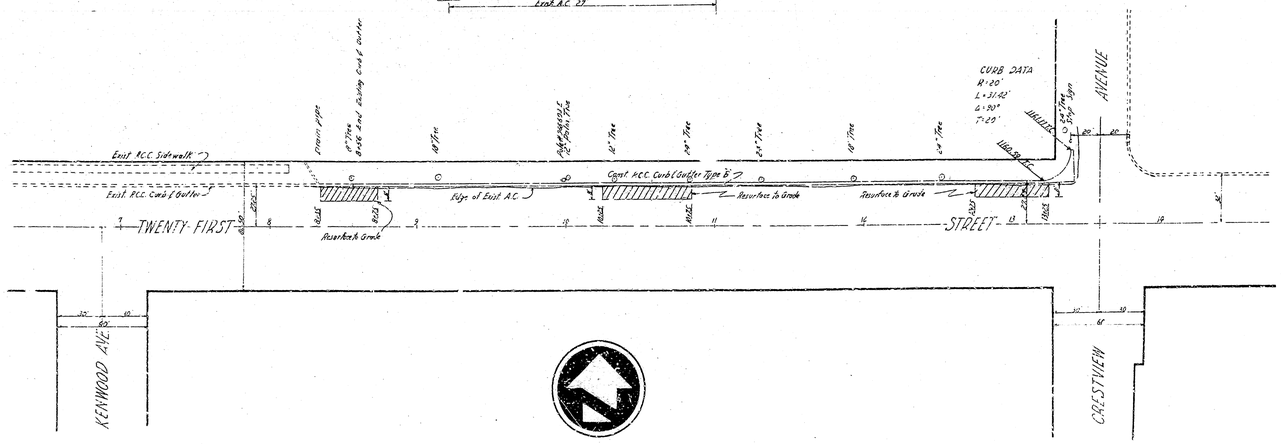

Scale 1"=40'

GENERAL NOTES

All work embodied on these plans shall be done in conformity with applicable provisions of Standard Specifications No. 2321 and Standard drawing No. 2321 on file in the Office of the City Engineer.

Recess curb for driveways where necessary. Exact locations and width to be determined in the field.

Obstructions (marking on plan) as directed by Engineer.

① To be removed under this Contract.

② To be removed and relocated under this contract (footings on Street Signs shall be class B concrete same as original installation)

③ To be removed or relocated by others.

Adjust all Sewer Manholes to grade after completion of paving.

Payment for all removals, earthwork and walking shall be included in prices paid for other contract items of work and no additional compensation will be allowed therefor.

APPROVED March 16 1942	DEPARTMENT OF ENGINEERING
CITY ENGINEER	CITY OF SAN BERNARDINO
REGISTERED CIVIL ENGINEER NO. 6485	TWENTY-FIRST STREET
DRAWING NO. 2792	DRAWN BY MC
SHEET 4 OF 6 SHEETS	CHECKED BY Dean
	RECOMMENDED
	Curb, Gutter and Paving