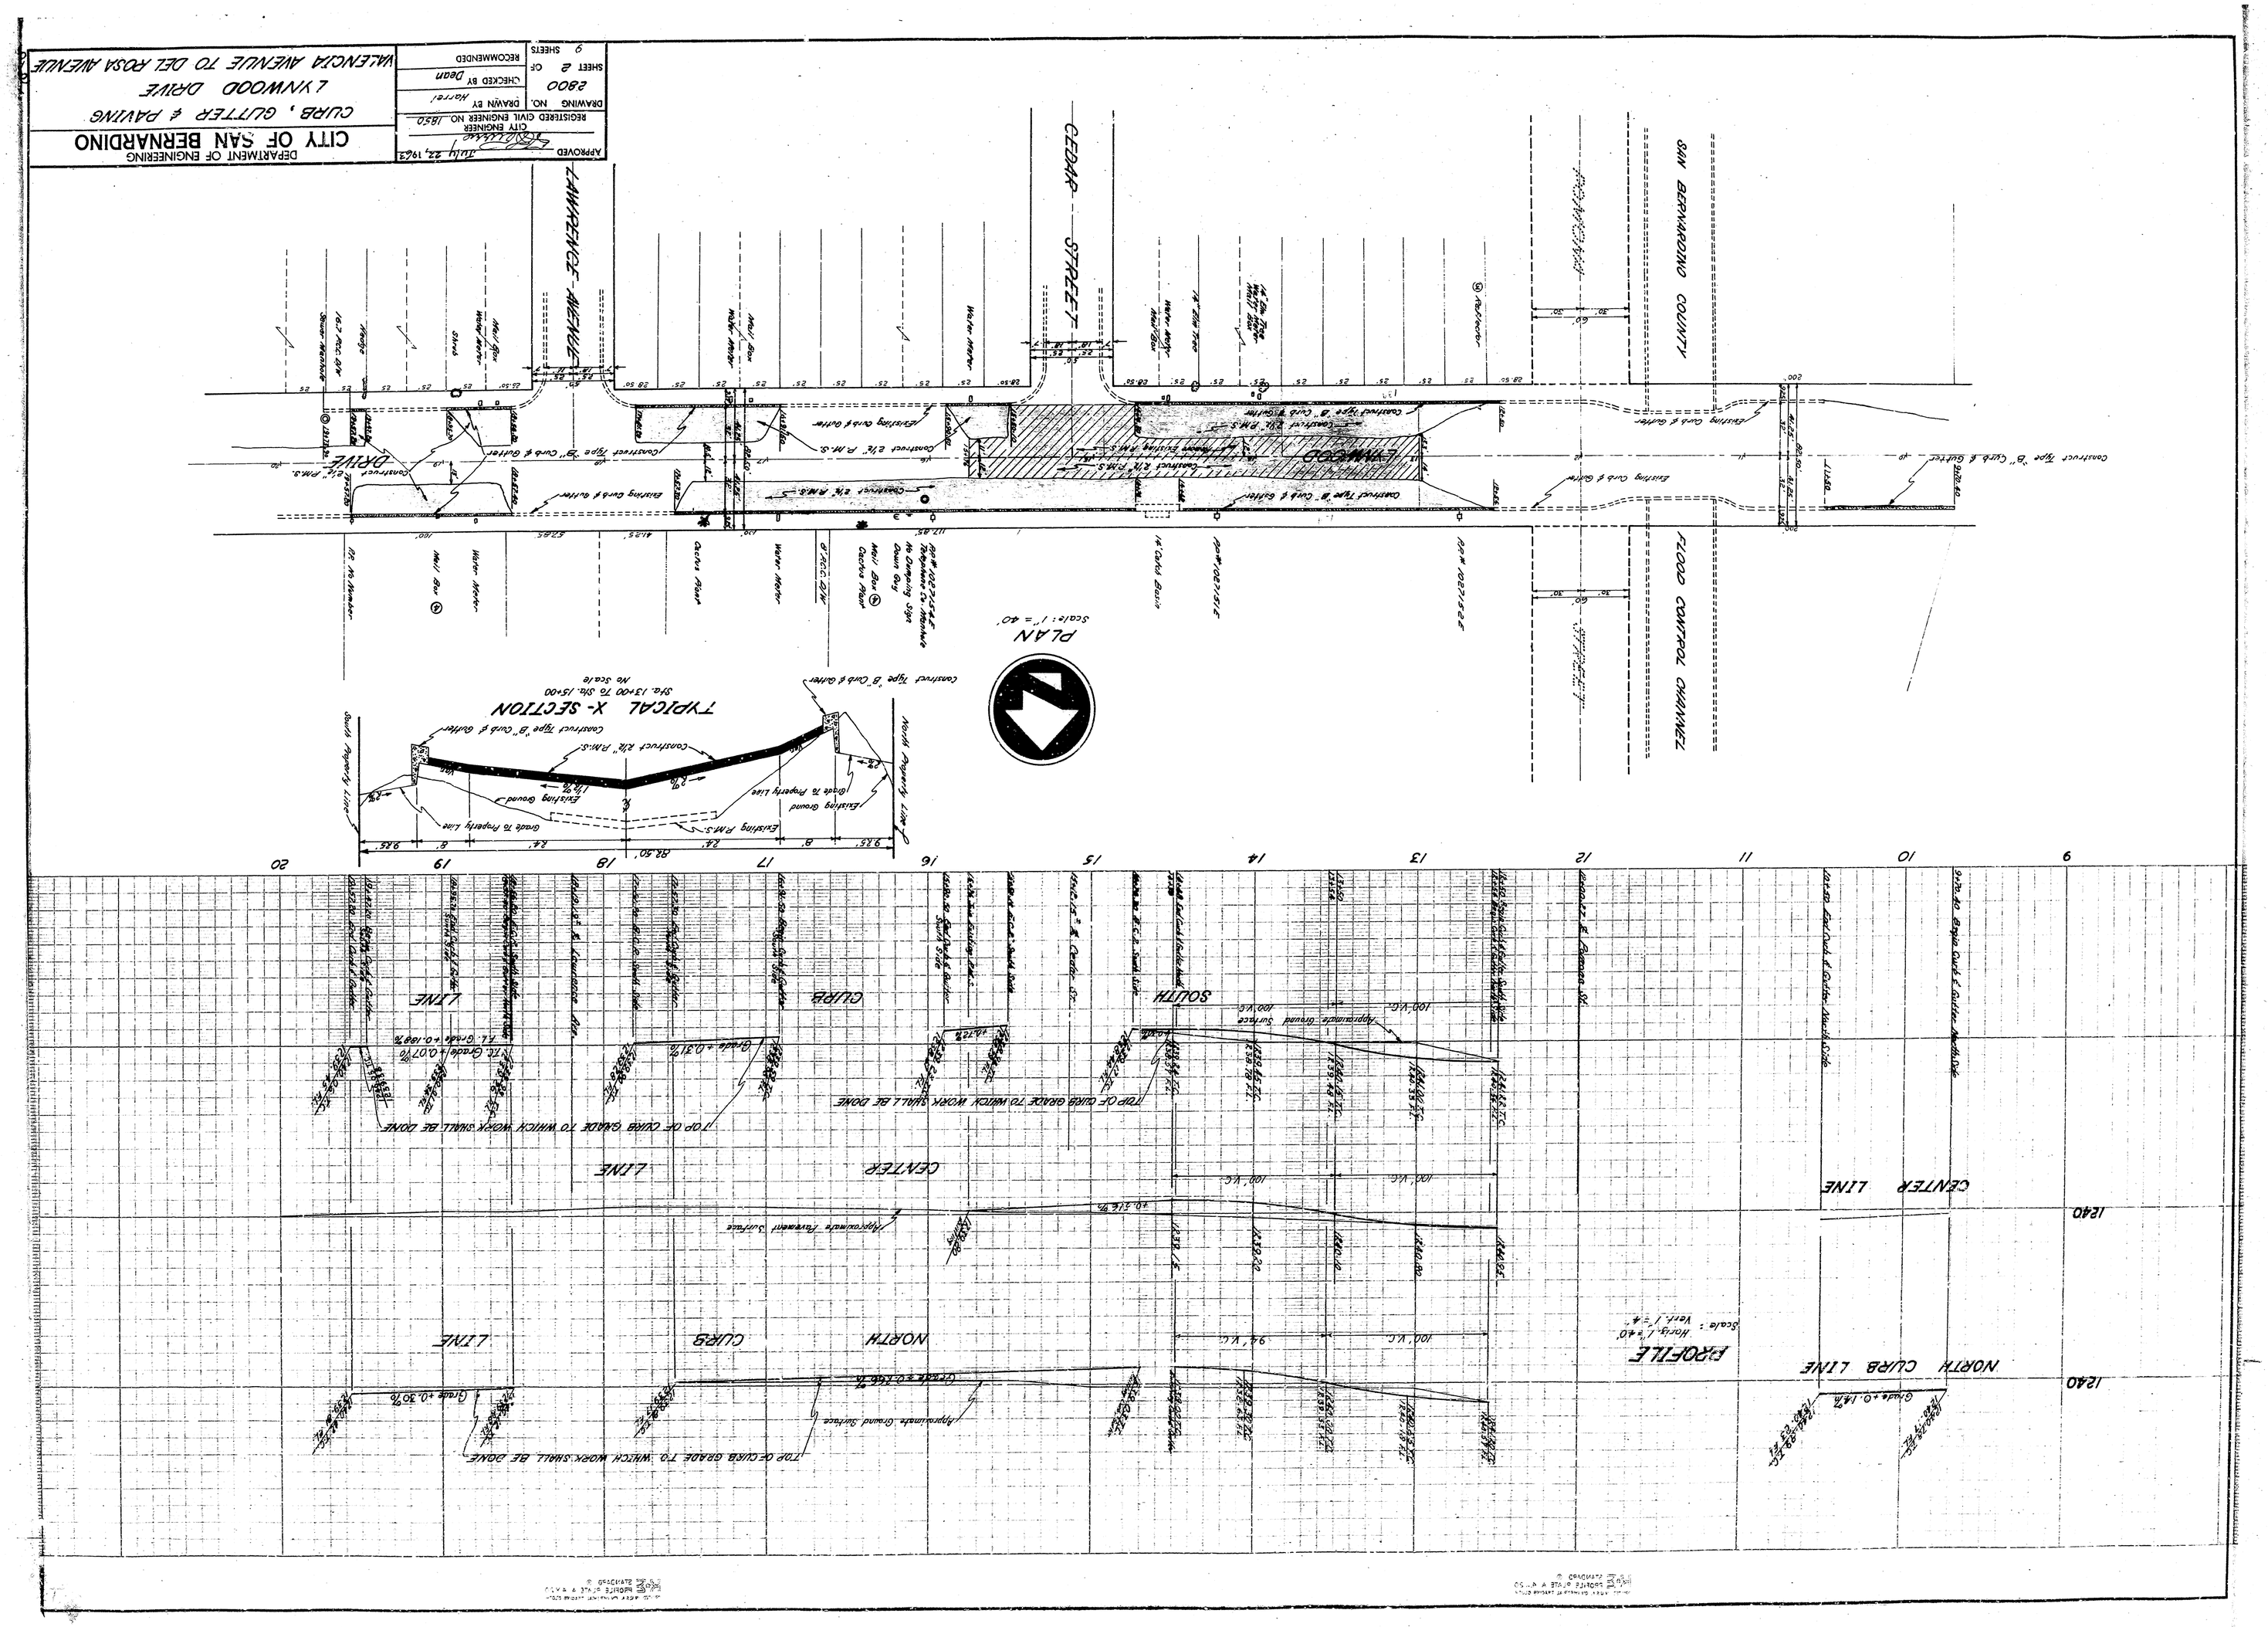

DEPARTMENT OF ENGINEERING
CITY OF SAN BERNARDINO
CURB, GUTTER & PAVING
LYNWOOD DRIVE
VALENCIA AVENUE TO DEL ROSA AVENUE
APPROVED July 22, 1963
CITY ENGINEER
REGISTERED CIVIL ENGINEER NO. 1850
DRAWING NO. 2800
DRAWN BY Harrel
CHECKED BY Dean
SHEET 2 OF 9 SHEETS
RECOMMENDED
LAWRENCE AVENUE
CEDAR STREET
SAN BERNARDINO COUNTY
FLOOD CONTROL CHANNEL
LYNWOOD
DRIVE
PLAN
Scale: 1" = 40'
TYPICAL X-SECTION
Sta. 13+00 To Sta. 15+00
No Scale
Construct Type "B" Curb & Gutter
Existing Curb & Gutter
Existing Ground
Grade To Property Line
North Property Line
South Property Line
PROFILE
Scale: Horiz. 1" = 40'
Vert. 1" = 4'
NORTH CURB LINE
CENTER LINE
SOUTH CURB LINE
TOP OF CURB GRADE TO WHICH WORK SHALL BE DONE
Approximate Pavement Surface
Approximate Ground Surface
1240

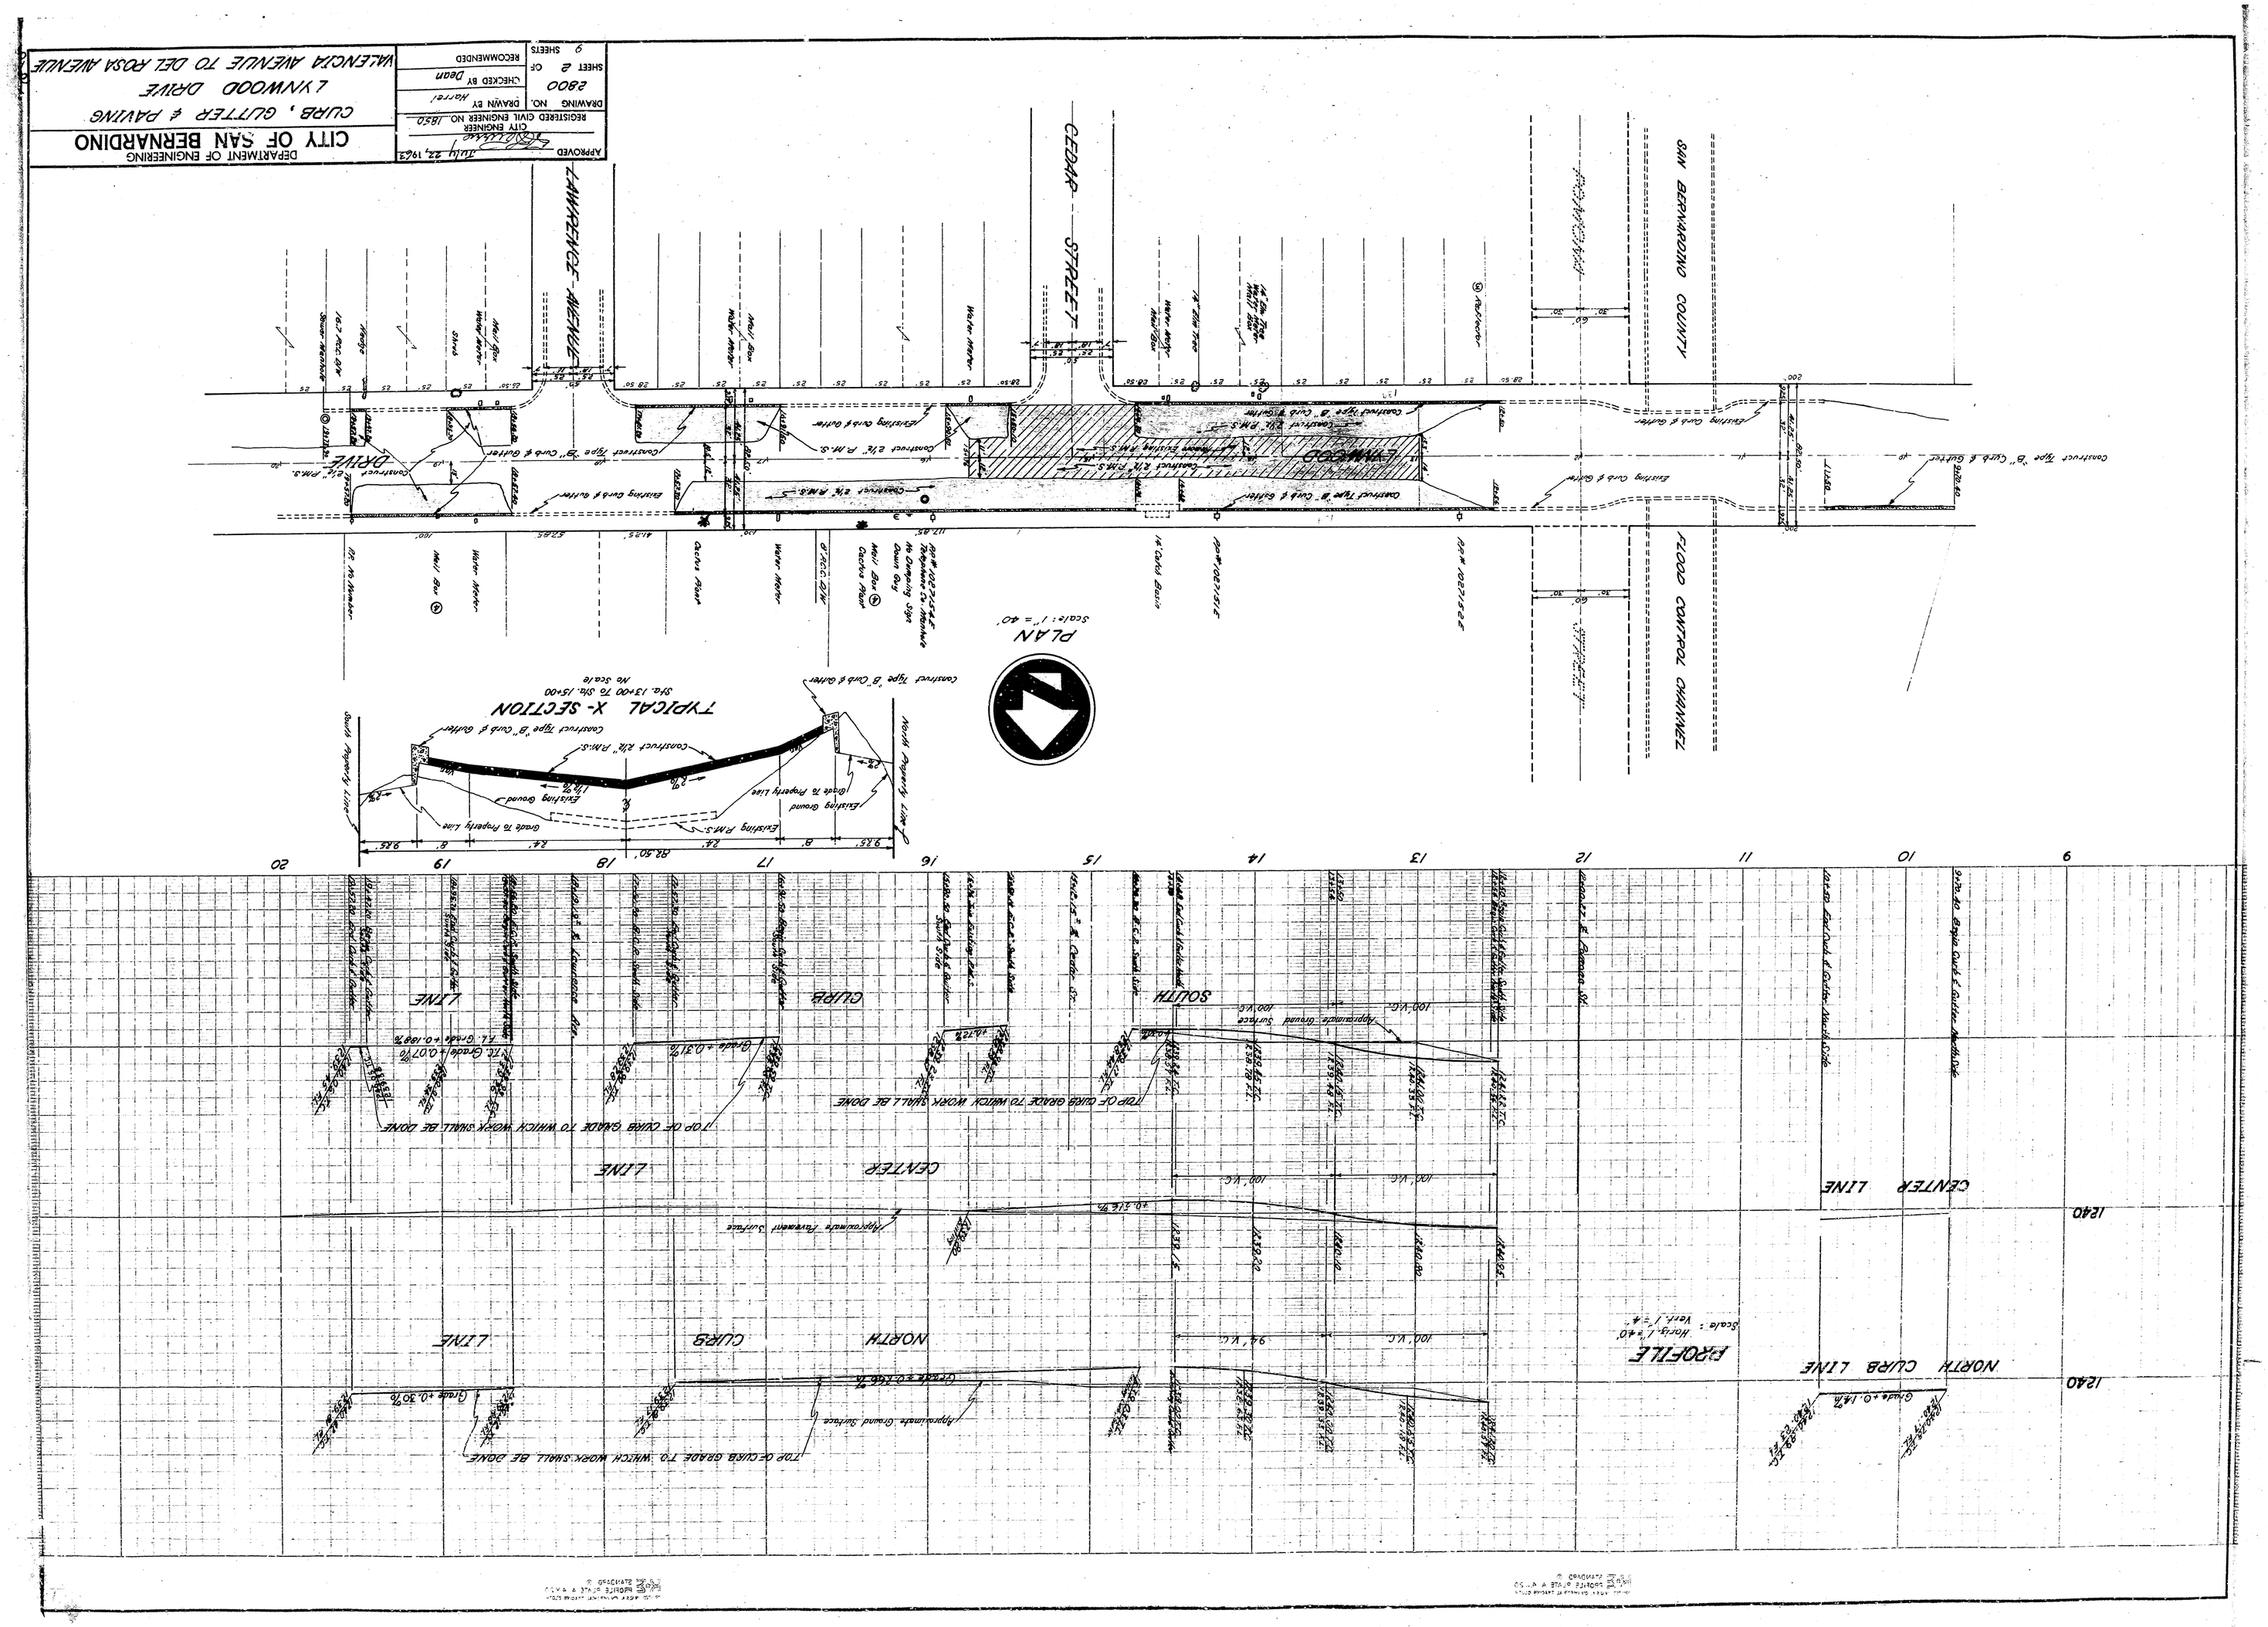

DEPARTMENT OF ENGINEERING
CITY OF SAN BERNARDINO
CURB, GUTTER & PAVING
LYNWOOD DRIVE
VALENCIA AVENUE TO DEL ROSA AVENUE
APPROVED July 22, 1963
CITY ENGINEER
REGISTERED CIVIL ENGINEER NO. 1850
DRAWING NO. 2800
DRAWN BY Harrel
CHECKED BY Dean
SHEET 2 OF 9 SHEETS
RECOMMENDED
LAWRENCE AVENUE
CEDAR STREET
SAN BERNARDINO COUNTY
FLOOD CONTROL CHANNEL
LYNWOOD
DRIVE
PLAN
Scale: 1" = 40'
TYPICAL X-SECTION
Sta. 13+00 To Sta. 15+00
No Scale
Construct Type "B" Curb & Gutter
Existing Curb & Gutter
Existing Ground
Grade To Property Line
North Property Line
South Property Line
SOUTH CURB LINE
CENTER LINE
NORTH CURB LINE
PROFILE
Scale: Horiz. 1" = 40'
Vert. 1" = 4'
TOP OF CURB GRADE TO WHICH WORK SHALL BE DONE
Approximate Pavement Surface
Approximate Ground Surface
1240