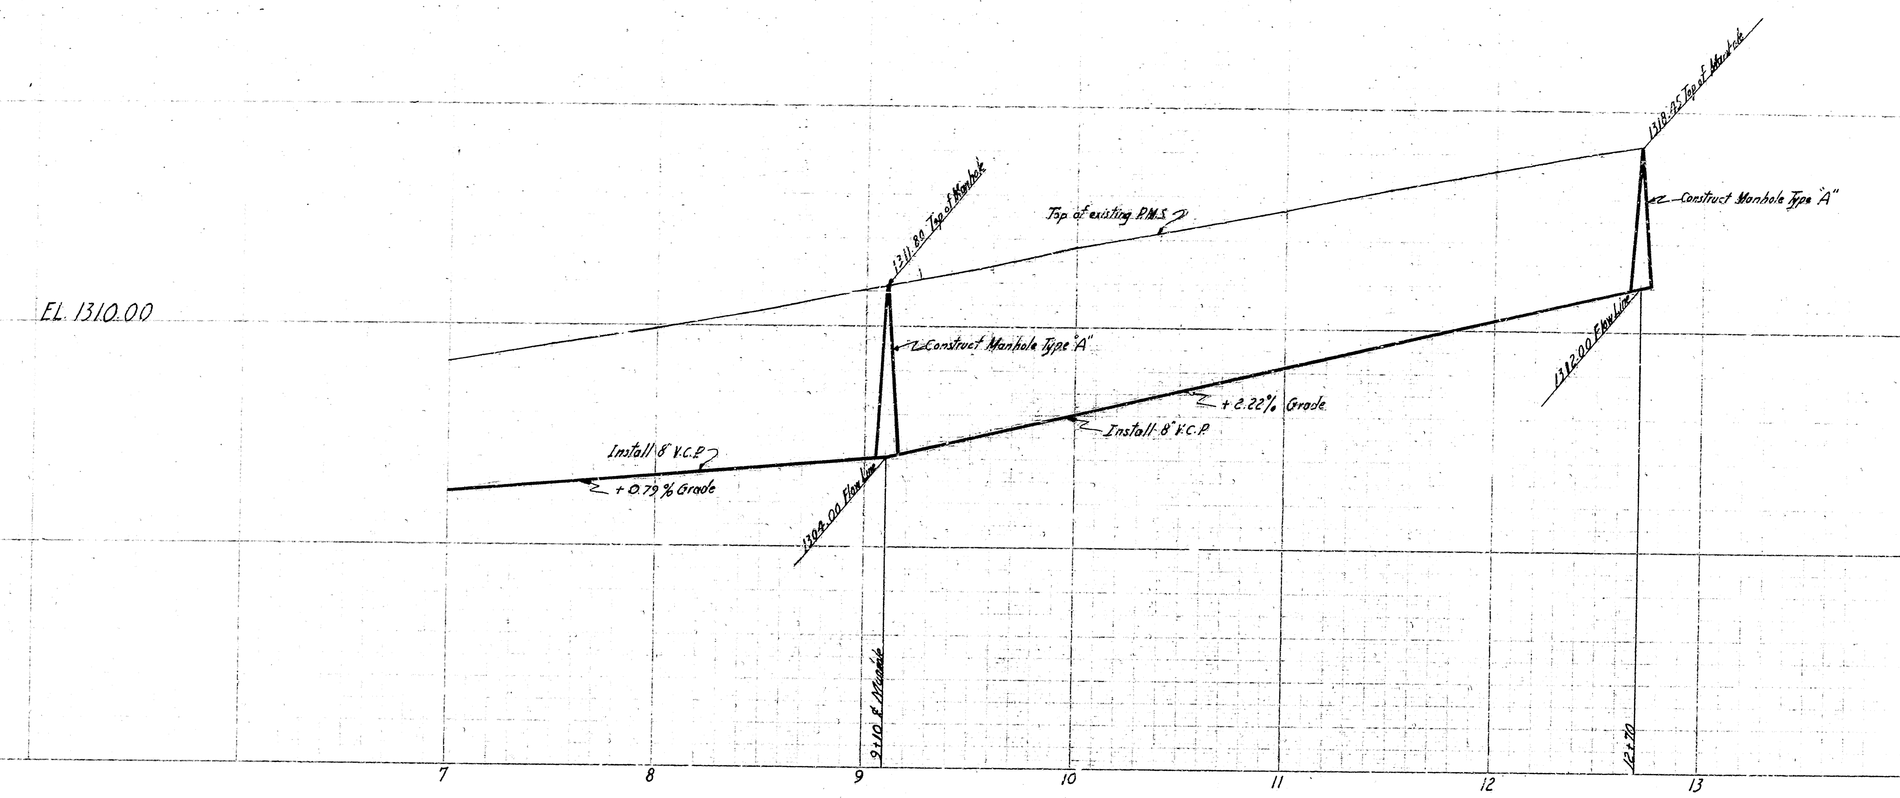


Scale 1"=40'

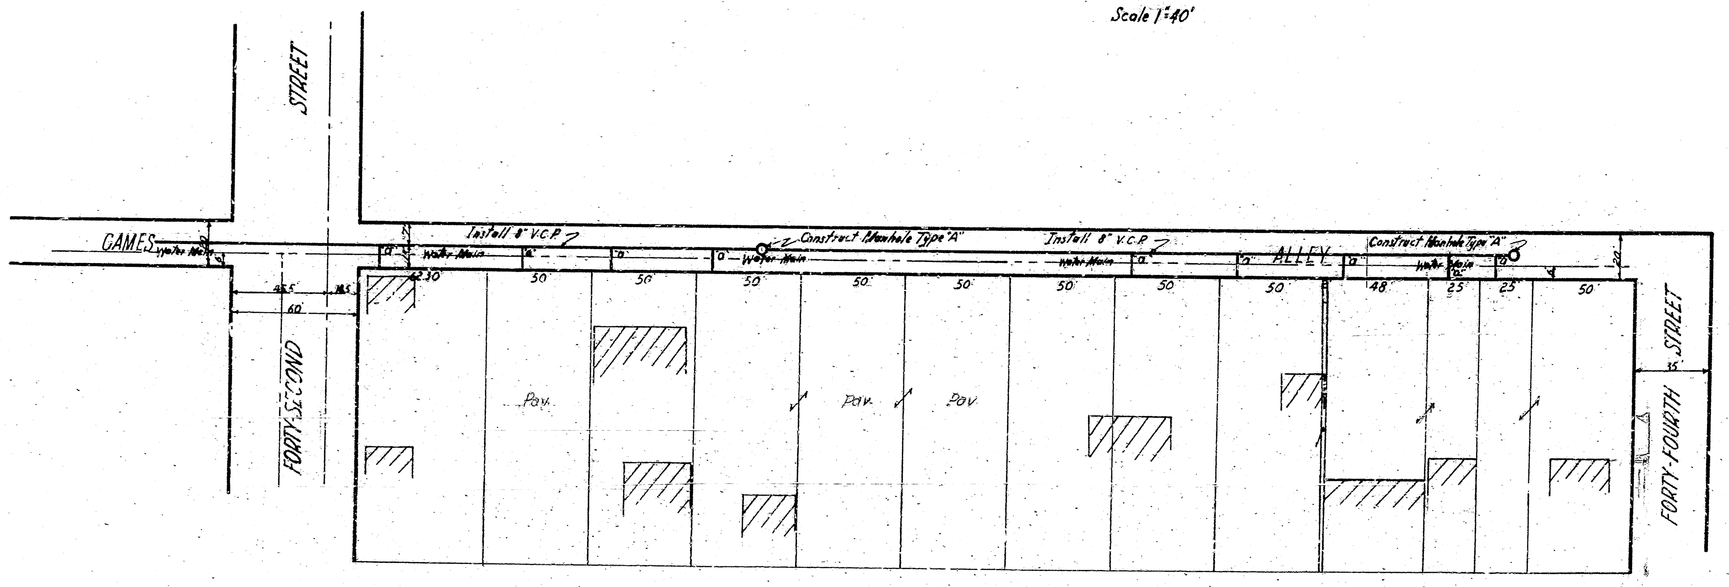


| | |
|---|---|
| APPROVED May 13 1963 | DEPARTMENT OF ENGINEERING |
| CITY ENGINEER | CITY OF SAN BERNARDINO |
| REGISTERED CIVIL ENGINEER NO. 1950 | GAMES ALLEY |
| DRAWING NO. 2869 | Between Fortieth Street and Forty-Fourth Street |
| SHEET 2 OF 4 SHEETS | (Sewer) |
| DRAWN BY MF | |
| CHECKED BY Dean | |
| RECOMMENDED | |