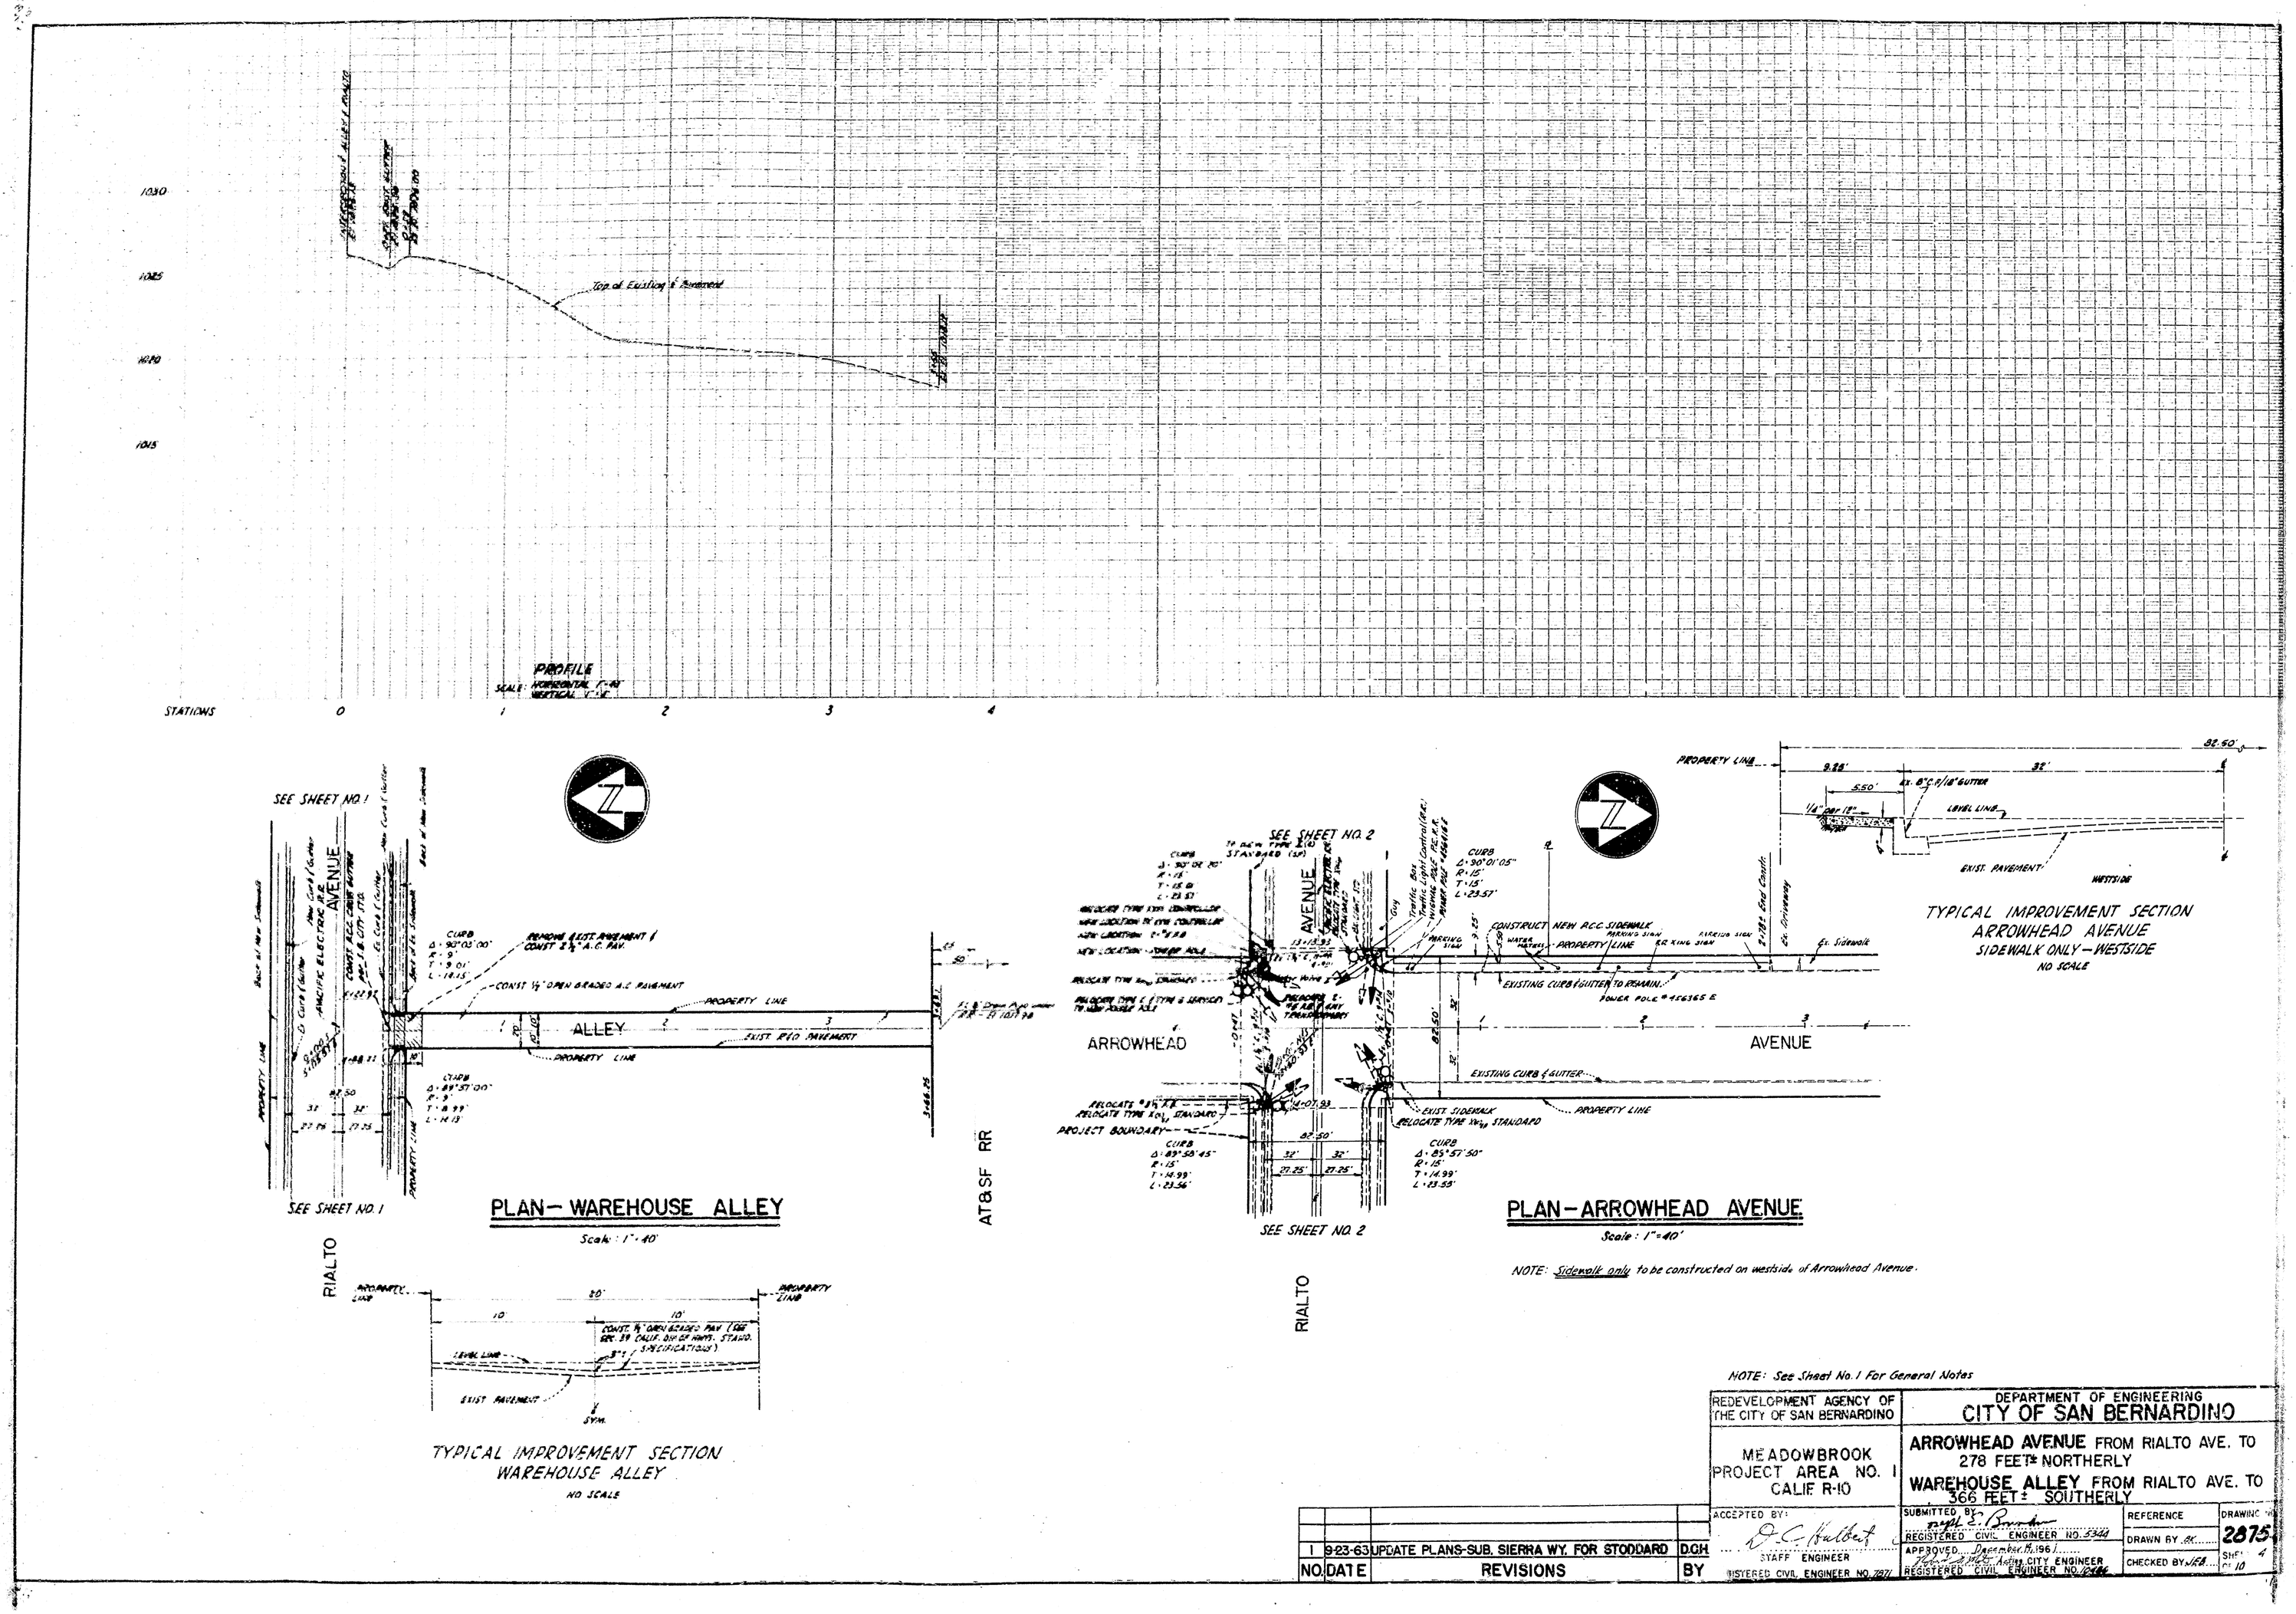

NOTE: See Sheet No. 1 For General Notes

NO.	DATE	REVISIONS	BY
1	9-23-63	UPDATE PLANS-SUB. SIERRA WY. FOR STODDARD	D.G.H.

REDEVELOPMENT AGENCY OF THE CITY OF SAN BERNARDINO

MEADOWBROOK PROJECT AREA NO. 1 CALIF R-10

ACCEPTED BY: D. C. Hulbert — STAFF ENGINEER — REGISTERED CIVIL ENGINEER NO. 7277

DEPARTMENT OF ENGINEERING
CITY OF SAN BERNARDINO

ARROWHEAD AVENUE FROM RIALTO AVE. TO 278 FEET± NORTHERLY
WAREHOUSE ALLEY FROM RIALTO AVE. TO 366 FEET± SOUTHERLY

SUBMITTED BY: Joseph E. Brunder — REGISTERED CIVIL ENGINEER NO. 5349
APPROVED December 11, 1963 — Joseph E. Brunder — CITY ENGINEER — REGISTERED CIVIL ENGINEER NO. 12486

REFERENCE
DRAWN BY JK
CHECKED BY JEB
DRAWING NO. 2875
SHEET 4 OF 10