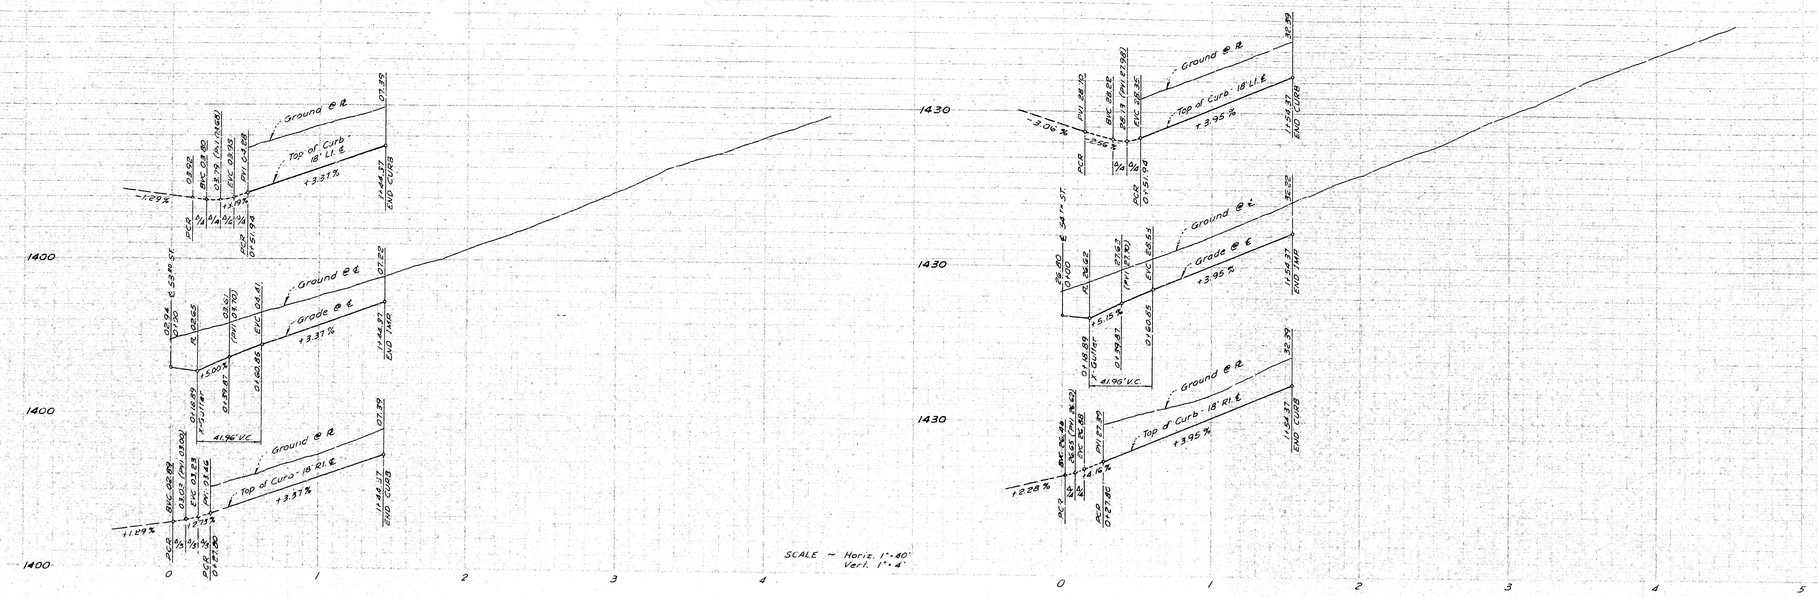

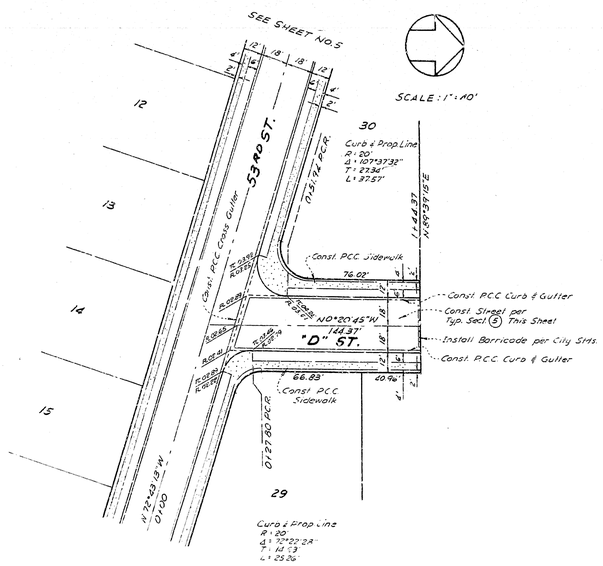

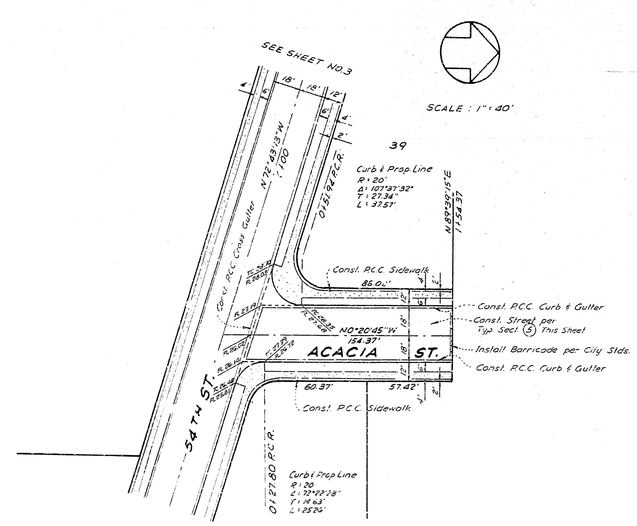

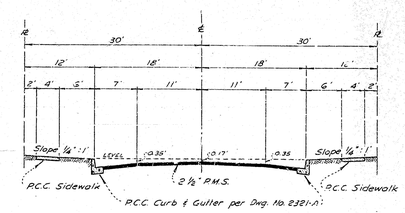

Typical Section (5)

"D" STREET
STODDARD AVE.
"E" STREET
ACACIA STREET

TRACT NO. 6428	DRAWING NO.
SHEET 4 OF 8 SHEETS	2901

63-228 TRACT 6428

63-228