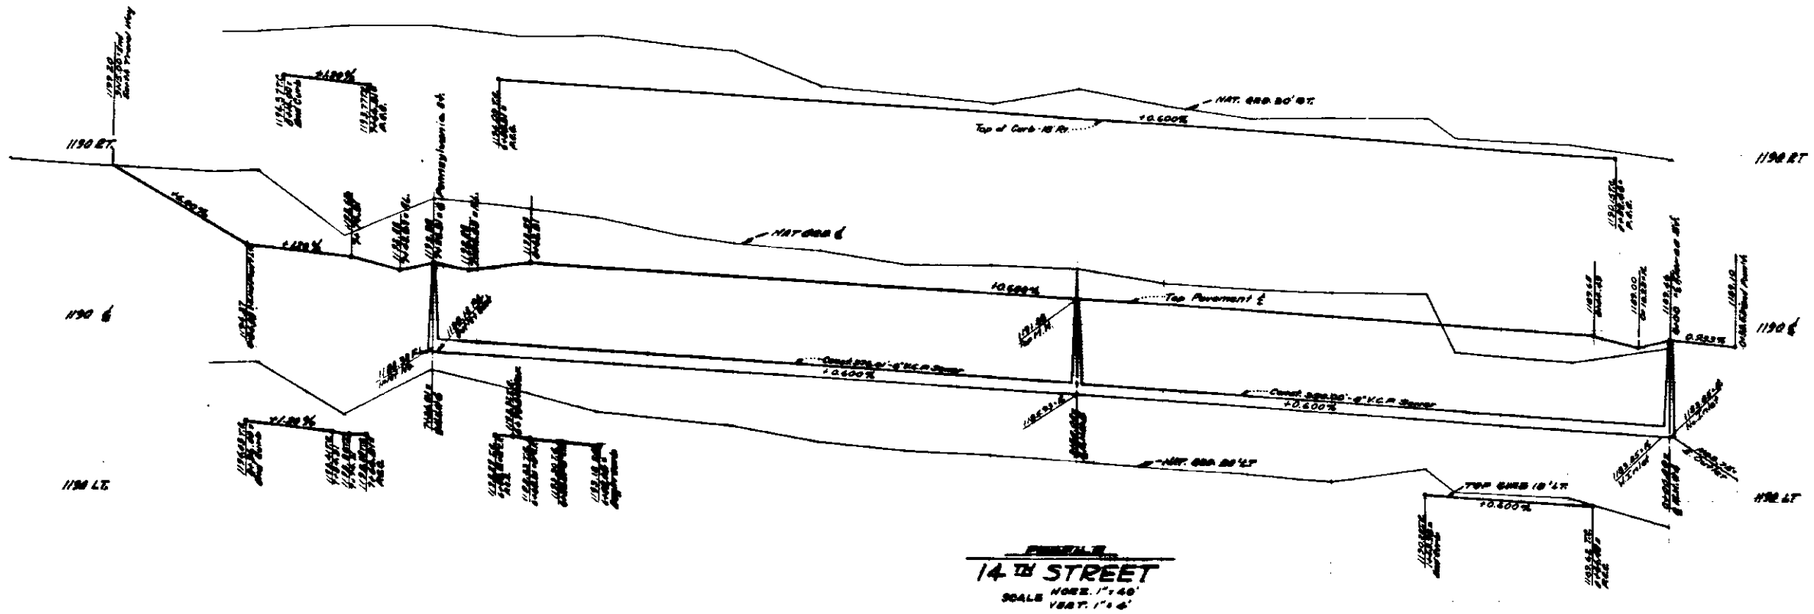

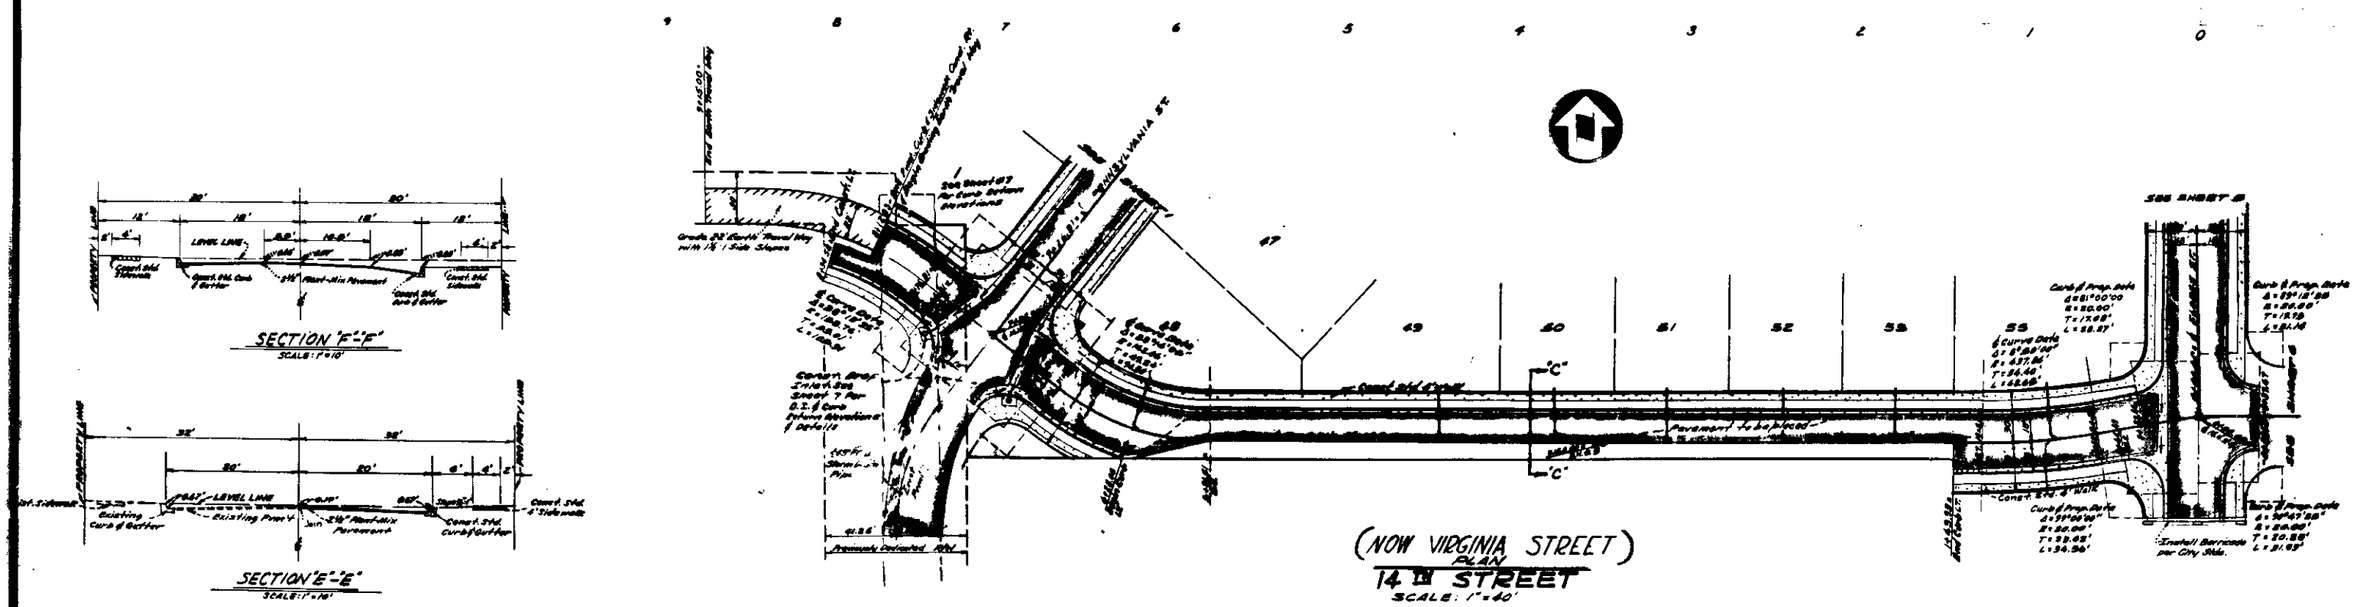

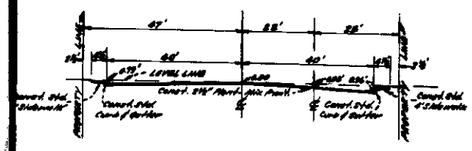

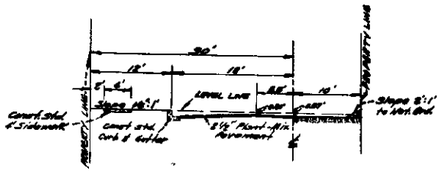

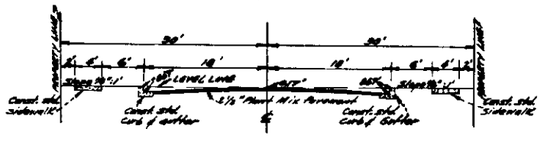

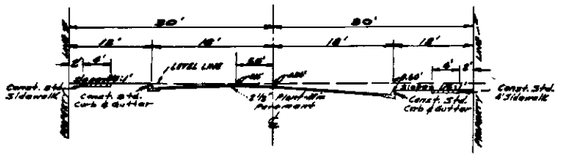

TRACT NO. 6425	DRWG. NO. 2931
SHEET 2 OF 7 SHEETS	