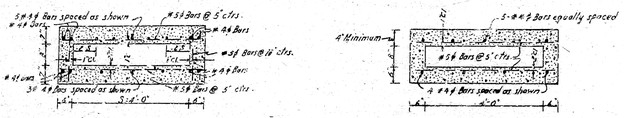

SECTION B-B (STREET)

SECTION A-A (SIDEWALK)

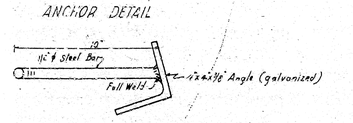

ANCHOR DETAIL

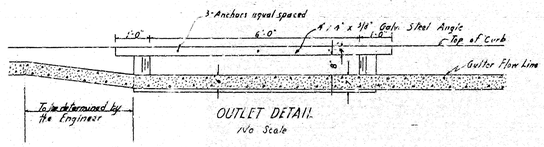

OUTLET DETAIL
No Scale

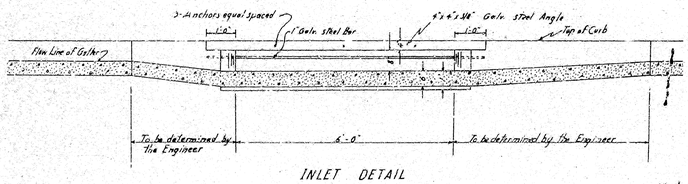

INLET DETAIL
No Scale

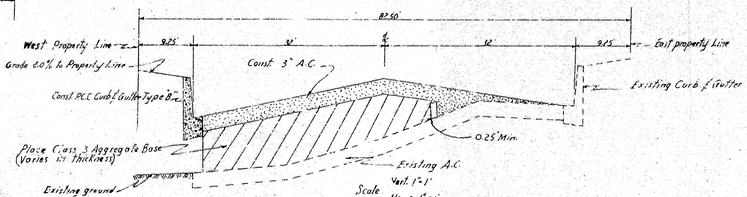

TYPICAL SECTION - WATERMAN AVE.
Between Fortieth St and a point 252 ft. South

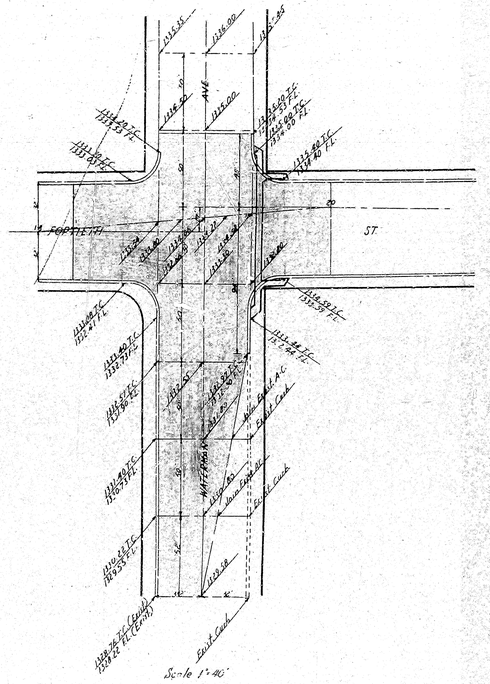

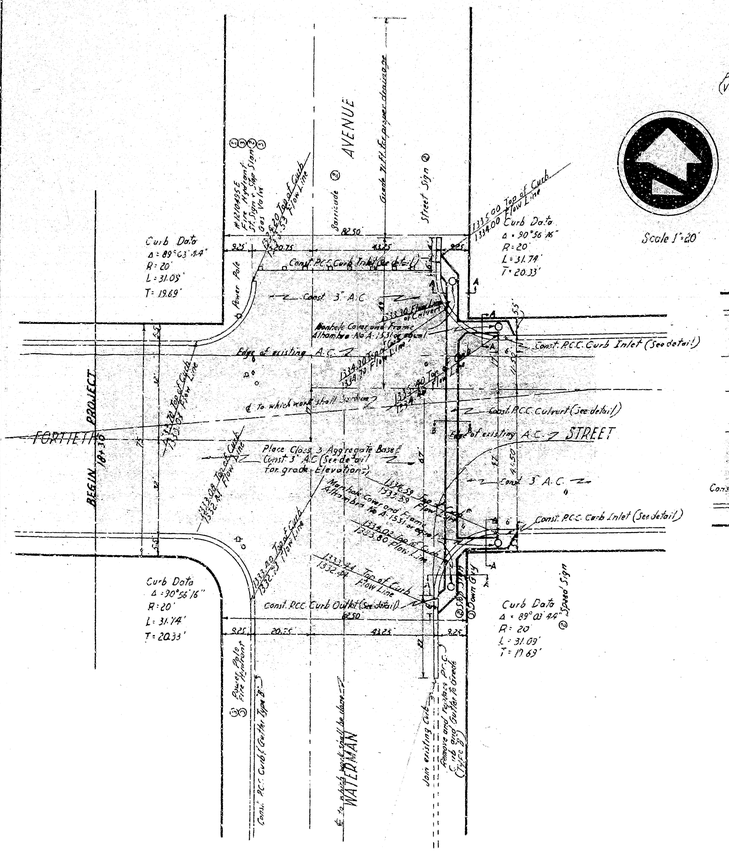

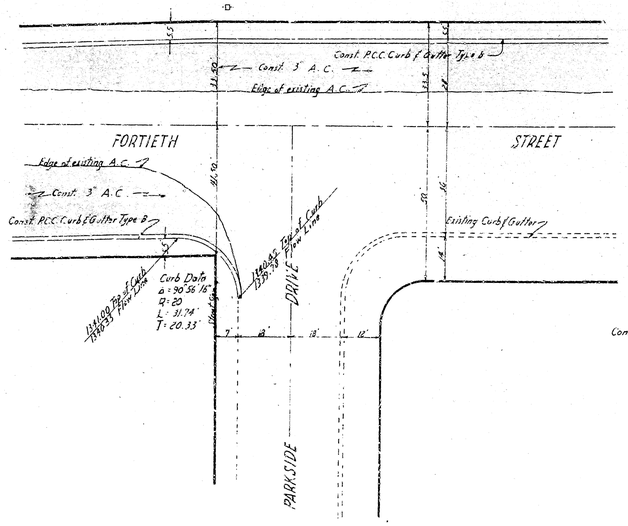

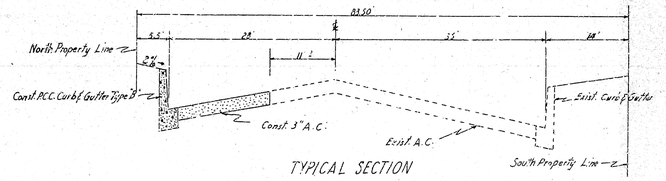

TYPICAL SECTION
From Sta. 25+20 to 46+00
Scale Vert. 1"=1'
Horiz. 1"=10'

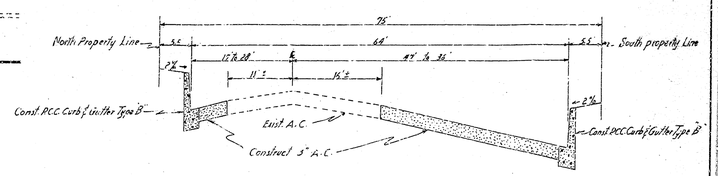

TYPICAL SECTION
From Sta. 20+00 to Sta. 25+00
Scale Vert. 1"=1'
Horiz. 1"=10'

APPROVED May 1 1968 CITY ENGINEER		DEPARTMENT OF ENGINEERING
REGISTERED CIVIL ENGINEER NO. 1850		CITY OF SAN BERNARDINO
DRAWING NO. 2871	DRAWN BY MM	FORTIETH STREET
SHEET 4 OF 4 SHEETS	CHECKED BY Dean	Between Waterman Avenue and Twin Creek
	RECOMMENDED	Curb, Gutter and Inlet