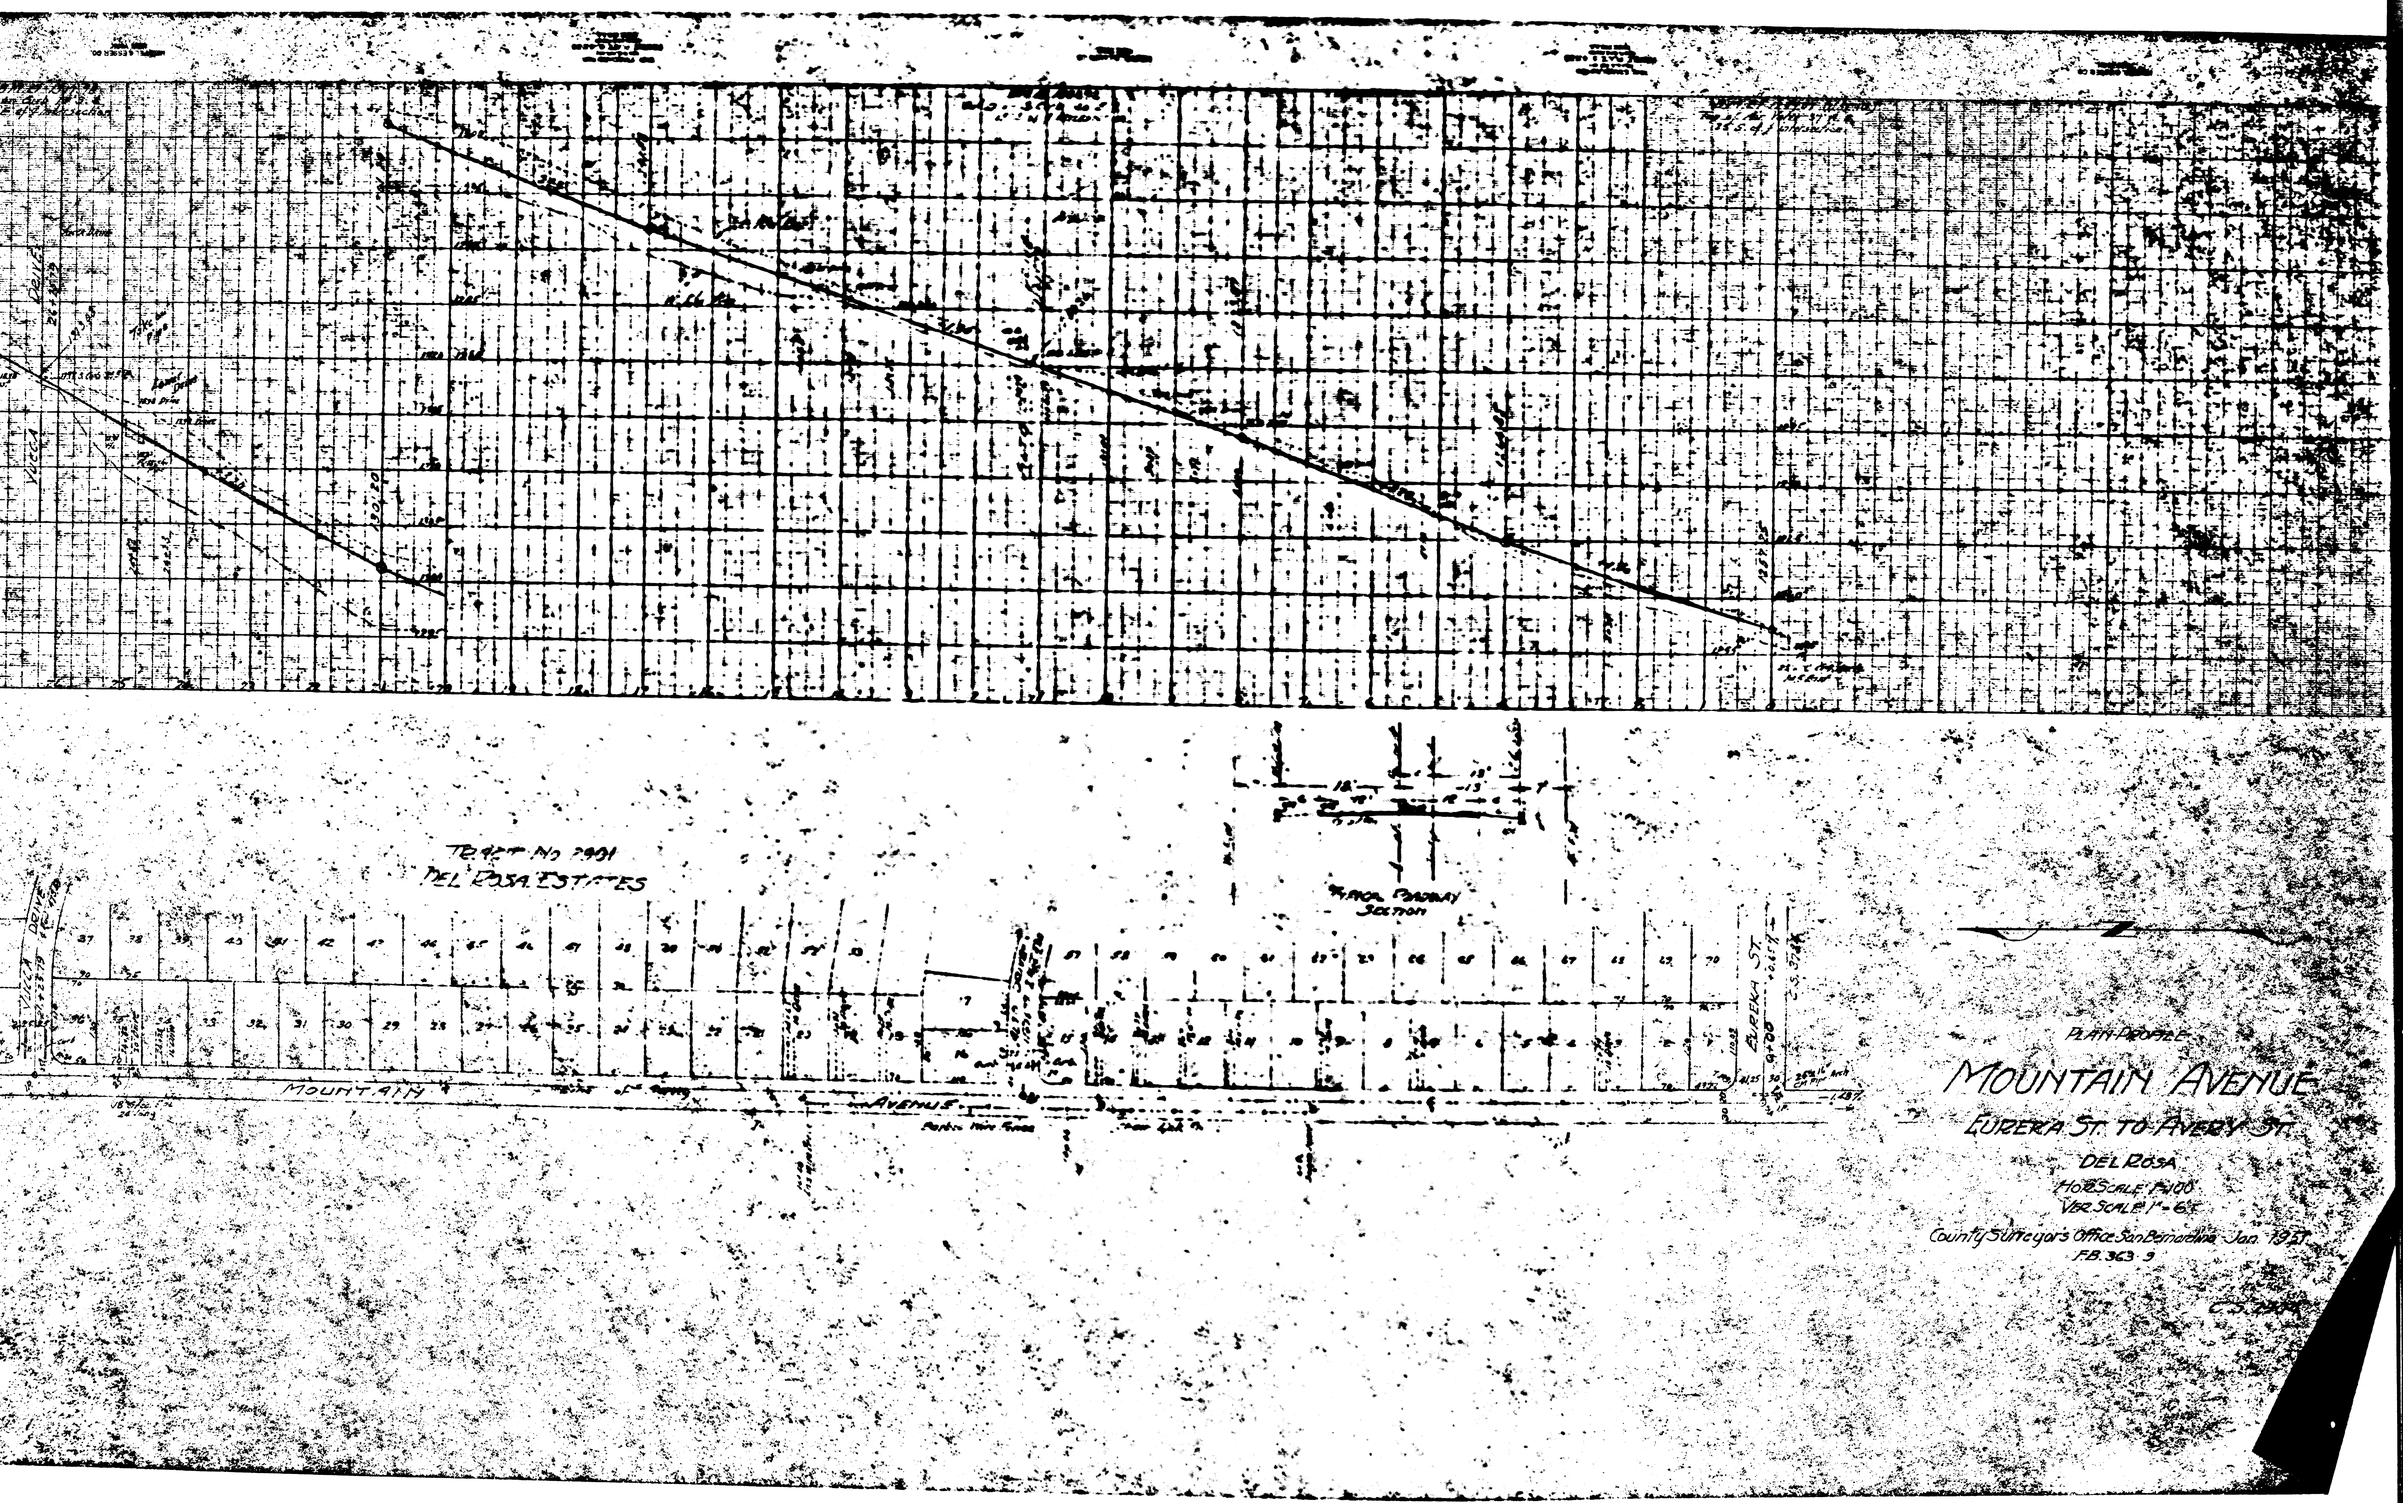
TRACT NO 2991
DEL ROSA ESTATES
MOUNTAIN AVENUE
EUREKA ST.
PLAN-PROFILE
MOUNTAIN AVENUE
EUREKA ST. TO AVERY ST.
DEL ROSA
HOR. SCALE: 1"=100'
VER. SCALE: 1"=6'
County Surveyor's Office San Bernardino Jan. 1927
F.B. 363 9

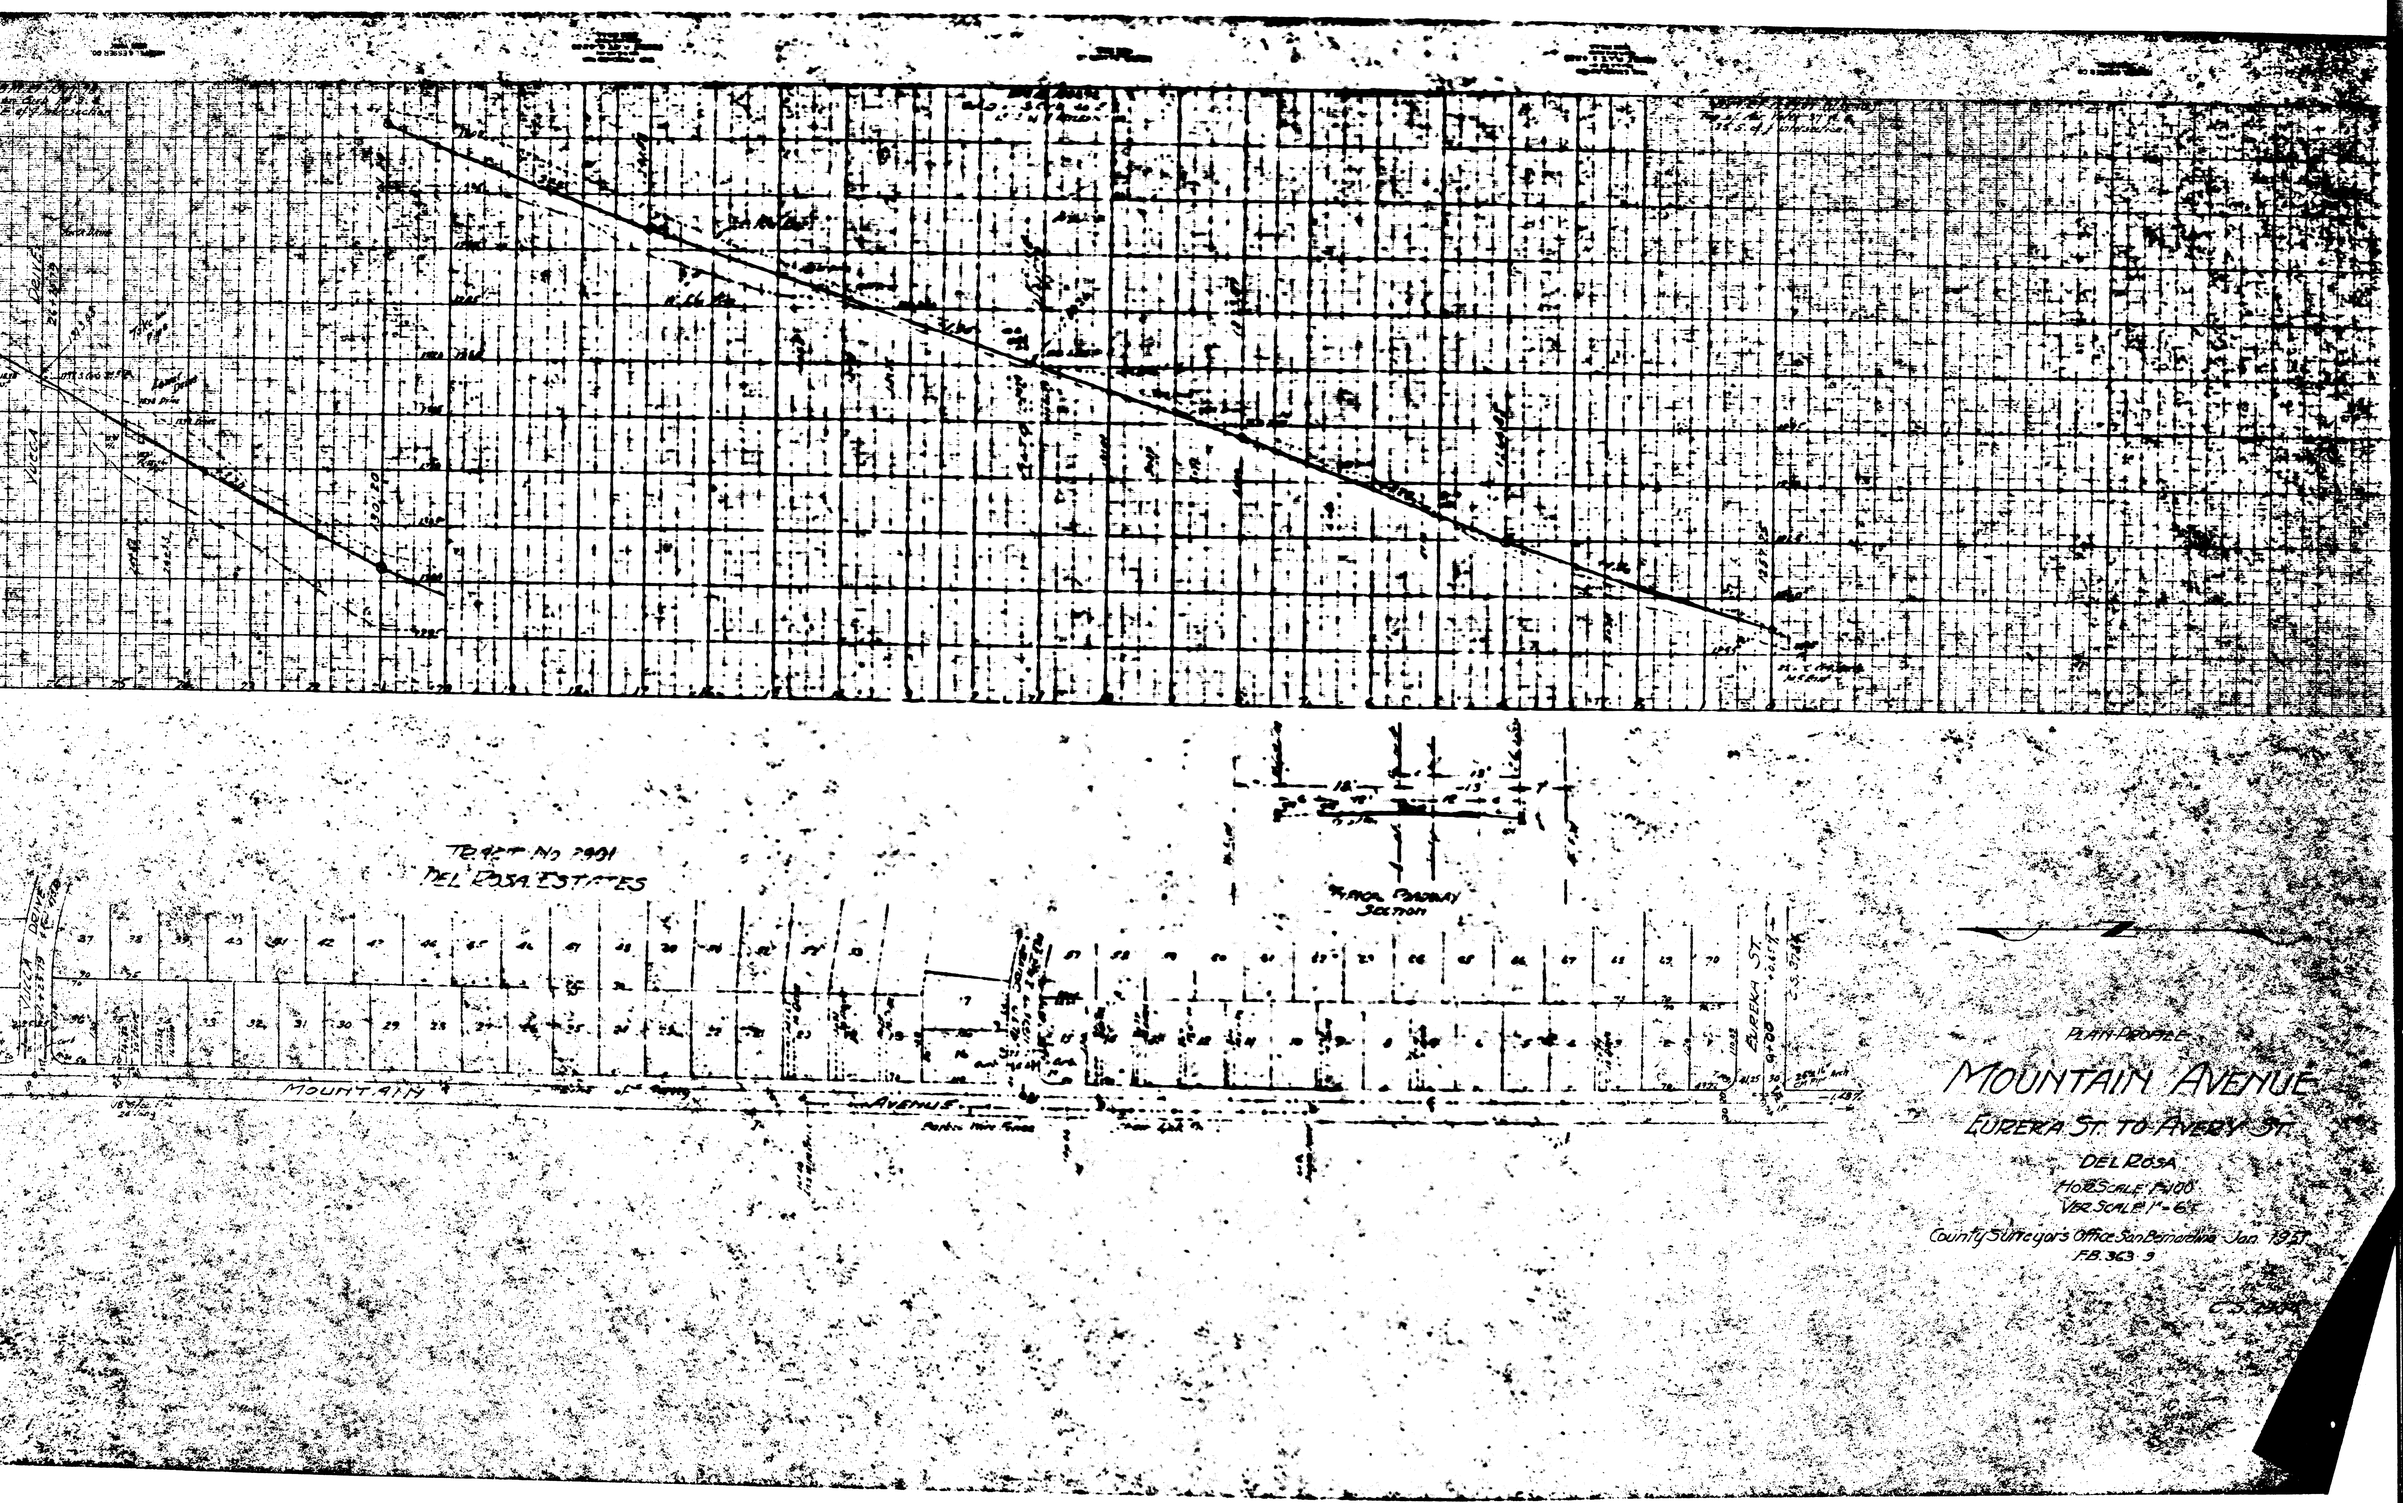
TRACT NO 2991
DEL ROSA ESTATES
MOUNTAIN AVENUE
EUREKA ST.
PLAN-PROFILE
MOUNTAIN AVENUE
EUREKA ST. TO AVERY ST.
DEL ROSA
HOR. SCALE: 1"=100'
VER. SCALE: 1"=6'
County Surveyor's Office San Bernardino Jan. 1927
F.B. 363 9