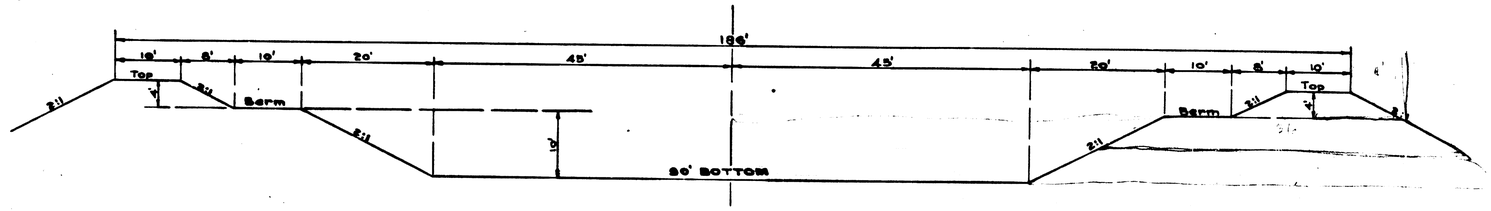

TYPICAL UNLINED SECTION
FOR
SECTION "D"

Drawing No 3

LYTLE CREEK-EAST BRANCH
FLOOD CONTROL

CITY OF SAN BERNARDINO, CALIFORNIA.
Scale 1" = 10'

City Engineer