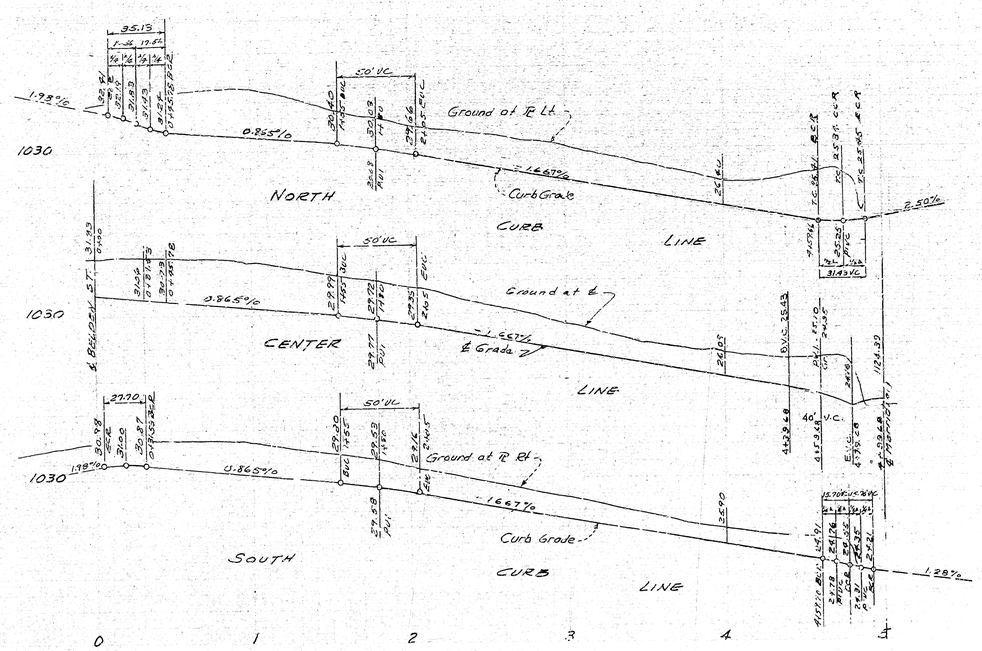

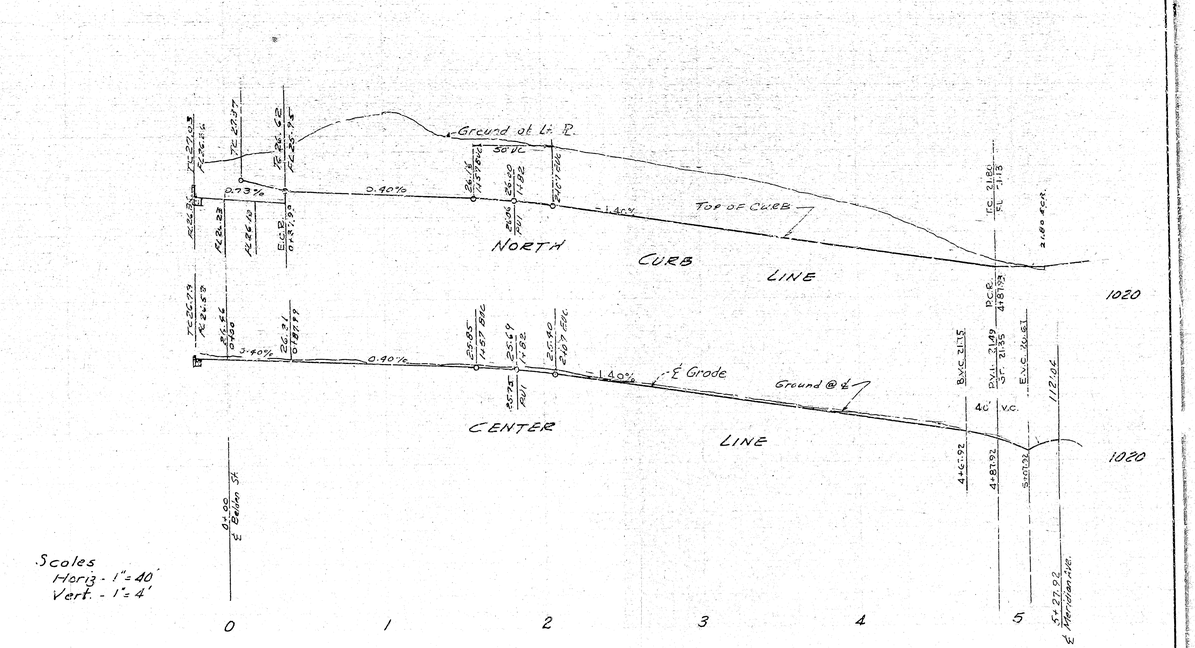

Scales
Horiz. - 1" = 40'
Vert. - 1" = 4'

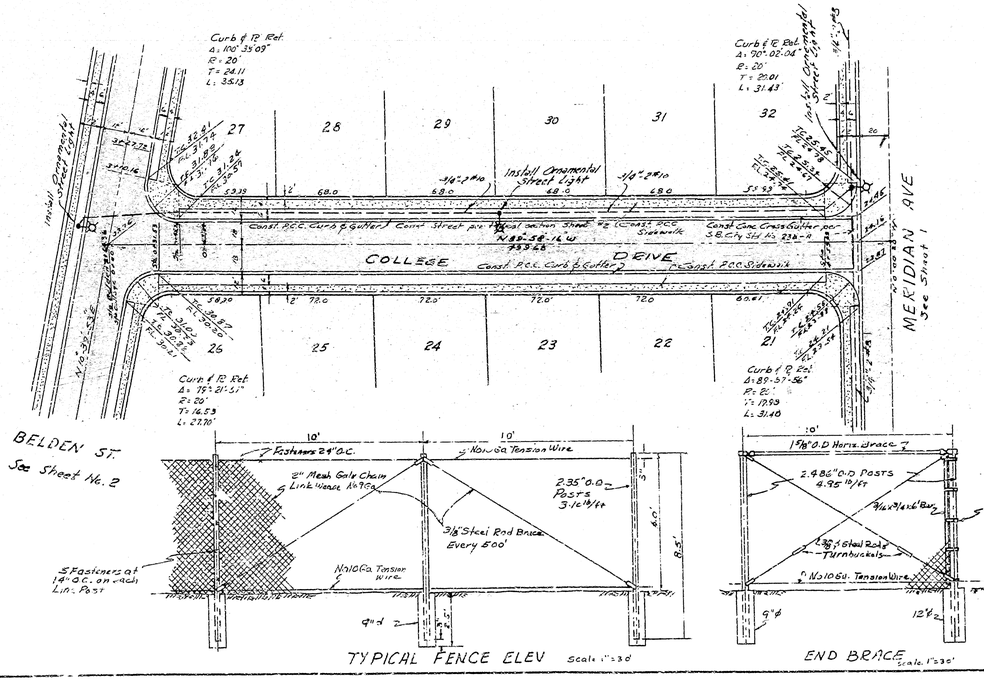

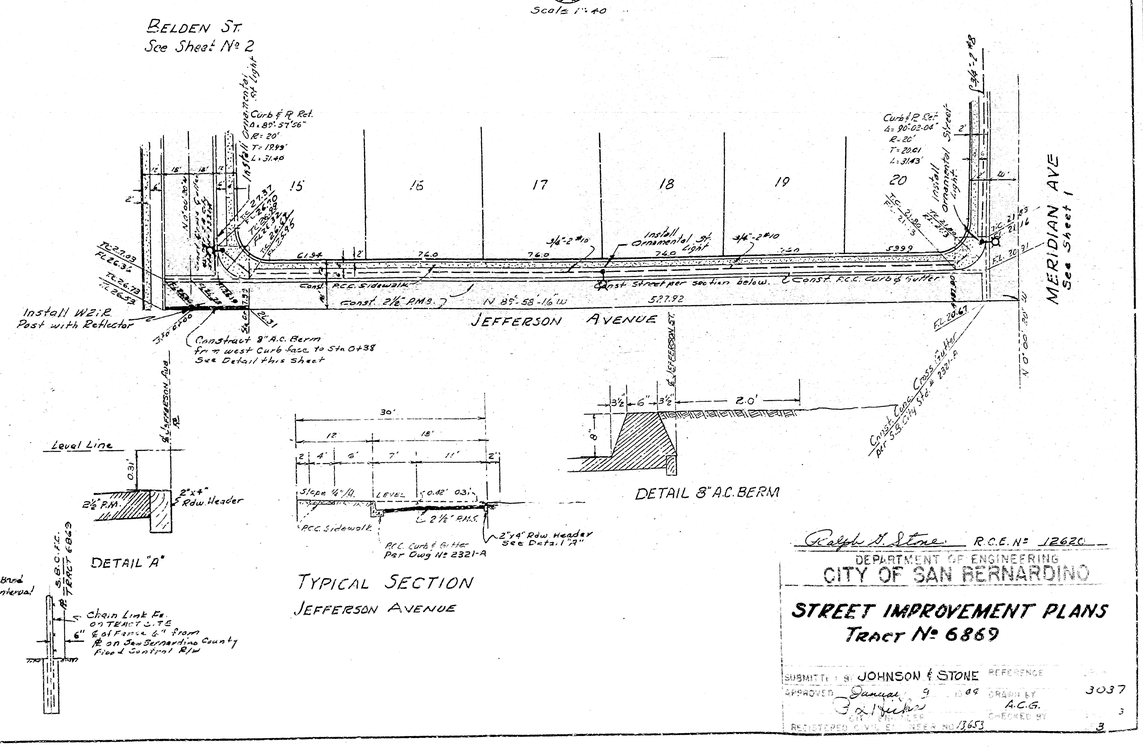

Ralph A. Stone R.C.E. No. 12620
DEPARTMENT OF ENGINEERING
CITY OF SAN BERNARDINO

STREET IMPROVEMENT PLANS
TRACT No. 6869

SUBMITTED BY JOHNSON & STONE
APPROVED January 9 1969
REGISTERED CIVIL ENGINEER No. 13653
REFERENCE
DRAWN BY A.C.G.
CHECKED BY
3037
3

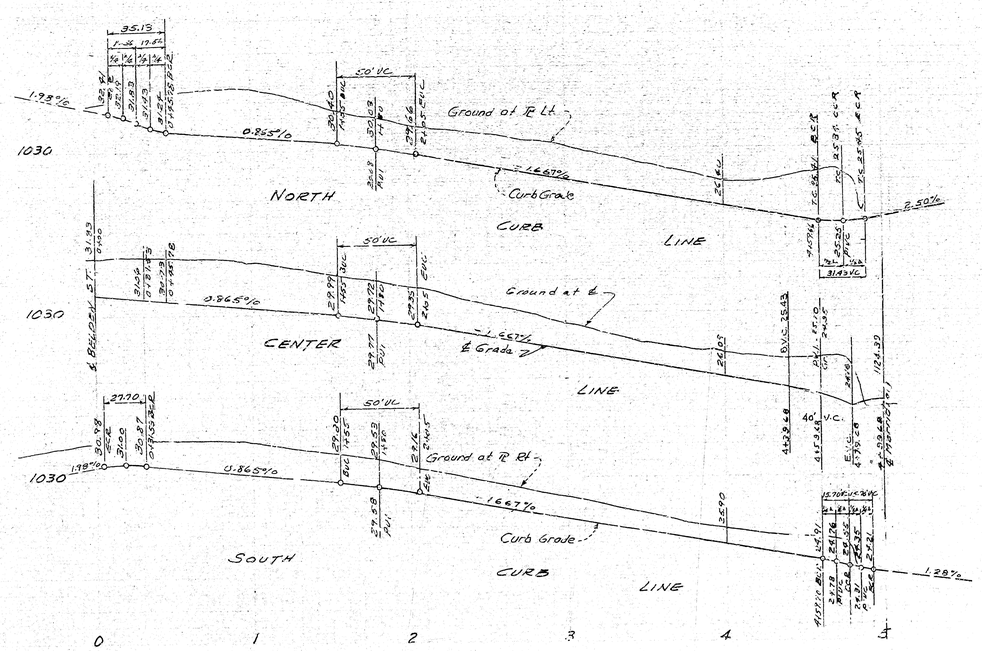

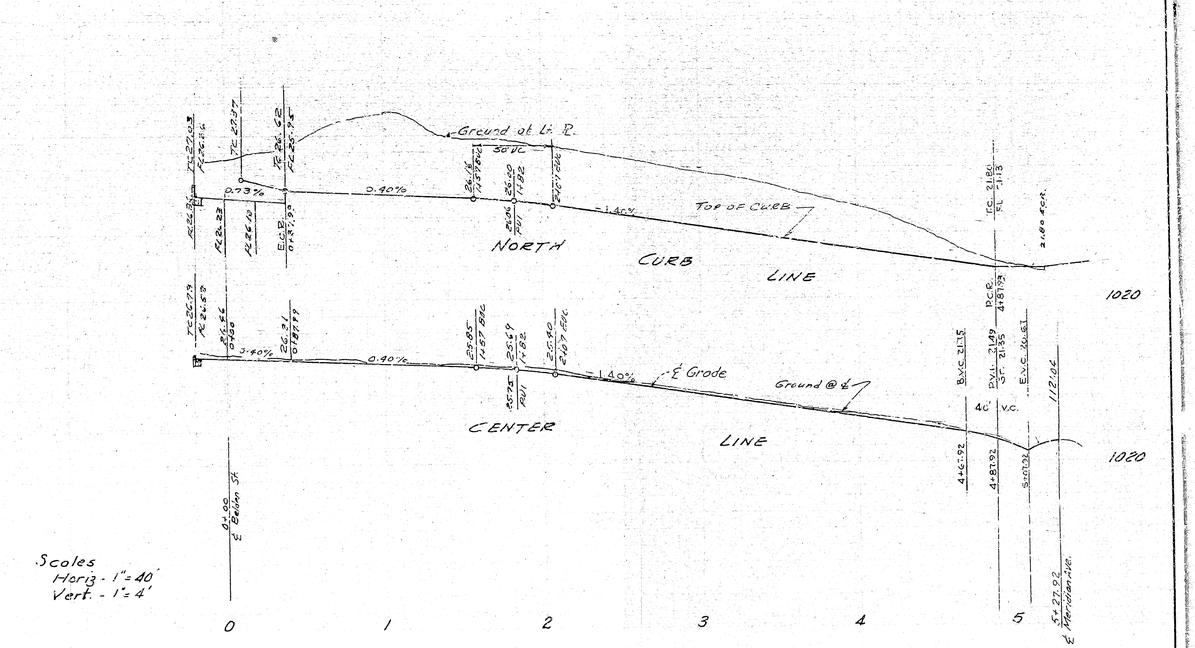

Scales
Horiz. - 1" = 40'
Vert. - 1" = 4'

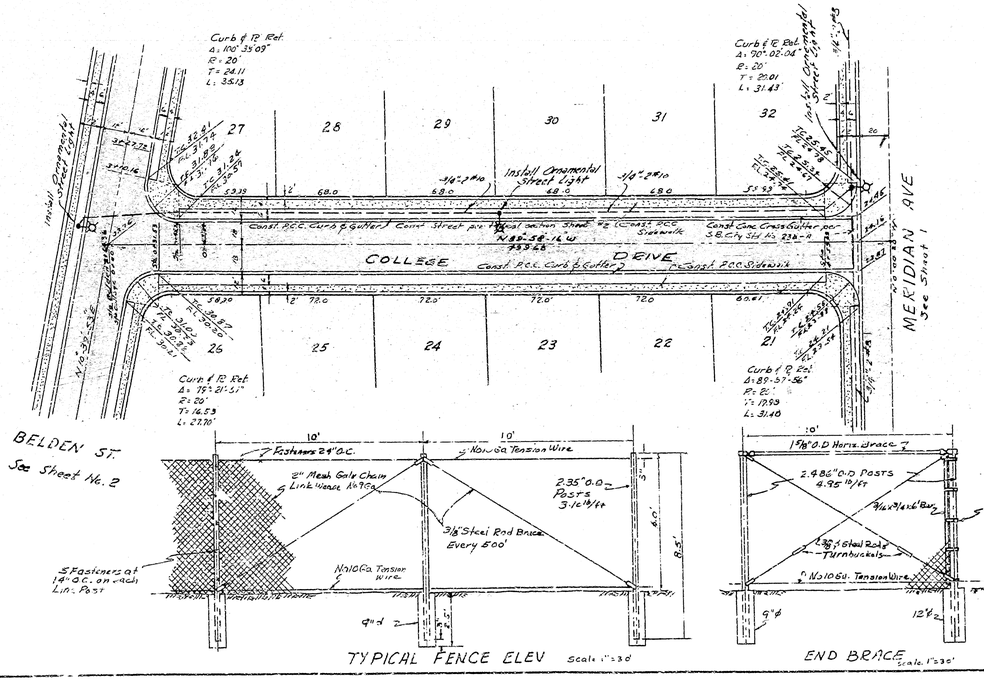

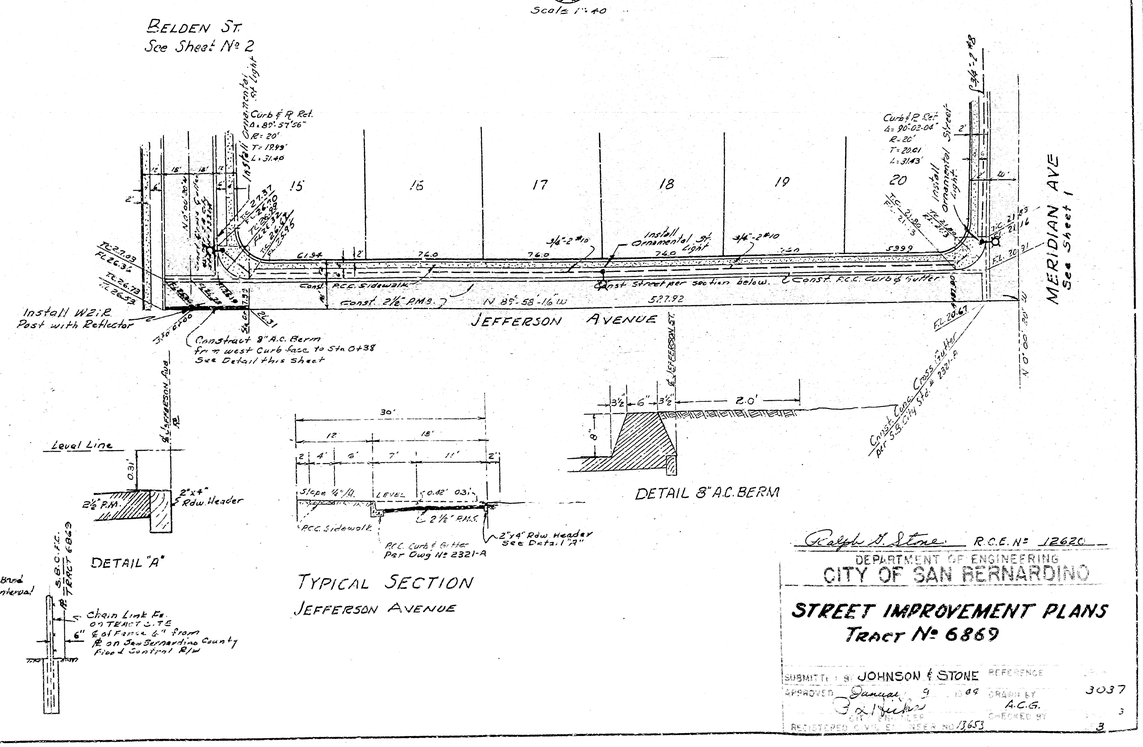

Ralph A. Stone R.C.E. No. 12620
DEPARTMENT OF ENGINEERING
CITY OF SAN BERNARDINO

STREET IMPROVEMENT PLANS
TRACT No. 6869

SUBMITTED BY JOHNSON & STONE
APPROVED January 9 1969
REGISTERED CIVIL ENGINEER No. 13653
REFERENCE
DRAWN BY A.C.G.
CHECKED BY
3037
3

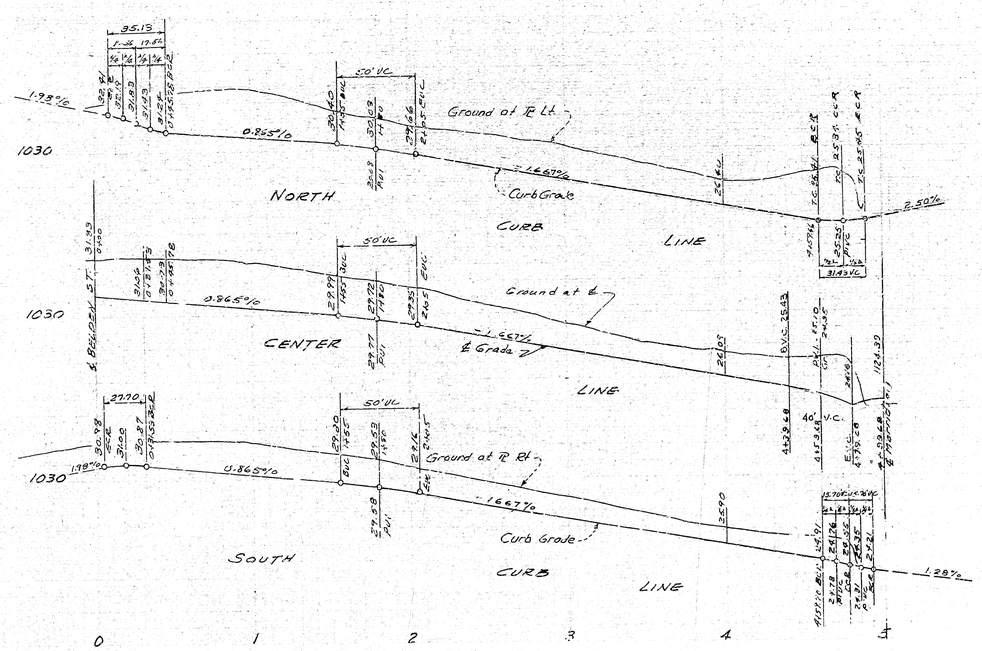

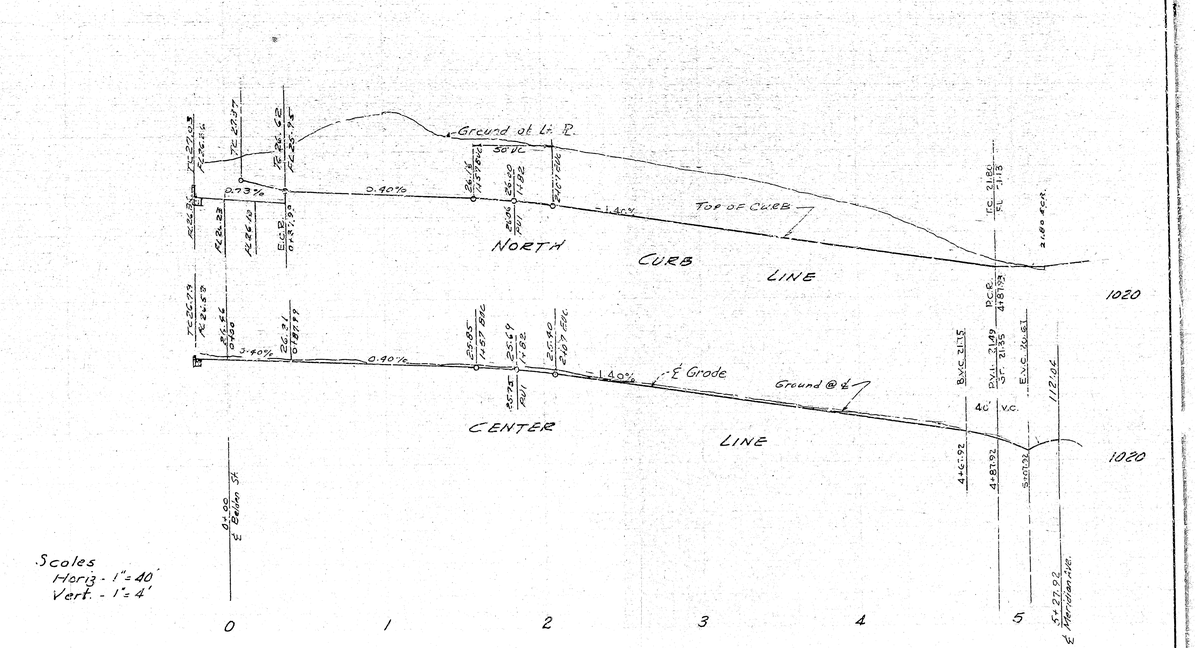

Scales
Horiz. - 1" = 40'
Vert. - 1" = 4'

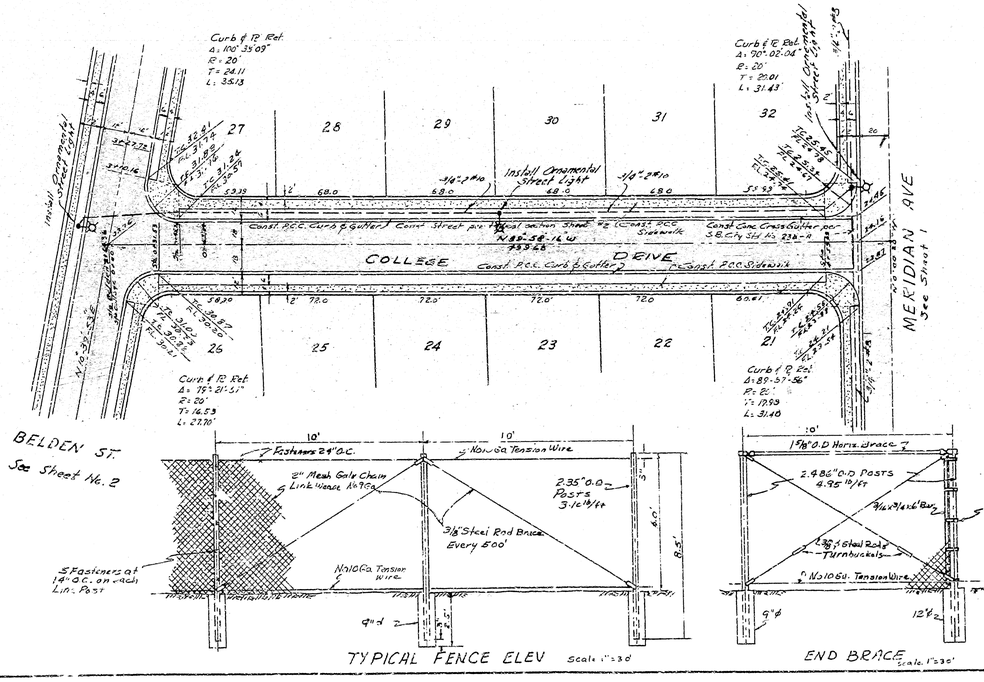

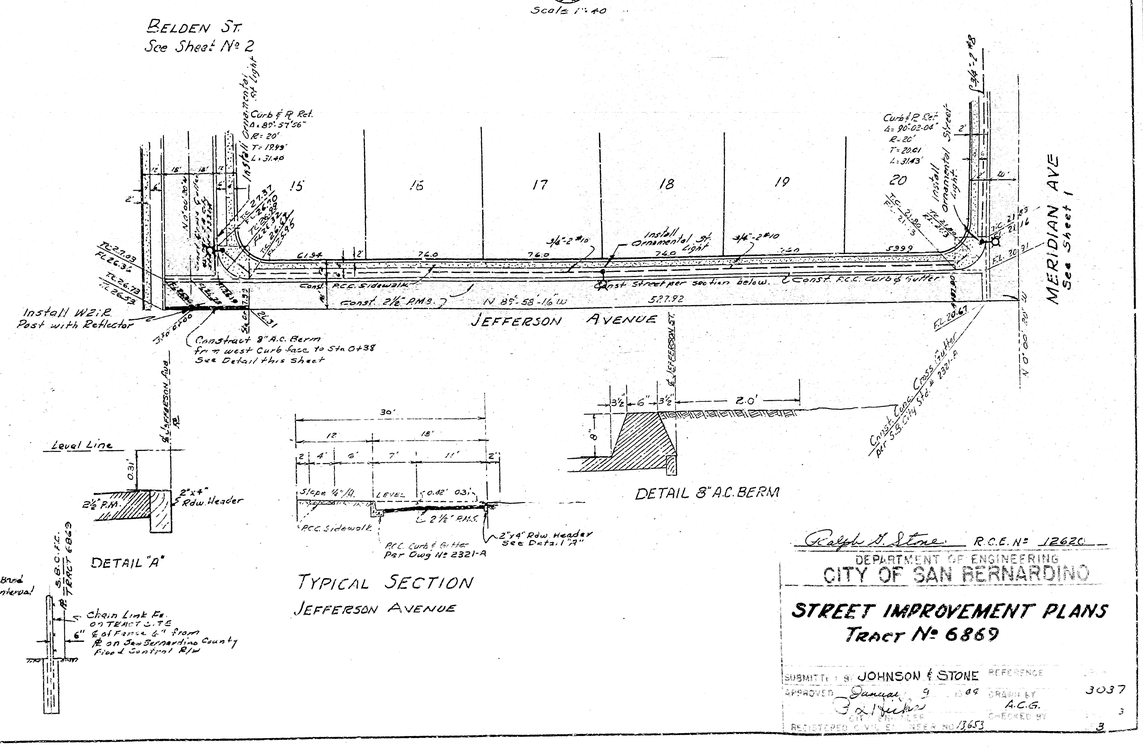

Ralph A. Stone R.C.E. No. 12620
DEPARTMENT OF ENGINEERING
CITY OF SAN BERNARDINO

STREET IMPROVEMENT PLANS
TRACT No. 6869

SUBMITTED BY JOHNSON & STONE
APPROVED January 9 1969
REGISTERED CIVIL ENGINEER No. 13653
REFERENCE
DRAWN BY A.C.G.
CHECKED BY
3037
3