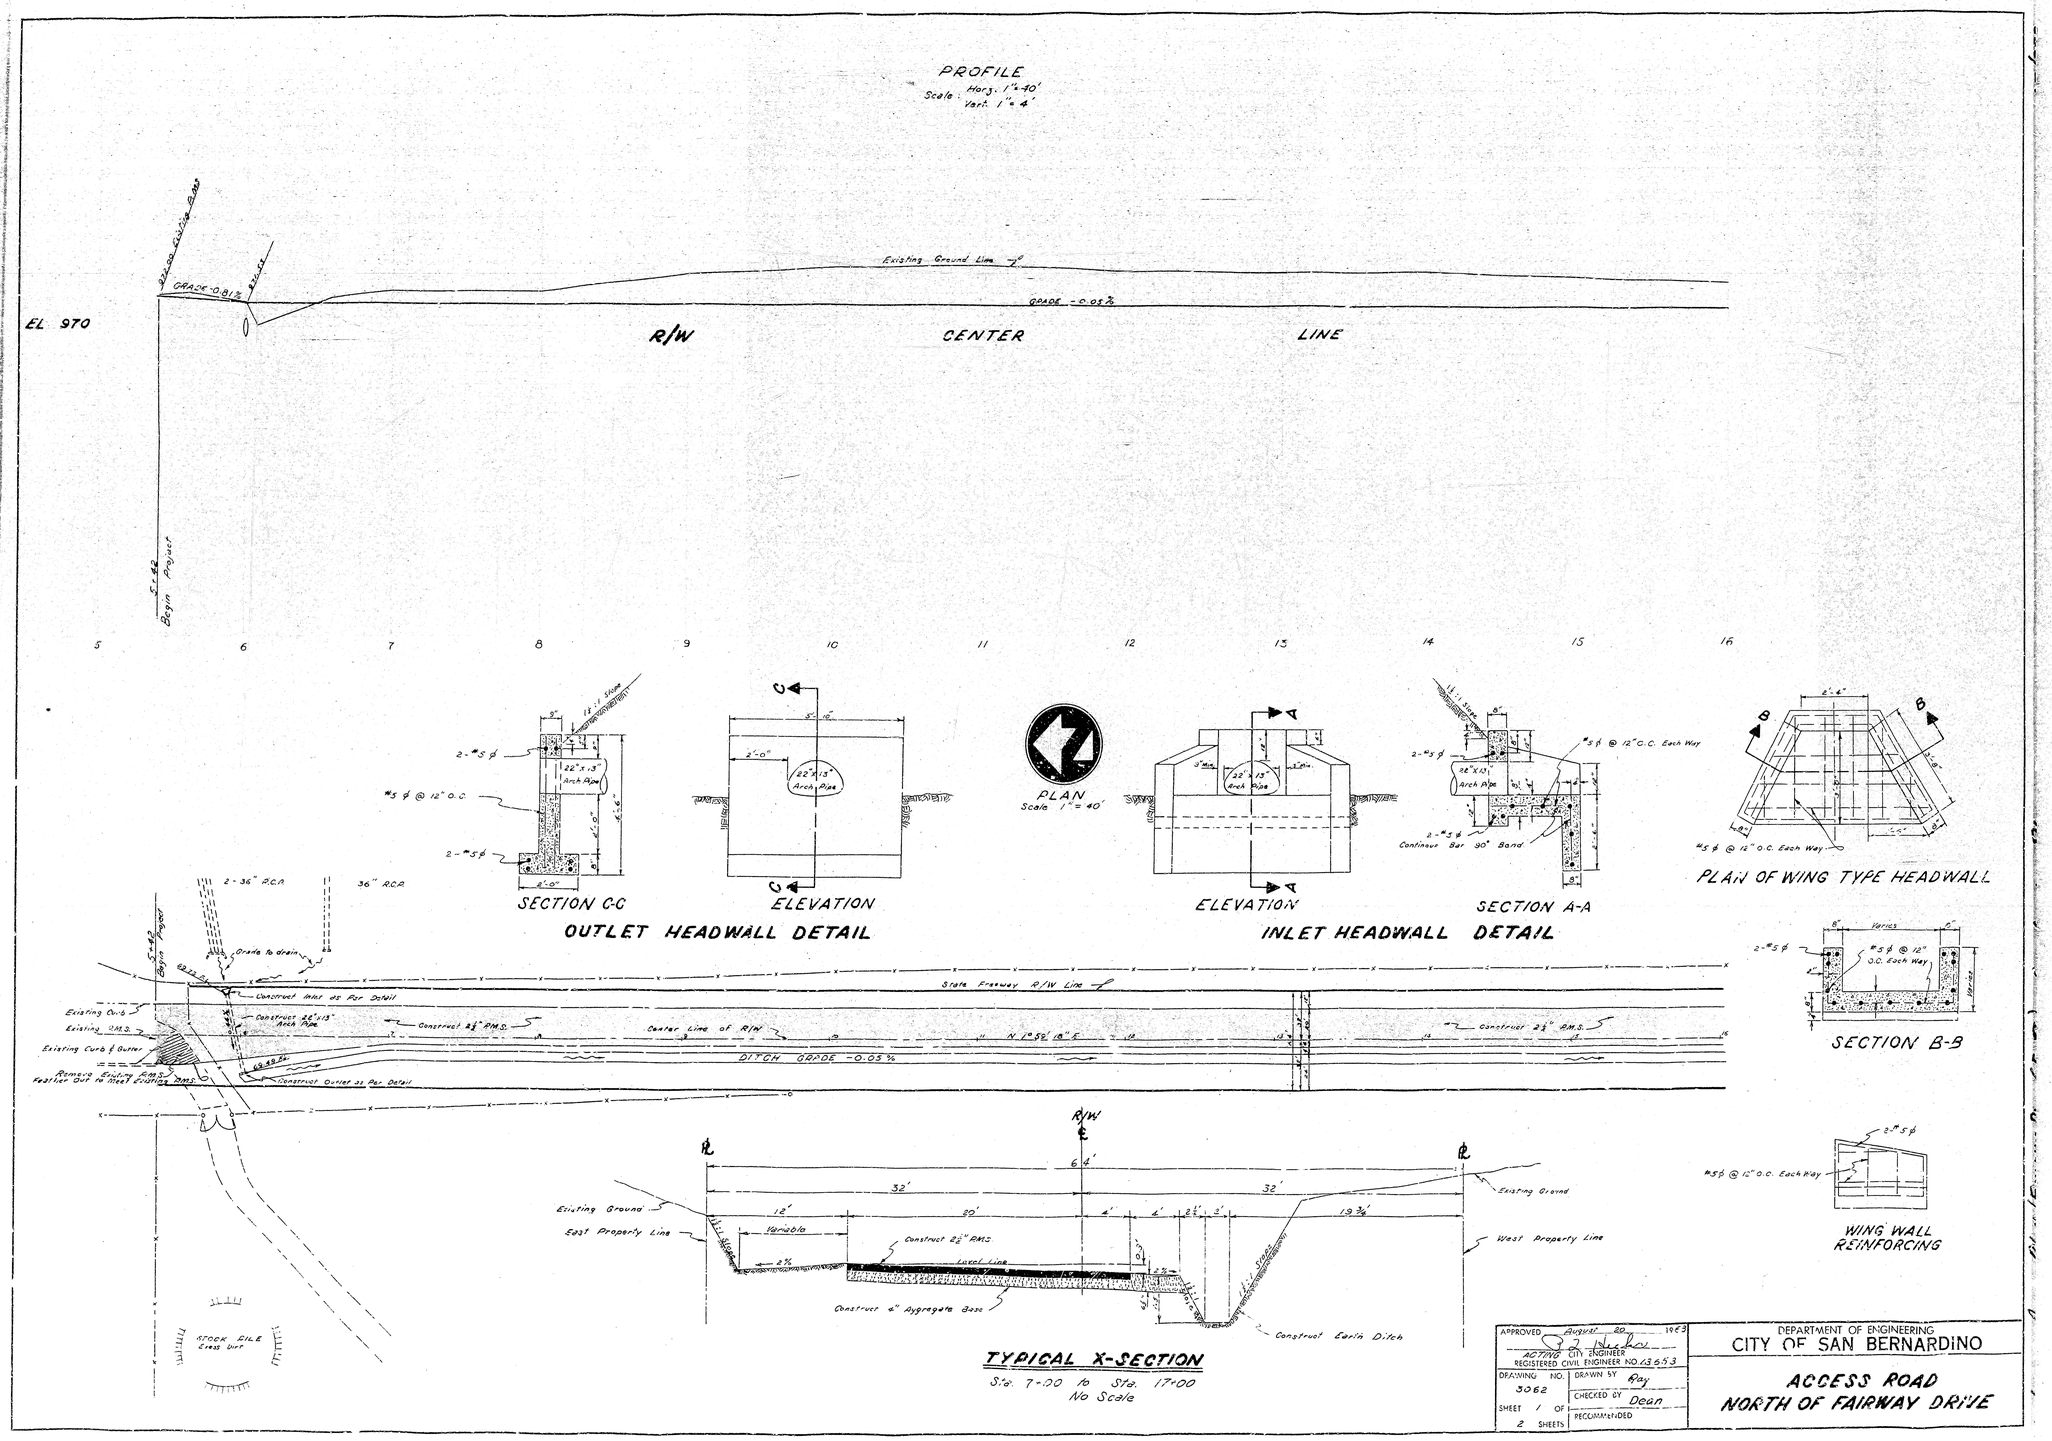

APPROVED August 20, 1963	DEPARTMENT OF ENGINEERING
ACTING CITY ENGINEER	CITY OF SAN BERNARDINO
REGISTERED CIVIL ENGINEER NO. 13653	ACCESS ROAD NORTH OF FAIRWAY DRIVE
DRAWING NO. 3062	DRAWN BY Ray
SHEET 1 OF 2 SHEETS	CHECKED BY Dean
	RECOMMENDED