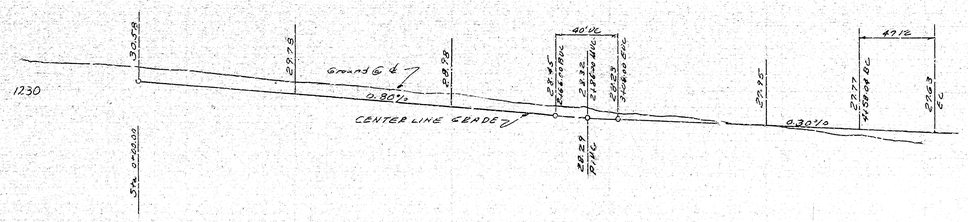

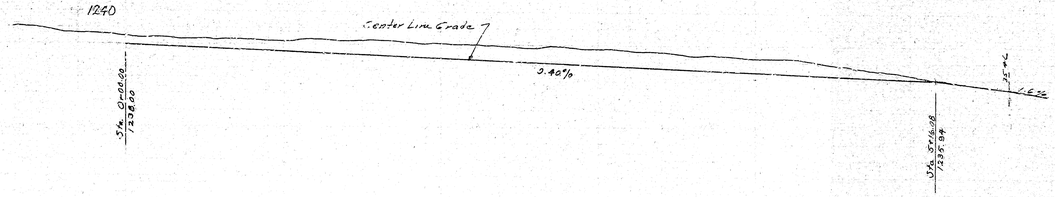

PROFILE SCALES
HOR: 1" = 40'
VERT 1" = 4'

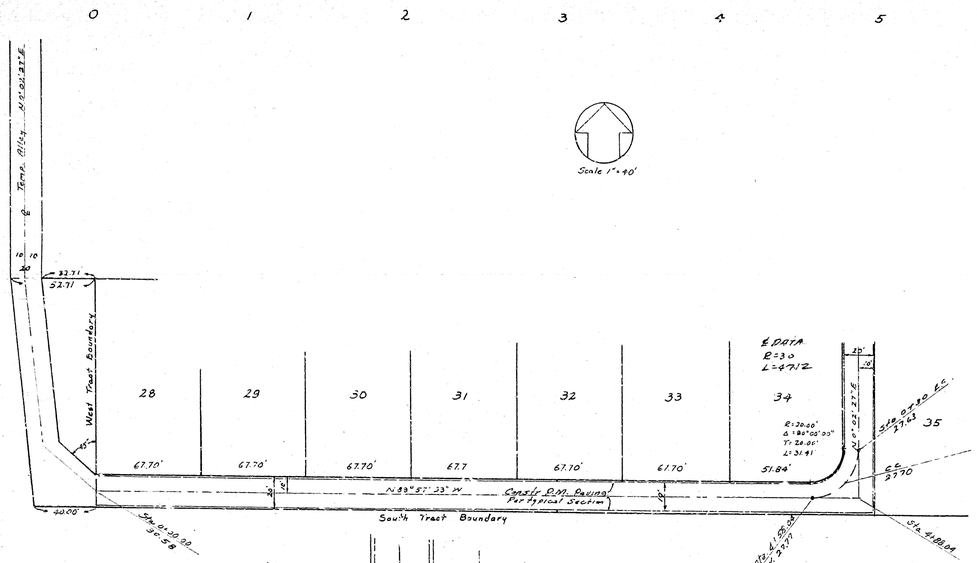

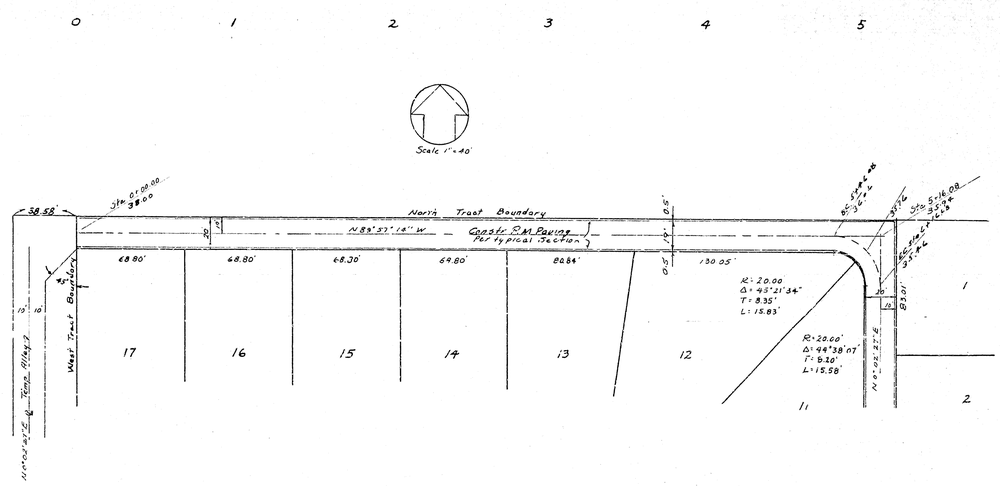

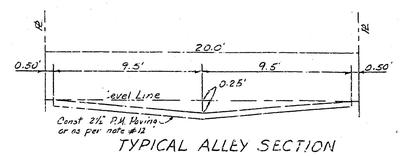

TYPICAL ALLEY SECTION

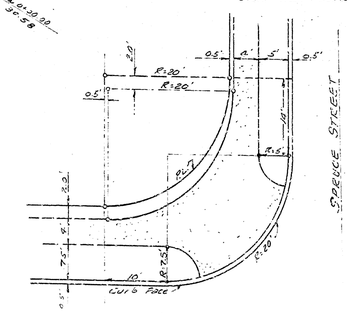

Sidewalk Intersection Detail
PEPPER AVENUE

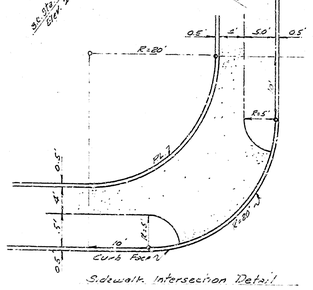

Sidewalk Intersection Detail
INTERIOR STREETS

RCE 2479

DEPARTMENT OF ENGINEERING
CITY OF SAN BERNARDINO

STREET IMPROVEMENT PLANS
TRACT NO. 6830

SUBMITTED BY C.E. JOHNSON RCE 2479	REFERENCE	DRAWING NO
APPROVED January 21 1964	DRAWN BY R.J.L.	3076
CITY ENGINEER	CHECKED BY RGS	SHEET 4 OF 5 SHEETS
REGISTERED CIVIL ENGINEER NO 13653		

ALLEY
TRACT 6830

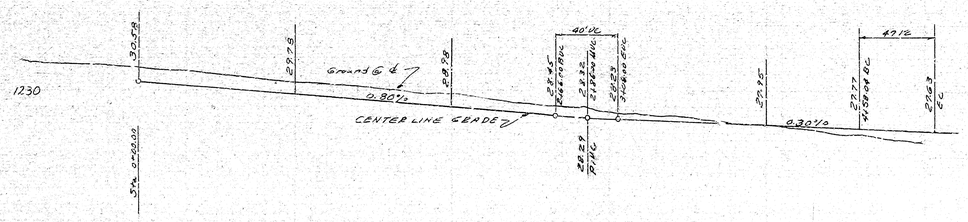

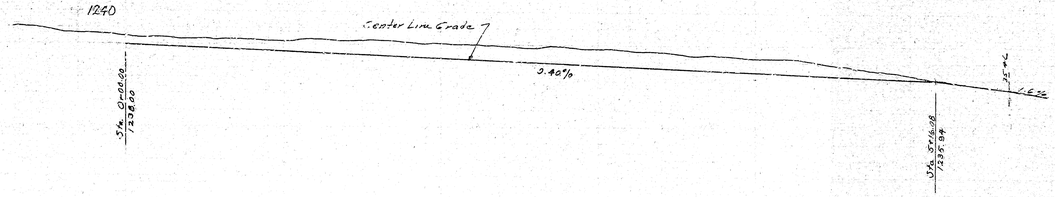

PROFILE SCALES
HOR: 1" = 40'
VERT 1" = 4'

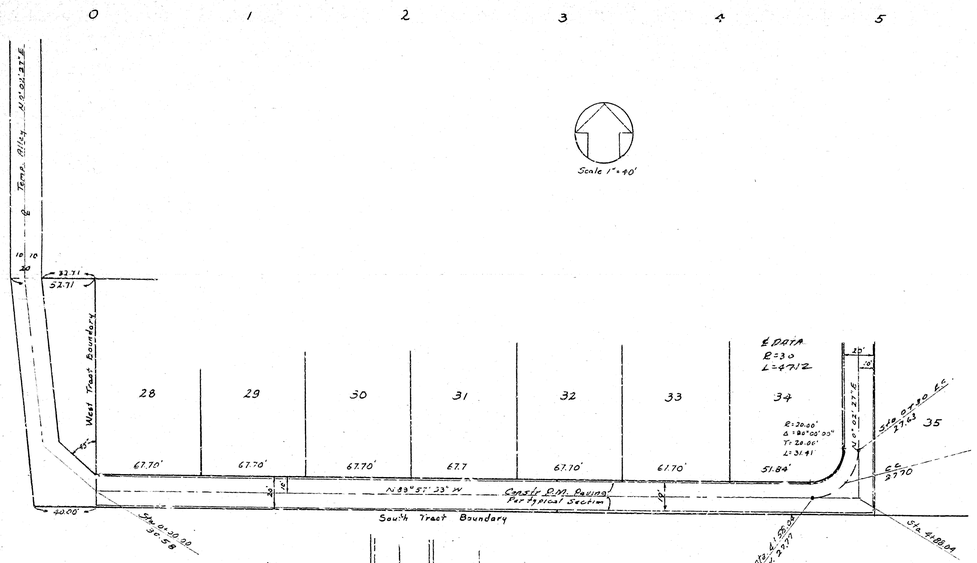

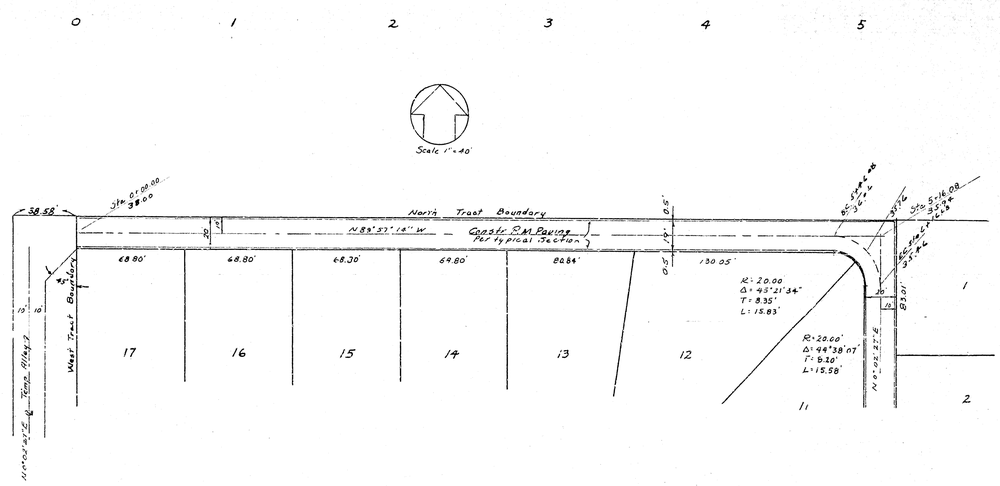

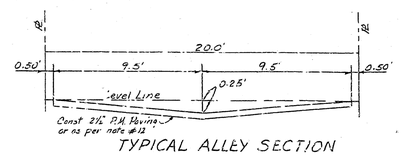

TYPICAL ALLEY SECTION

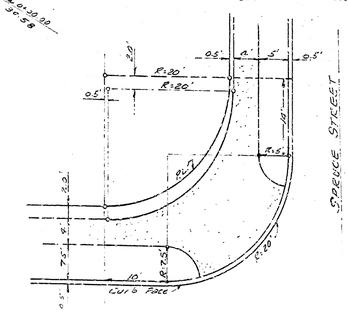

Sidewalk Intersection Detail
PEPPER AVENUE

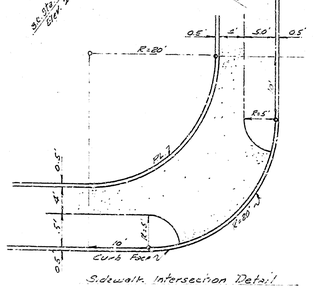

Sidewalk Intersection Detail
INTERIOR STREETS

RCE 2479

DEPARTMENT OF ENGINEERING
CITY OF SAN BERNARDINO

STREET IMPROVEMENT PLANS
TRACT NO. 6830

SUBMITTED BY C.E. JOHNSON RCE 2479	REFERENCE	DRAWING NO
APPROVED January 21 1964	DRAWN BY R.J.L.	3076
CITY ENGINEER	CHECKED BY RGS	SHEET 4 OF 5 SHEETS
REGISTERED CIVIL ENGINEER NO 13653		

ALLEY
TRACT 6830

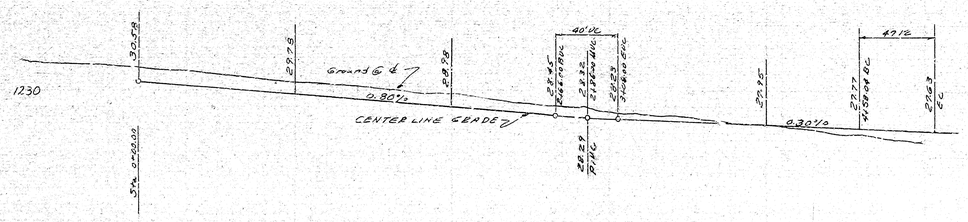

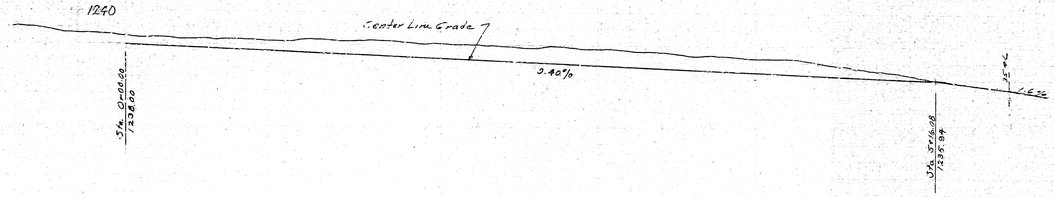

PROFILE SCALES
HOR: 1" = 40'
VERT 1" = 4'

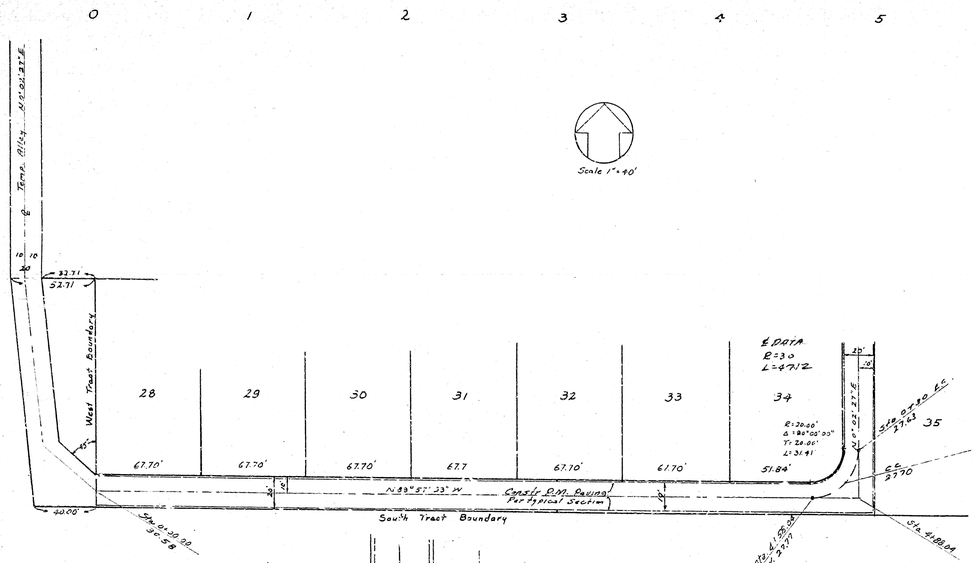

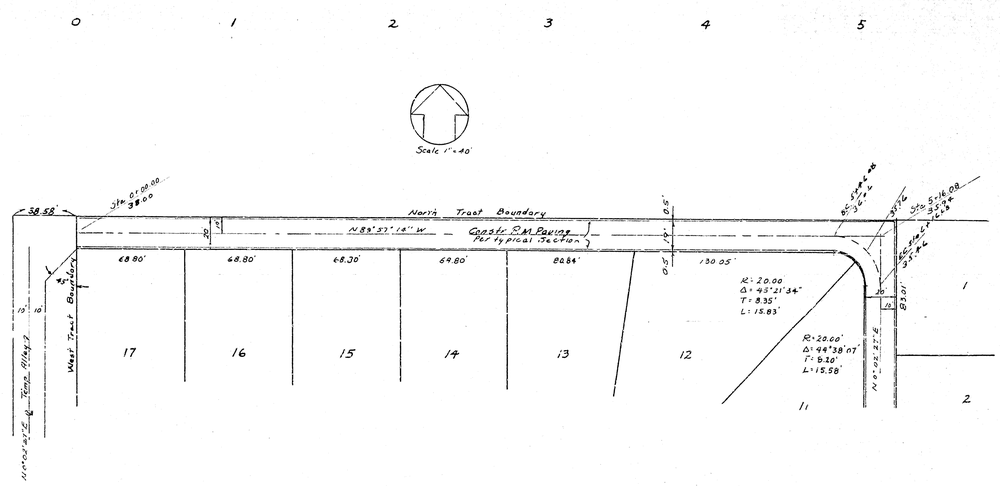

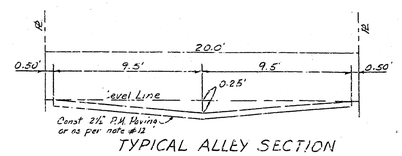

TYPICAL ALLEY SECTION

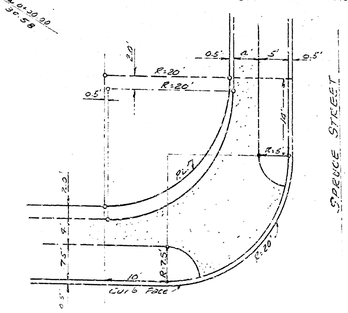

Sidewalk Intersection Detail
PEPPER AVENUE

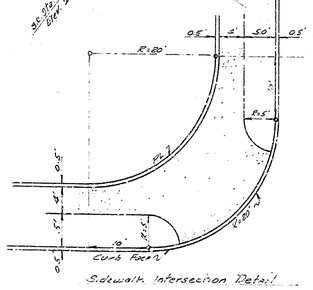

Sidewalk Intersection Detail
INTERIOR STREETS

RCE 2479

DEPARTMENT OF ENGINEERING
CITY OF SAN BERNARDINO

STREET IMPROVEMENT PLANS
TRACT NO. 6830

SUBMITTED BY C.E. JOHNSON RCE 2479	REFERENCE	DRAWING NO
APPROVED January 21 1964	DRAWN BY R.J.L.	3076
CITY ENGINEER	CHECKED BY RGS	SHEET 4 OF 5 SHEETS
REGISTERED CIVIL ENGINEER NO 13653		

ALLEY
TRACT 6830

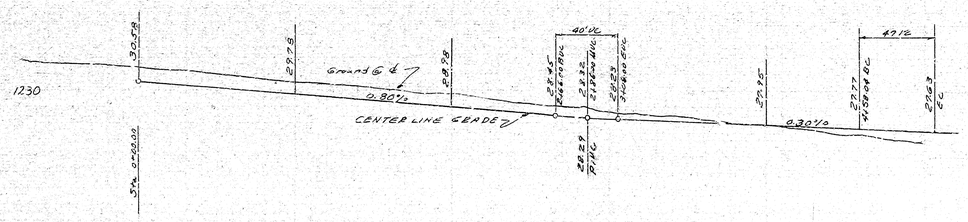

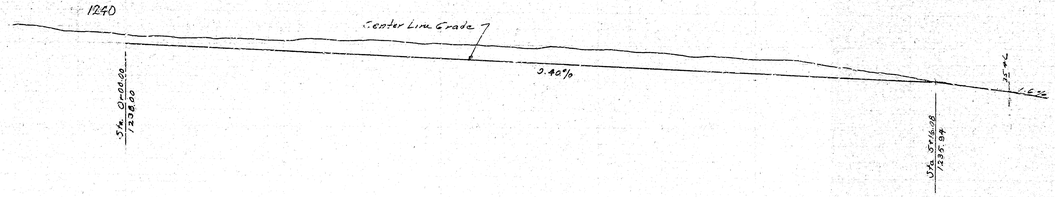

PROFILE SCALES
HOR: 1" = 40'
VERT 1" = 4'

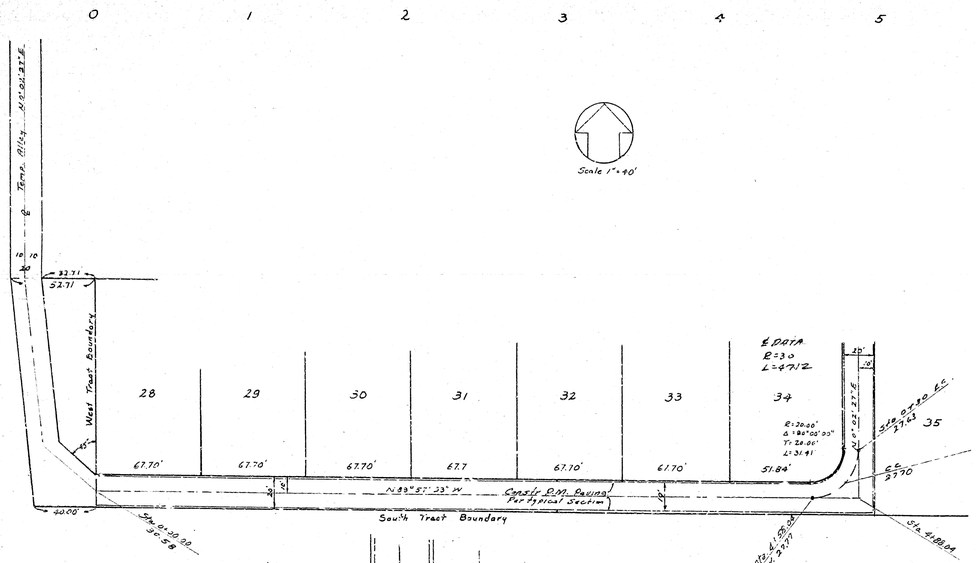

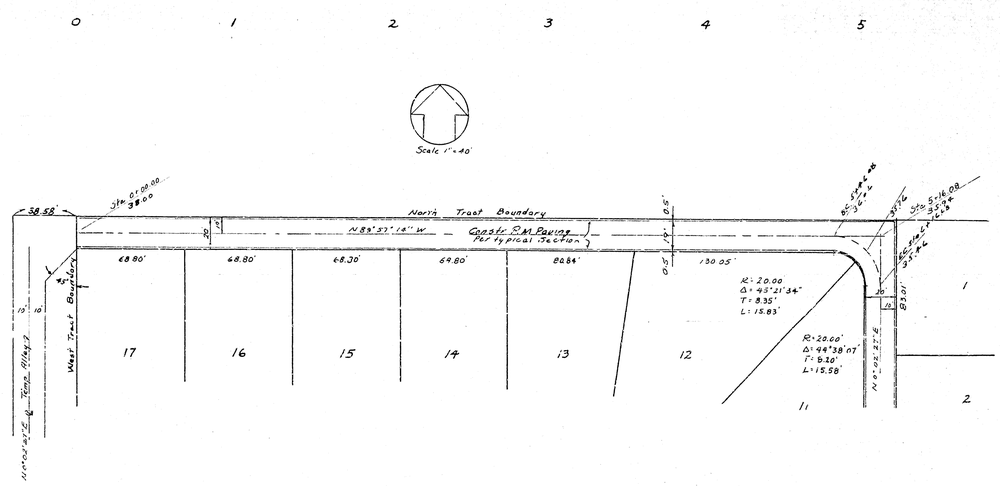

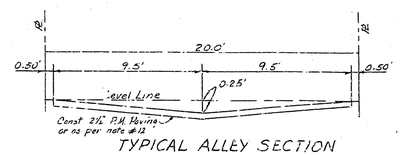

TYPICAL ALLEY SECTION

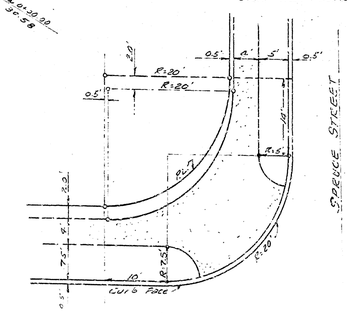

Sidewalk Intersection Detail
PEPPER AVENUE

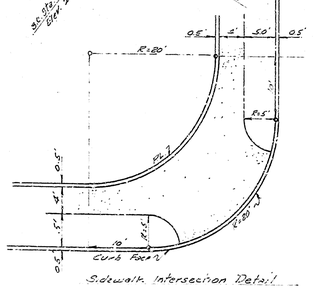

Sidewalk Intersection Detail
INTERIOR STREETS

RCE 2479

DEPARTMENT OF ENGINEERING
CITY OF SAN BERNARDINO

STREET IMPROVEMENT PLANS
TRACT NO. 6830

SUBMITTED BY C.E. JOHNSON RCE 2479	REFERENCE	DRAWING NO
APPROVED January 21 1964	DRAWN BY R.J.L.	3076
CITY ENGINEER	CHECKED BY RGS	SHEET 4 OF 5 SHEETS
REGISTERED CIVIL ENGINEER NO 13653		

ALLEY
TRACT 6830