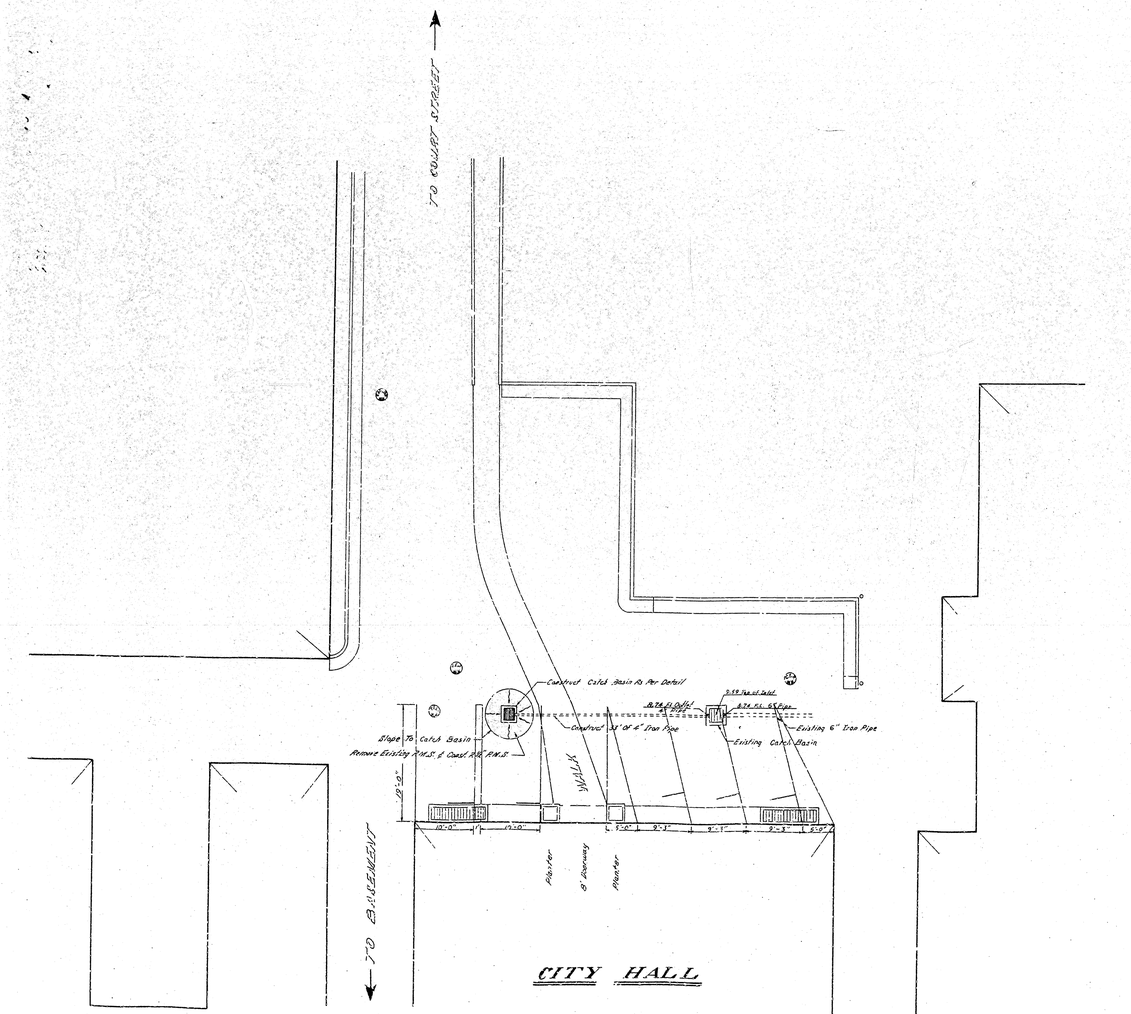

PLAN
Scale: 1"=10'

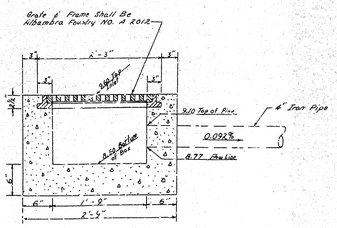

CATCH BASIN DETAIL
NO SCALE

APPROVED November 5, 1963 — CITY ENGINEER — REGISTERED CIVIL ENGINEER NO. 18553		DEPARTMENT OF ENGINEERING CITY OF SAN BERNARDINO
DRAWING NO. 3083	DRAWN BY Harrel	CATCH BASIN IN PARKING LOT BACK OF CITY HALL
SHEET 1 OF 1 SHEETS	CHECKED BY Dean RECOMMENDED	

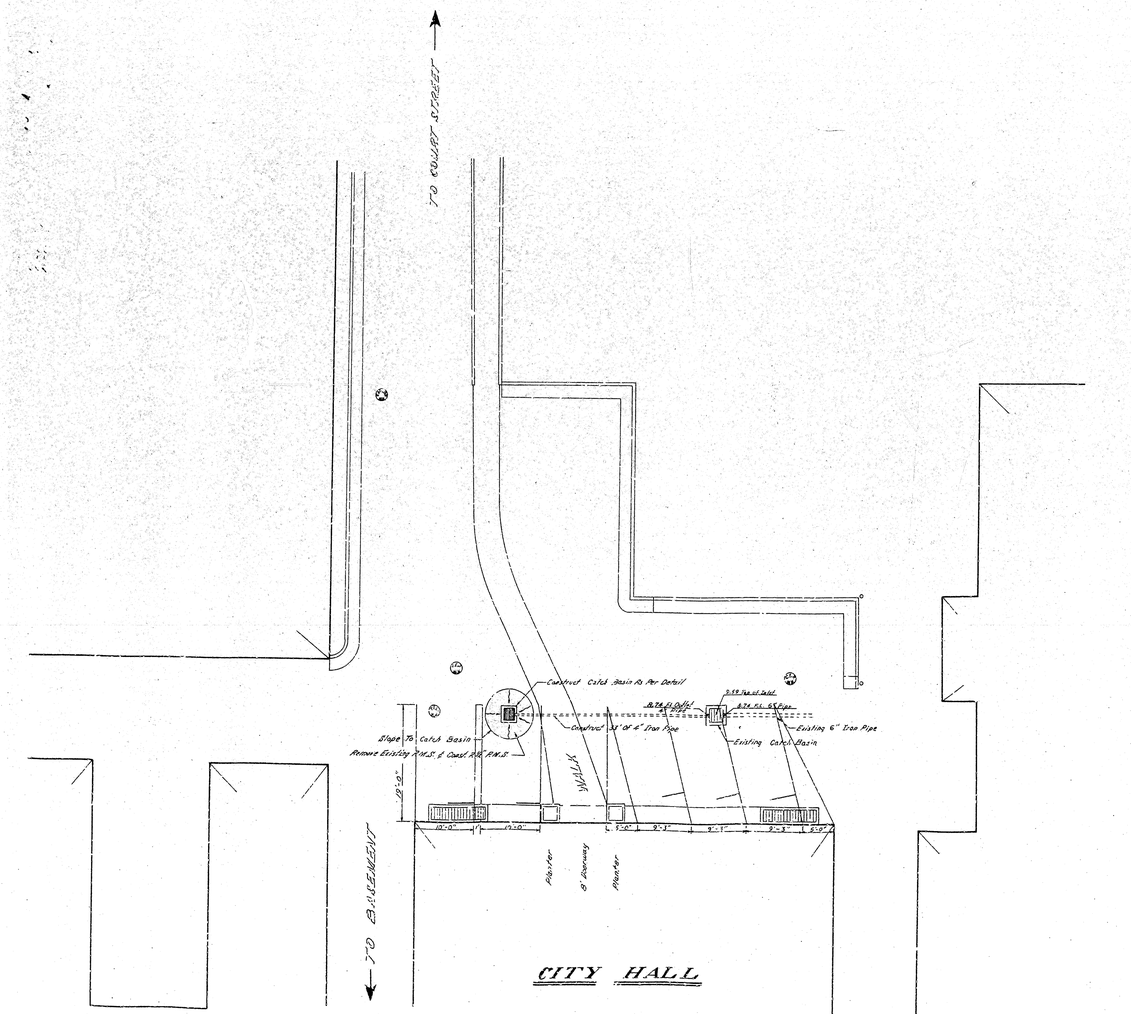

PLAN
Scale: 1"=10'

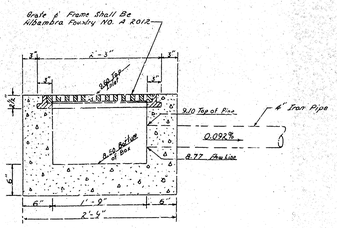

CATCH BASIN DETAIL
NO SCALE

APPROVED November 5, 1963 — CITY ENGINEER — REGISTERED CIVIL ENGINEER NO. 18553		DEPARTMENT OF ENGINEERING CITY OF SAN BERNARDINO
DRAWING NO. 3083	DRAWN BY Harrel	CATCH BASIN IN PARKING LOT BACK OF CITY HALL
SHEET 1 OF 1 SHEETS	CHECKED BY Dean RECOMMENDED	