CITY OF SAN BERNARDINO, CALIFORNIA

RECORD OF SURVEY

BEING A PORTION OF LOT 4, BLOCK 65, RANCHO SAN BERNARDINO, AS PER MAP RECORDED IN BOOK 7, PAGE 2 OF MAPS, RECORDS OF SAN BERNARDINO COUNTY, CALIFORNIA

NESTE, BRUDIN & STONE - CIVIL ENGINEERS

APRIL, 1976

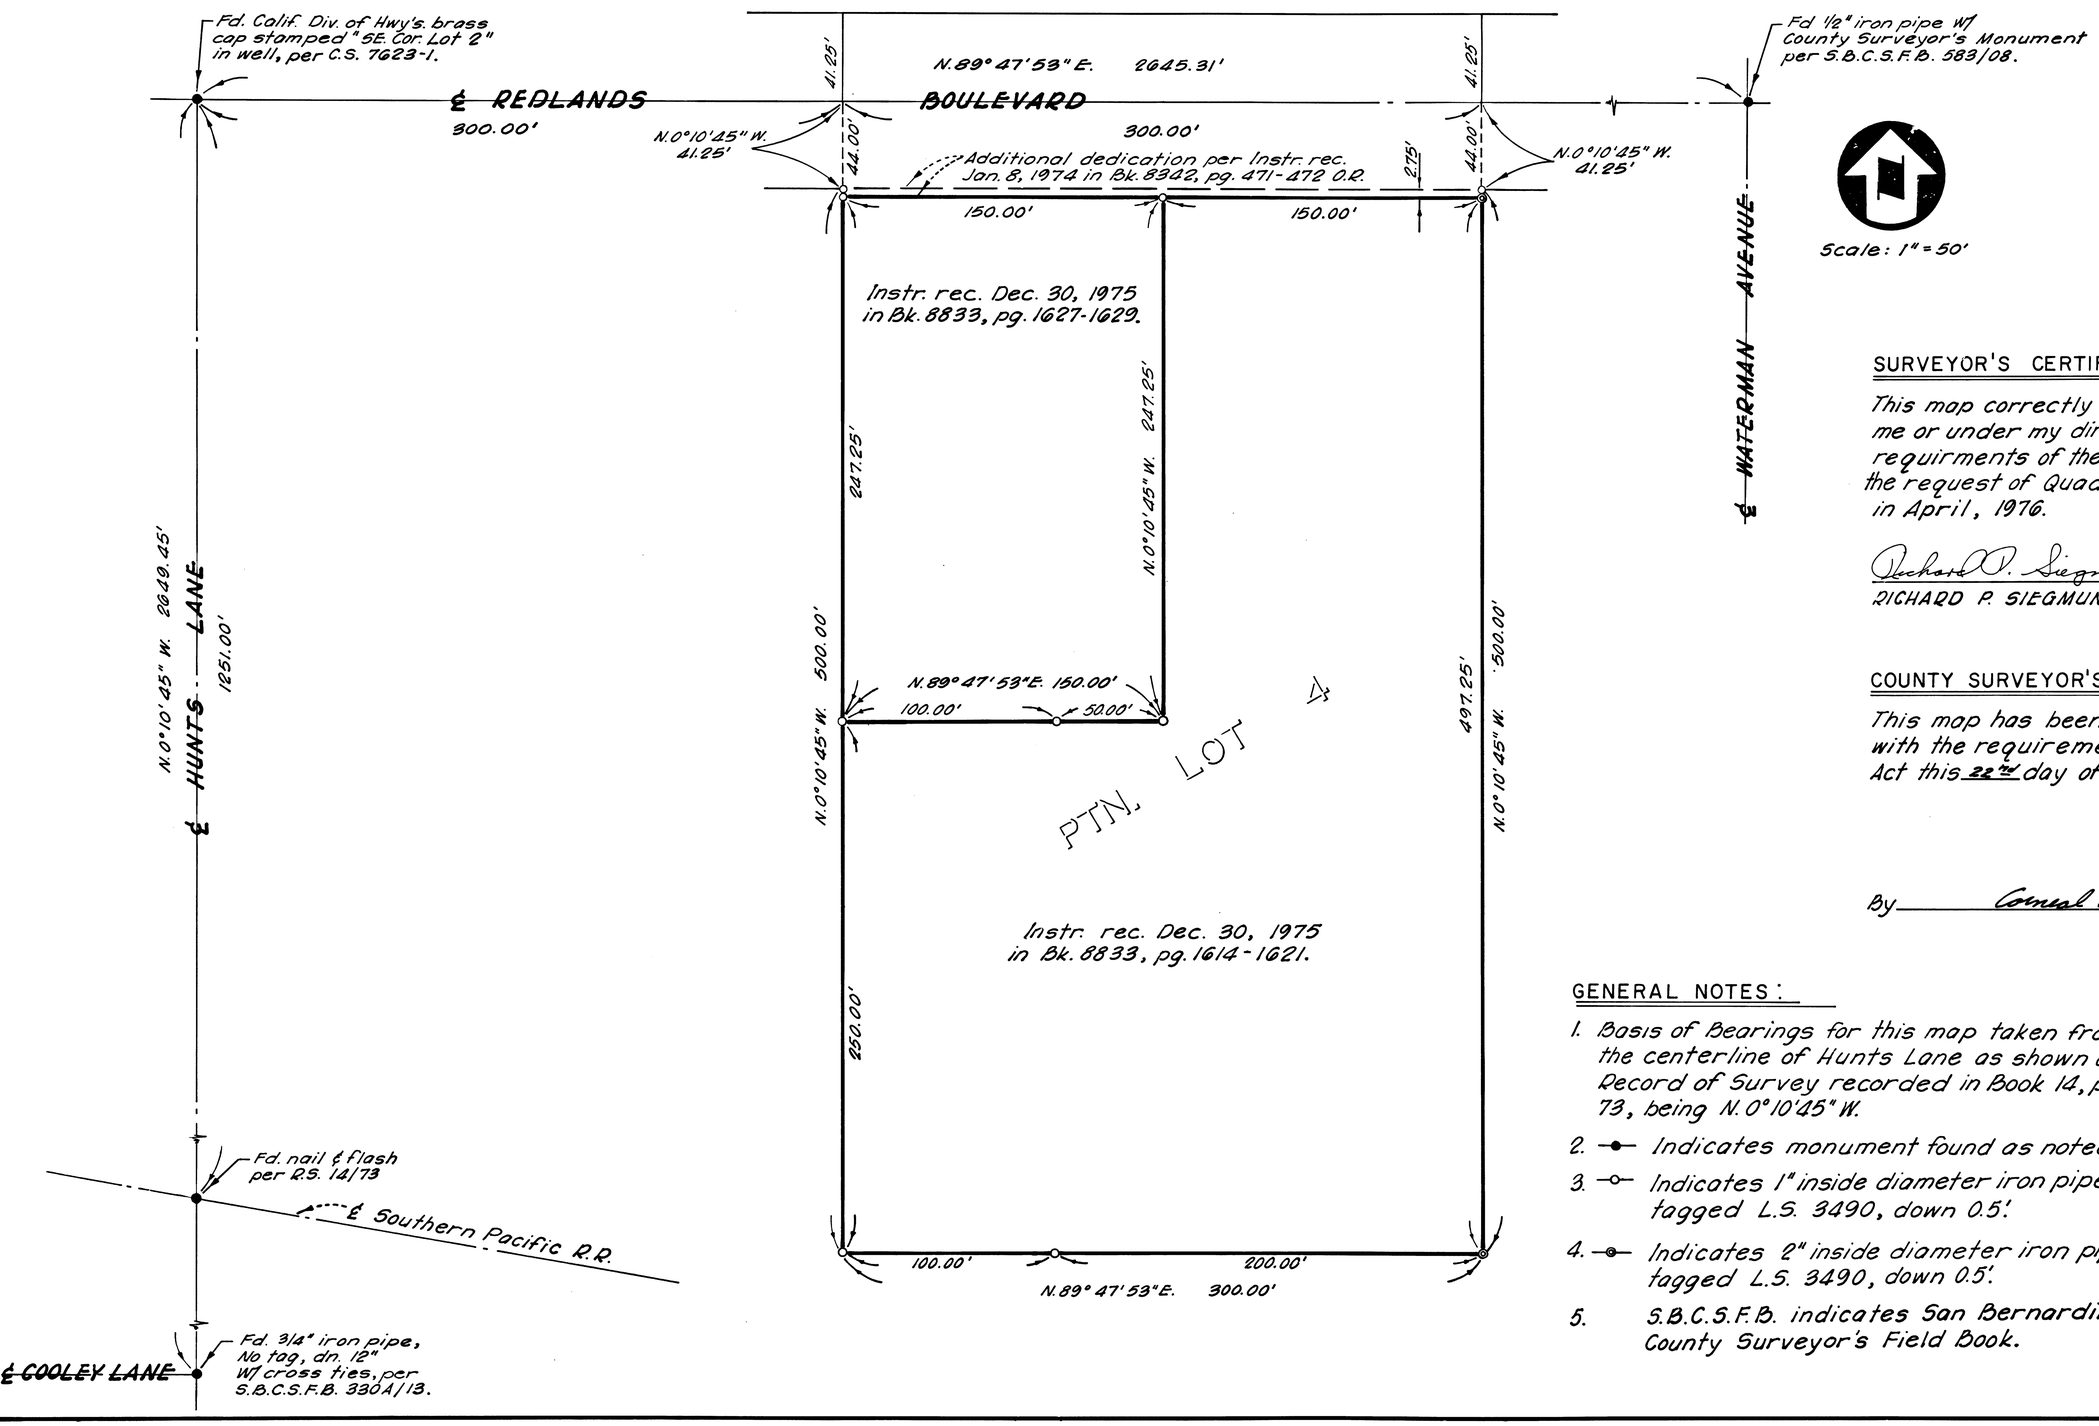

SURVEYOR'S CERTIFICATE

This map correctly represents a survey made by me or under my direction in conformance with the requirments of the Land Surveyor's Act at the request of Quadrant Development Company in April, 1976.

Richard P. Siegmund June 21/76

RICHARD P. SIEGMUND L.S. 3490 DATE

COUNTY SURVEYOR'S CERTIFICATE

This map has been examined for conformance with the requirements of the Land Surveyor's Act this 22nd day of June, 1976.

EUGENE P. EHE, County Surveyor
County of San Bernardino, California

By Conrad A. Hess, Deputy

GENERAL NOTES:

1. Basis of Bearings for this map taken from the centerline of Hunts Lane as shown on Record of Survey recorded in Book 14, page 73, being N. 0°10'45" W.
2. —●— Indicates monument found as noted.
3. —○— Indicates 1" inside diameter iron pipe, set & tagged L.S. 3490, down 0.5'.
4. —⊙— Indicates 2" inside diameter iron pipe, set & tagged L.S. 3490, down 0.5'.
5. S.B.C.S.F.B. indicates San Bernardino County Surveyor's Field Book.

972

FILED REQUEST OF
QUADRANT DEVELOPMENT CO.
ON JUNE 23 1976
AT 3:30 P.M. IN
BOOK 31 PAGE 76
OF RECORDS OF SURVEY
SAN BERNARDINO COUNTY
V. Dennis Wardle, Clerk Recorder
FEE $5.00