8L/18

SCALE: 1" = 200'

SAN BERNARDINO COUNTY, CALIFORNIA

RECORD OF SURVEY

BEING A PORTION OF RANCHO MUSCUPIABE M. B. 7/23

DECEMBER 1975

HAROLD E. HORNE, R. C. E. 21759

THE METROPOLITAN WATER DISTRICT OF SOUTHERN CALIFORNIA

FOOTHILL FEEDER RIALTO PIPELINE

1010
FILED REQUEST OF
METROPOLITAN WATER DIST.
ON JUNE 25, 1976
AT 4:00 P.M. IN
BOOK 31 PAGE 78-82
OF RECORDS OF SURVEY
SAN BERNARDINO COUNTY
V. Dennis Wardle, Clerk-Recorder
FEE No Fee

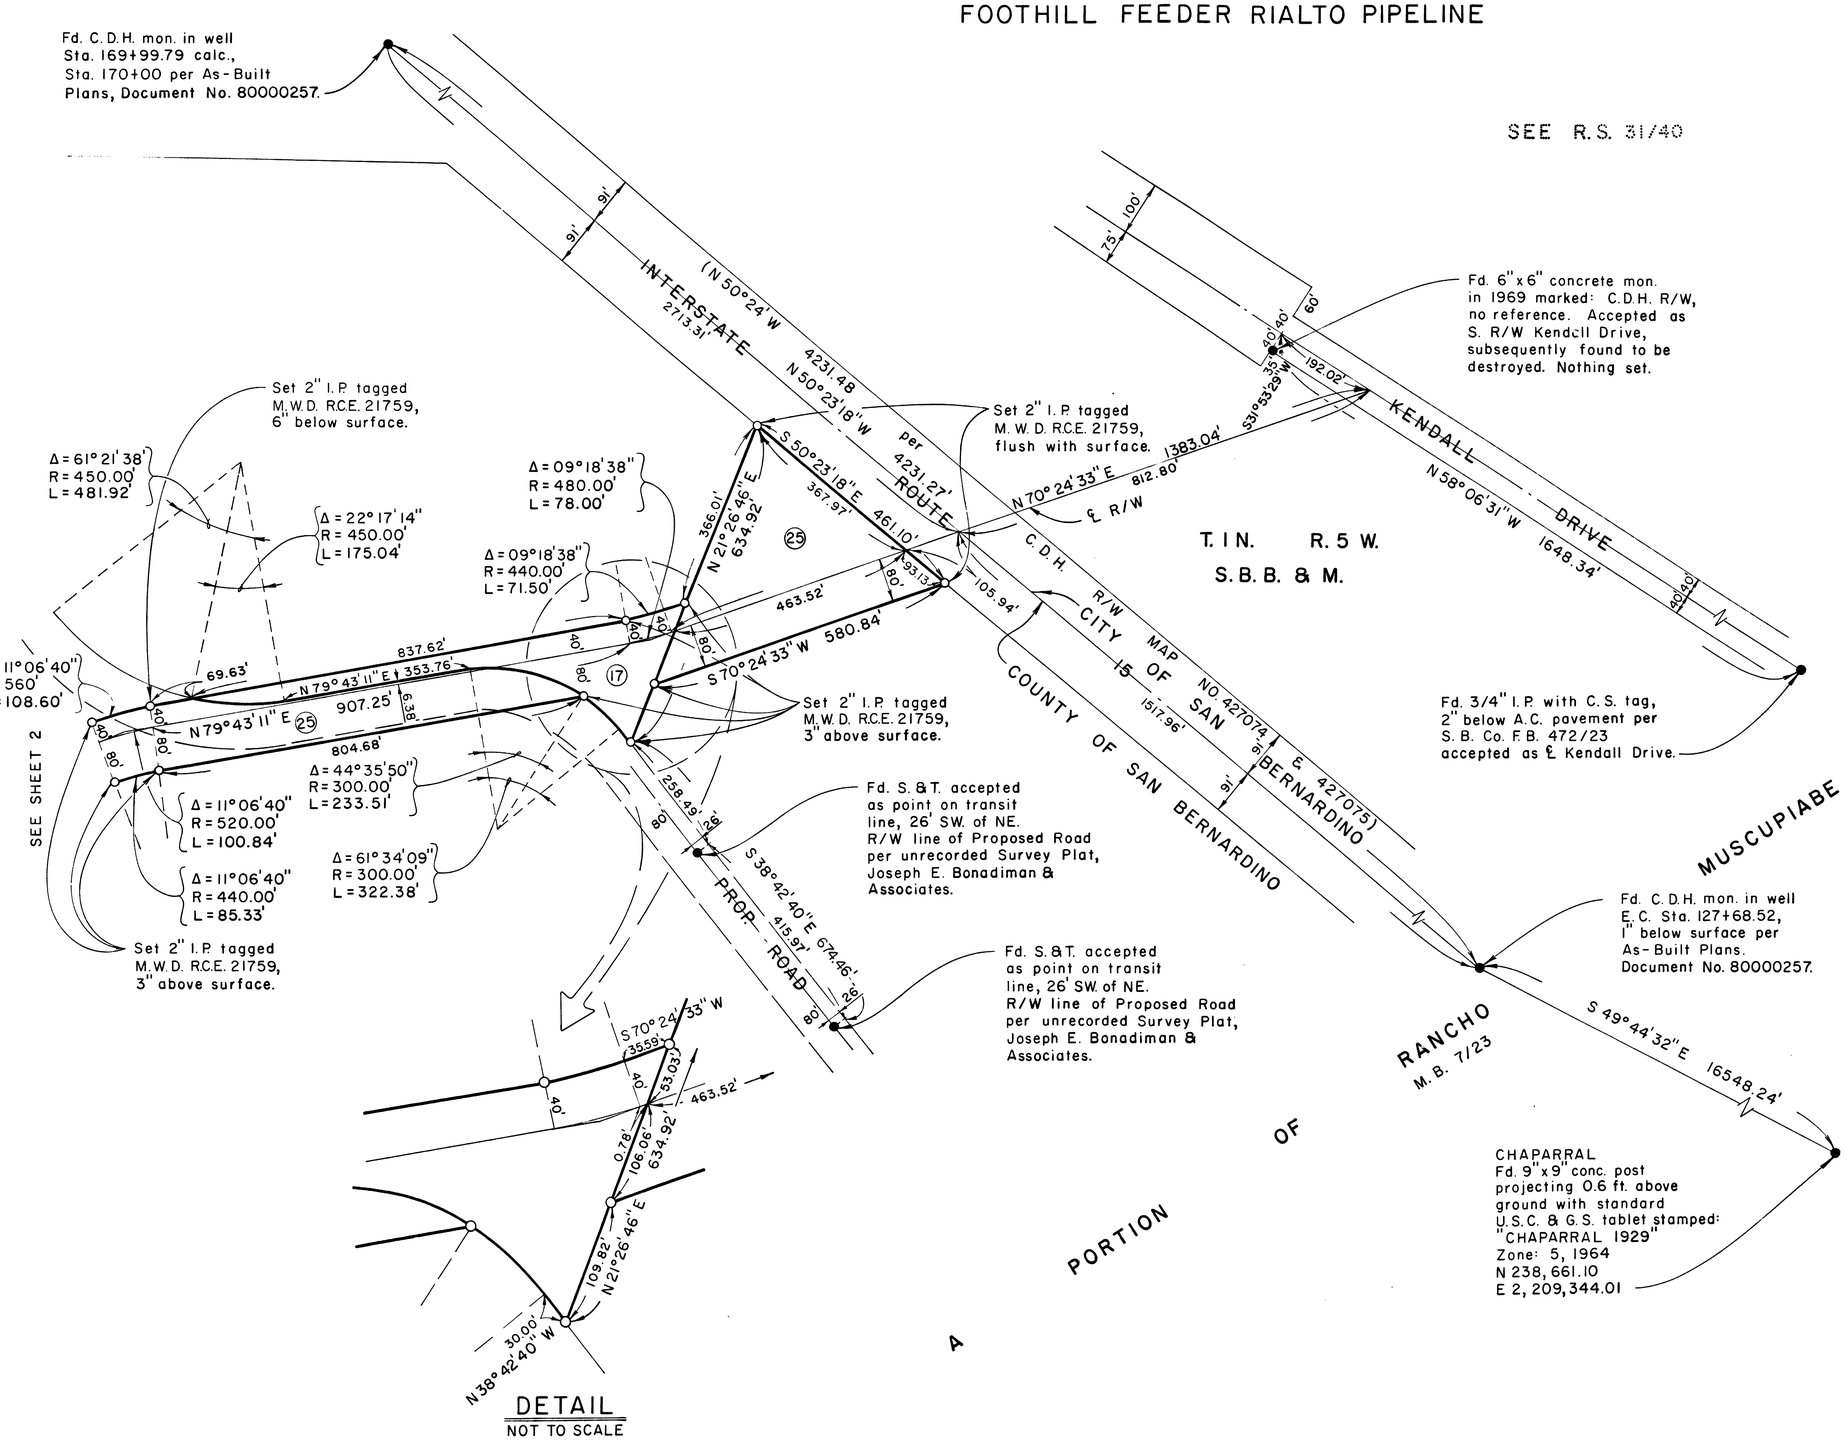

SURVEYOR'S CERTIFICATE

This map correctly represents a survey made by me or under my direction in conformance with the requirements of the Land Surveyor's Act at the request of The Metropolitan Water District of Southern California in December 1975.

Harold E. Horne
R. E. 21759

COUNTY SURVEYOR'S CERTIFICATE

This map has been examined for conformance with the requirements of the Land Surveyor's Act this 23rd day of June, 1976.

Eugene P. Ehe, County Surveyor
by Conrad A. Rise
Deputy

SURVEYOR'S NOTES

1. Basis of bearings for this survey is N 25° 30' 51" W between U.S.C. & G.S. triangulation points: BERN & CHAPARRAL
2. Distances shown here are ground distances. Grid distances equal ground distances times .9998910, Zone 5, average latitude = 34° 10.5', average elevation = 1700'.
3. Found existing monument as noted at all points shown thus ●.
4. Set monument as noted at all points shown thus ○.
5. C.D.H = California Division of Highways
   S.B. Co. = San Bernardino County.
   C.S. = County Surveyor
   C.E. = Corps. of Engineers.

PARCEL NUMBER	O. R. NO.	DESIGNATION	ACREAGE
5	7612-481 O.R.	Perm. Ease.	17.38
9	8086-946 O.R.	Fee	26.05
13	7661-569 O.R.	Perm. Ease.	1.13
15	7623-391 O.R.	" "	0.18
14	8065-16 O.R.	" "	0.18
25	7678-816 O.R.	Fee	5.53
17	7789-503 O.R.	Fee	1.25