# RECORD OF SURVEY

BEING A SURVEY OF A PORTION OF THE MUSCUPIABE RANCHO WITH THE UNSURVEYED NORTHEAST QUARTER OF SECTION 21 AND THE NORTHWEST QUARTER OF SECTION 22, TOWNSHIP 1 NORTH RANGE 4 WEST S.B.M. IN THE COUNTY OF SAN BERNARDINO AND THE CITY OF SAN BERNARDINO, STATE OF CALIFORNIA.

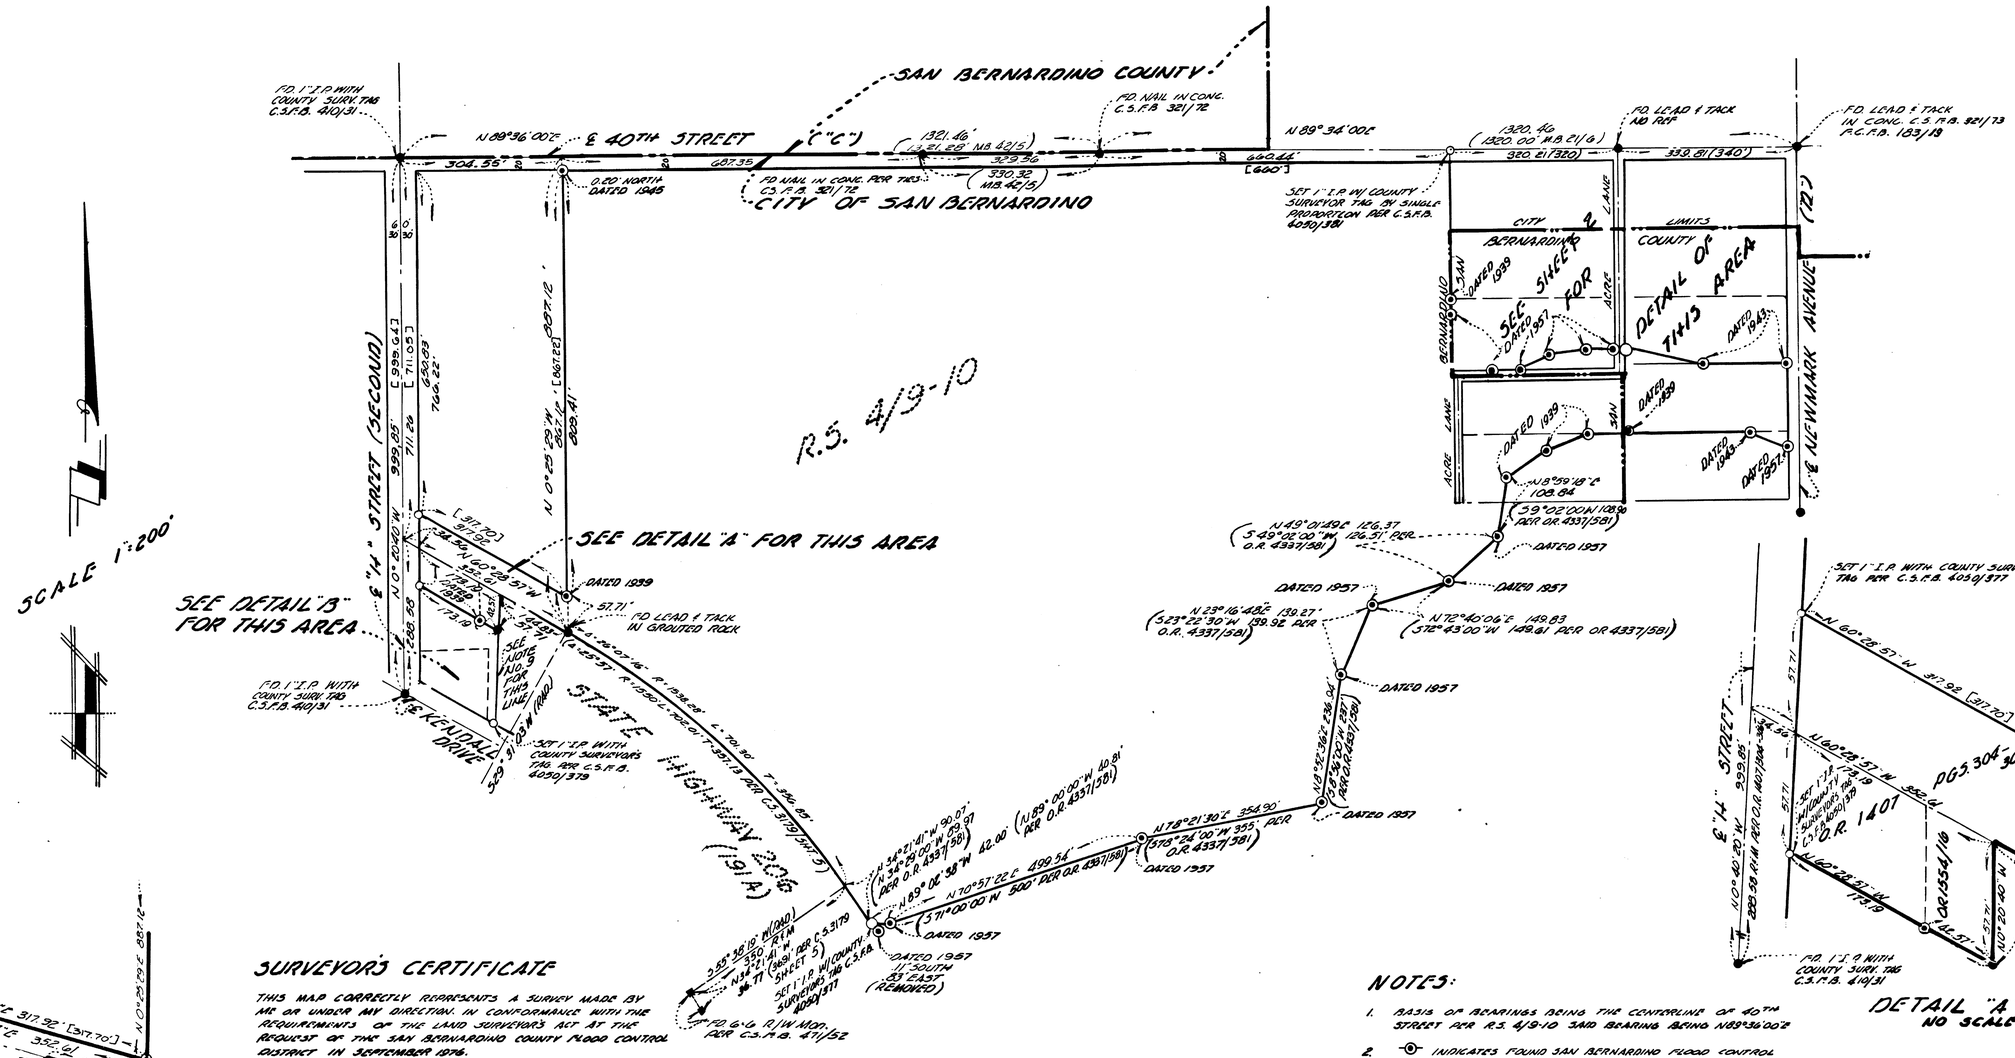


## SURVEYOR'S CERTIFICATE

THIS MAP CORRECTLY REPRESENTS A SURVEY MADE BY ME OR UNDER MY DIRECTION, IN CONFORMANCE WITH THE REQUIREMENTS OF THE LAND SURVEYOR'S ACT AT THE REQUEST OF THE SAN BERNARDINO COUNTY FLOOD CONTROL DISTRICT IN SEPTEMBER 1976.

EUGENE R. EHE
COUNTY SURVEYOR

Wallace W. Raynor
WALLACE W. RAYNOR L.S. 3816
DEPUTY

## COUNTY SURVEYOR'S CERTIFICATE

THIS MAP HAS BEEN EXAMINED FOR CONFORMANCE WITH THE REQUIREMENTS OF THE LAND SURVEYOR'S ACT THIS 20th DAY OF Dec., 1976

EUGENE R. EHE, COUNTY SURVEYOR
COUNTY OF SAN BERNARDINO, CALIFORNIA

BY: Conrad A. Niese
DEPUTY

## NOTES:

1. BASIS OF BEARINGS BEING THE CENTERLINE OF 40TH STREET PER R.S. 4/9-10 SAID BEARING BEING N89°36'00"E
2. INDICATES FOUND SAN BERNARDINO FLOOD CONTROL DISTRICT CONCRETE MONUMENT WITH BRASS TAG DATED AS SHOWN.
3. INDICATES MONUMENT FOUND AS NOTED.
4. INDICATES MONUMENT SET AS NOTED.
5. ( ) INDICATES RECORD DATA PER MB. 23/35 UNLESS OTHERWISE NOTED.
6. [ ] INDICATES RECORD DATA PER R.S. 4/9-10
7. F.C.F.B. INDICATES SAN BERNARDINO COUNTY FLOOD CONTROL DISTRICT FIELD BOOK.
8. C.S.F.B. INDICATES COUNTY SURVEYOR'S FIELD BOOK.
9. WEST LINE PERMIT B-76-E-765039 FROM STATE PARALLEL WITH AND 150 FEET EAST OF THE CENTERLINE OF "H" STREET PER CITY ANNEX NUMBER 20.

886
FILED REQUEST OF
SAN BERNARDINO CO. FLOOD CONTROL DIST
ON DEC. 22 - 1976
AT 3:00 p.m. IN
BOOK 32 PAGE 56-57
OF RECORD of SURVEY
SAN BERNARDINO COUNTY
Wm. Harsler, County Recorder
FEE NO FEE