RECORD OF SURVEY

SHOWING THE CENTERLINE OF THE SAN BERNARDINO VALLEY MUNICIPAL WATER DISTRICT PIPELINE

LUDWIG ENGINEERING

JANUARY 1976

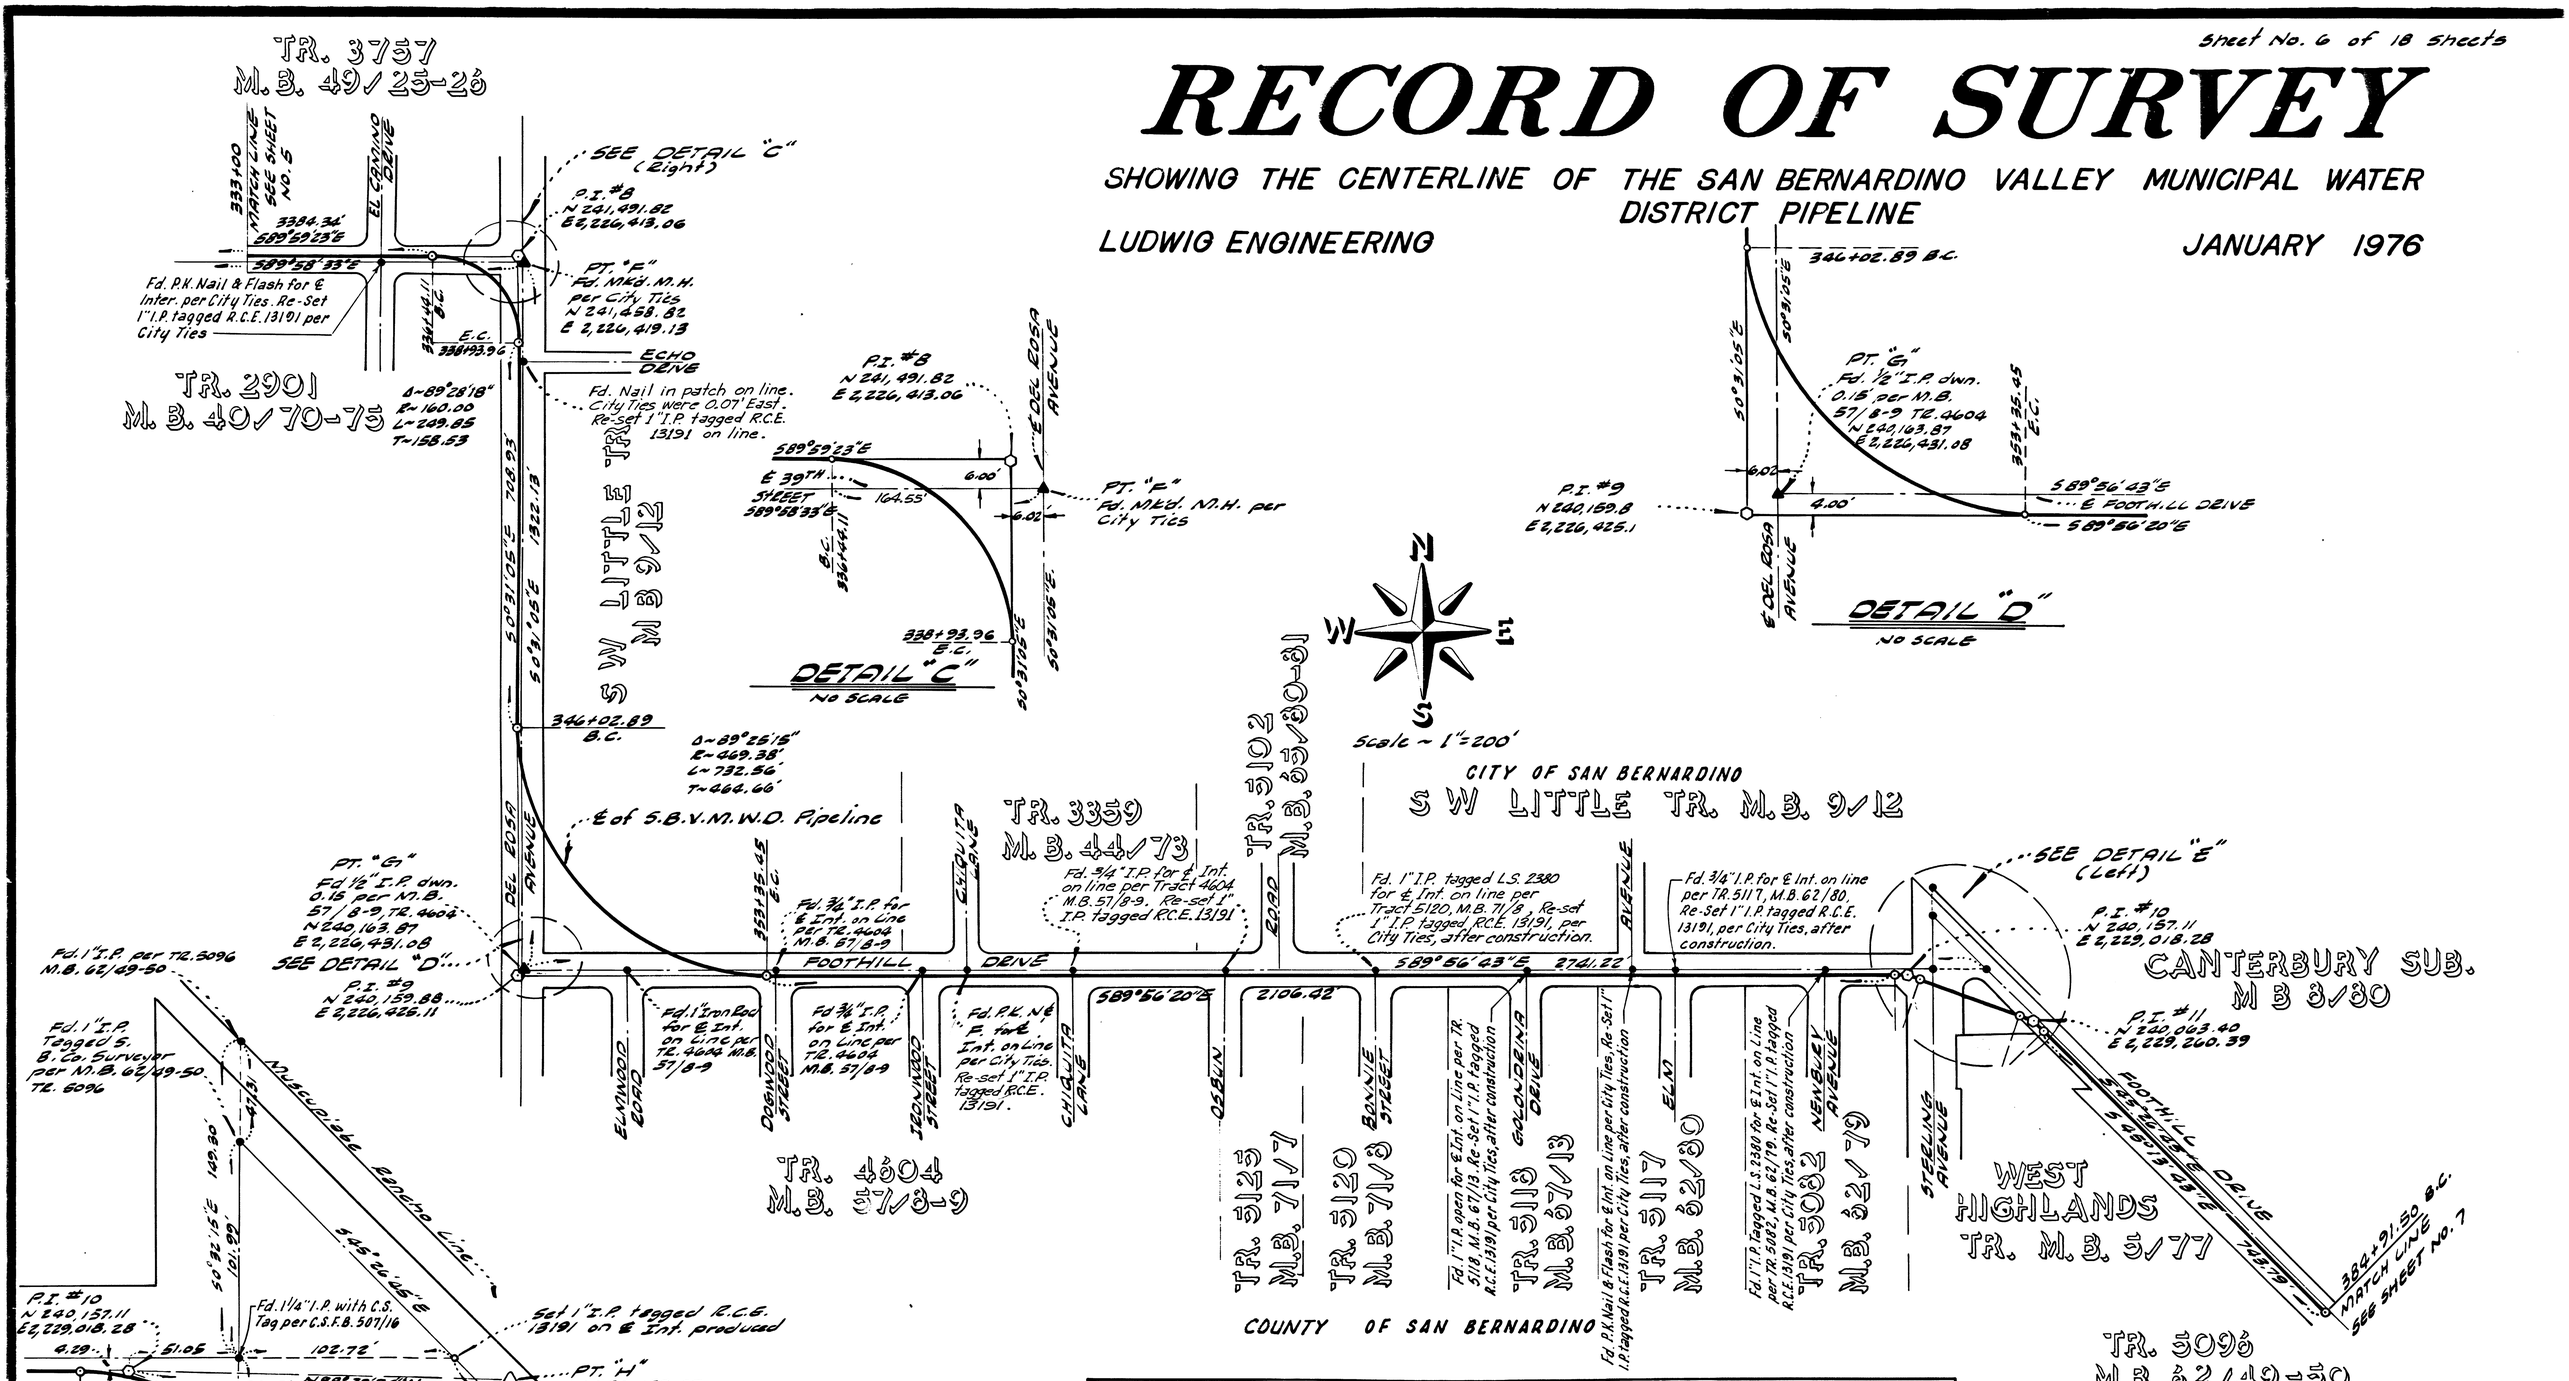

CENTERLINE P.I. TIES

P.I. No.	BEARING	DISTANCE	DESCRIPTION
8	S.E.	41.14'	City's "X" Top Fire Hydrant Valve
	N.W.	33.79'	Screw in M.O.C. of Curb
	S.W.	37.43'	Nail in M.O.C. of Curb
9	N.W.	36.30'	Nail in S.W. side of Olive Tree
	N.E.	7.17'	1/2" I.P. (B.E. 2-6) 2nd order Point ℄ Int. Foothill Dr. and Del Rosa Blvd.
	S.W.	27.02'	Nail in S.E. side of Olive Tree
10	N.E.	38.32'	Nail in S.E. side of Power Pole No. 11939385
	SOUTH	40.13'	Nail in E. side of Power Pole (no number)
	N.W.	38.37'	Nail in Curb
11	N.E.	35.08'	Nail in W. side of Pepper Tree
	N.W.	110.92'	1" I.P. (BE 2-7) 2nd Order Point
	S.E.	38.83'	nail & flasher in N.E. side

NOTE~

All coordinates shown are California State Plane Coordinates Zone V, all distances shown are ground distances, to obtain grid distances multiply ground distances by 0.9999054.