RECORD OF SURVEY

SHOWING THE CENTERLINE OF THE SAN BERNARDINO VALLEY MUNICIPAL WATER DISTRICT PIPELINE

LUDWIG ENGINEERING

JANUARY 1976

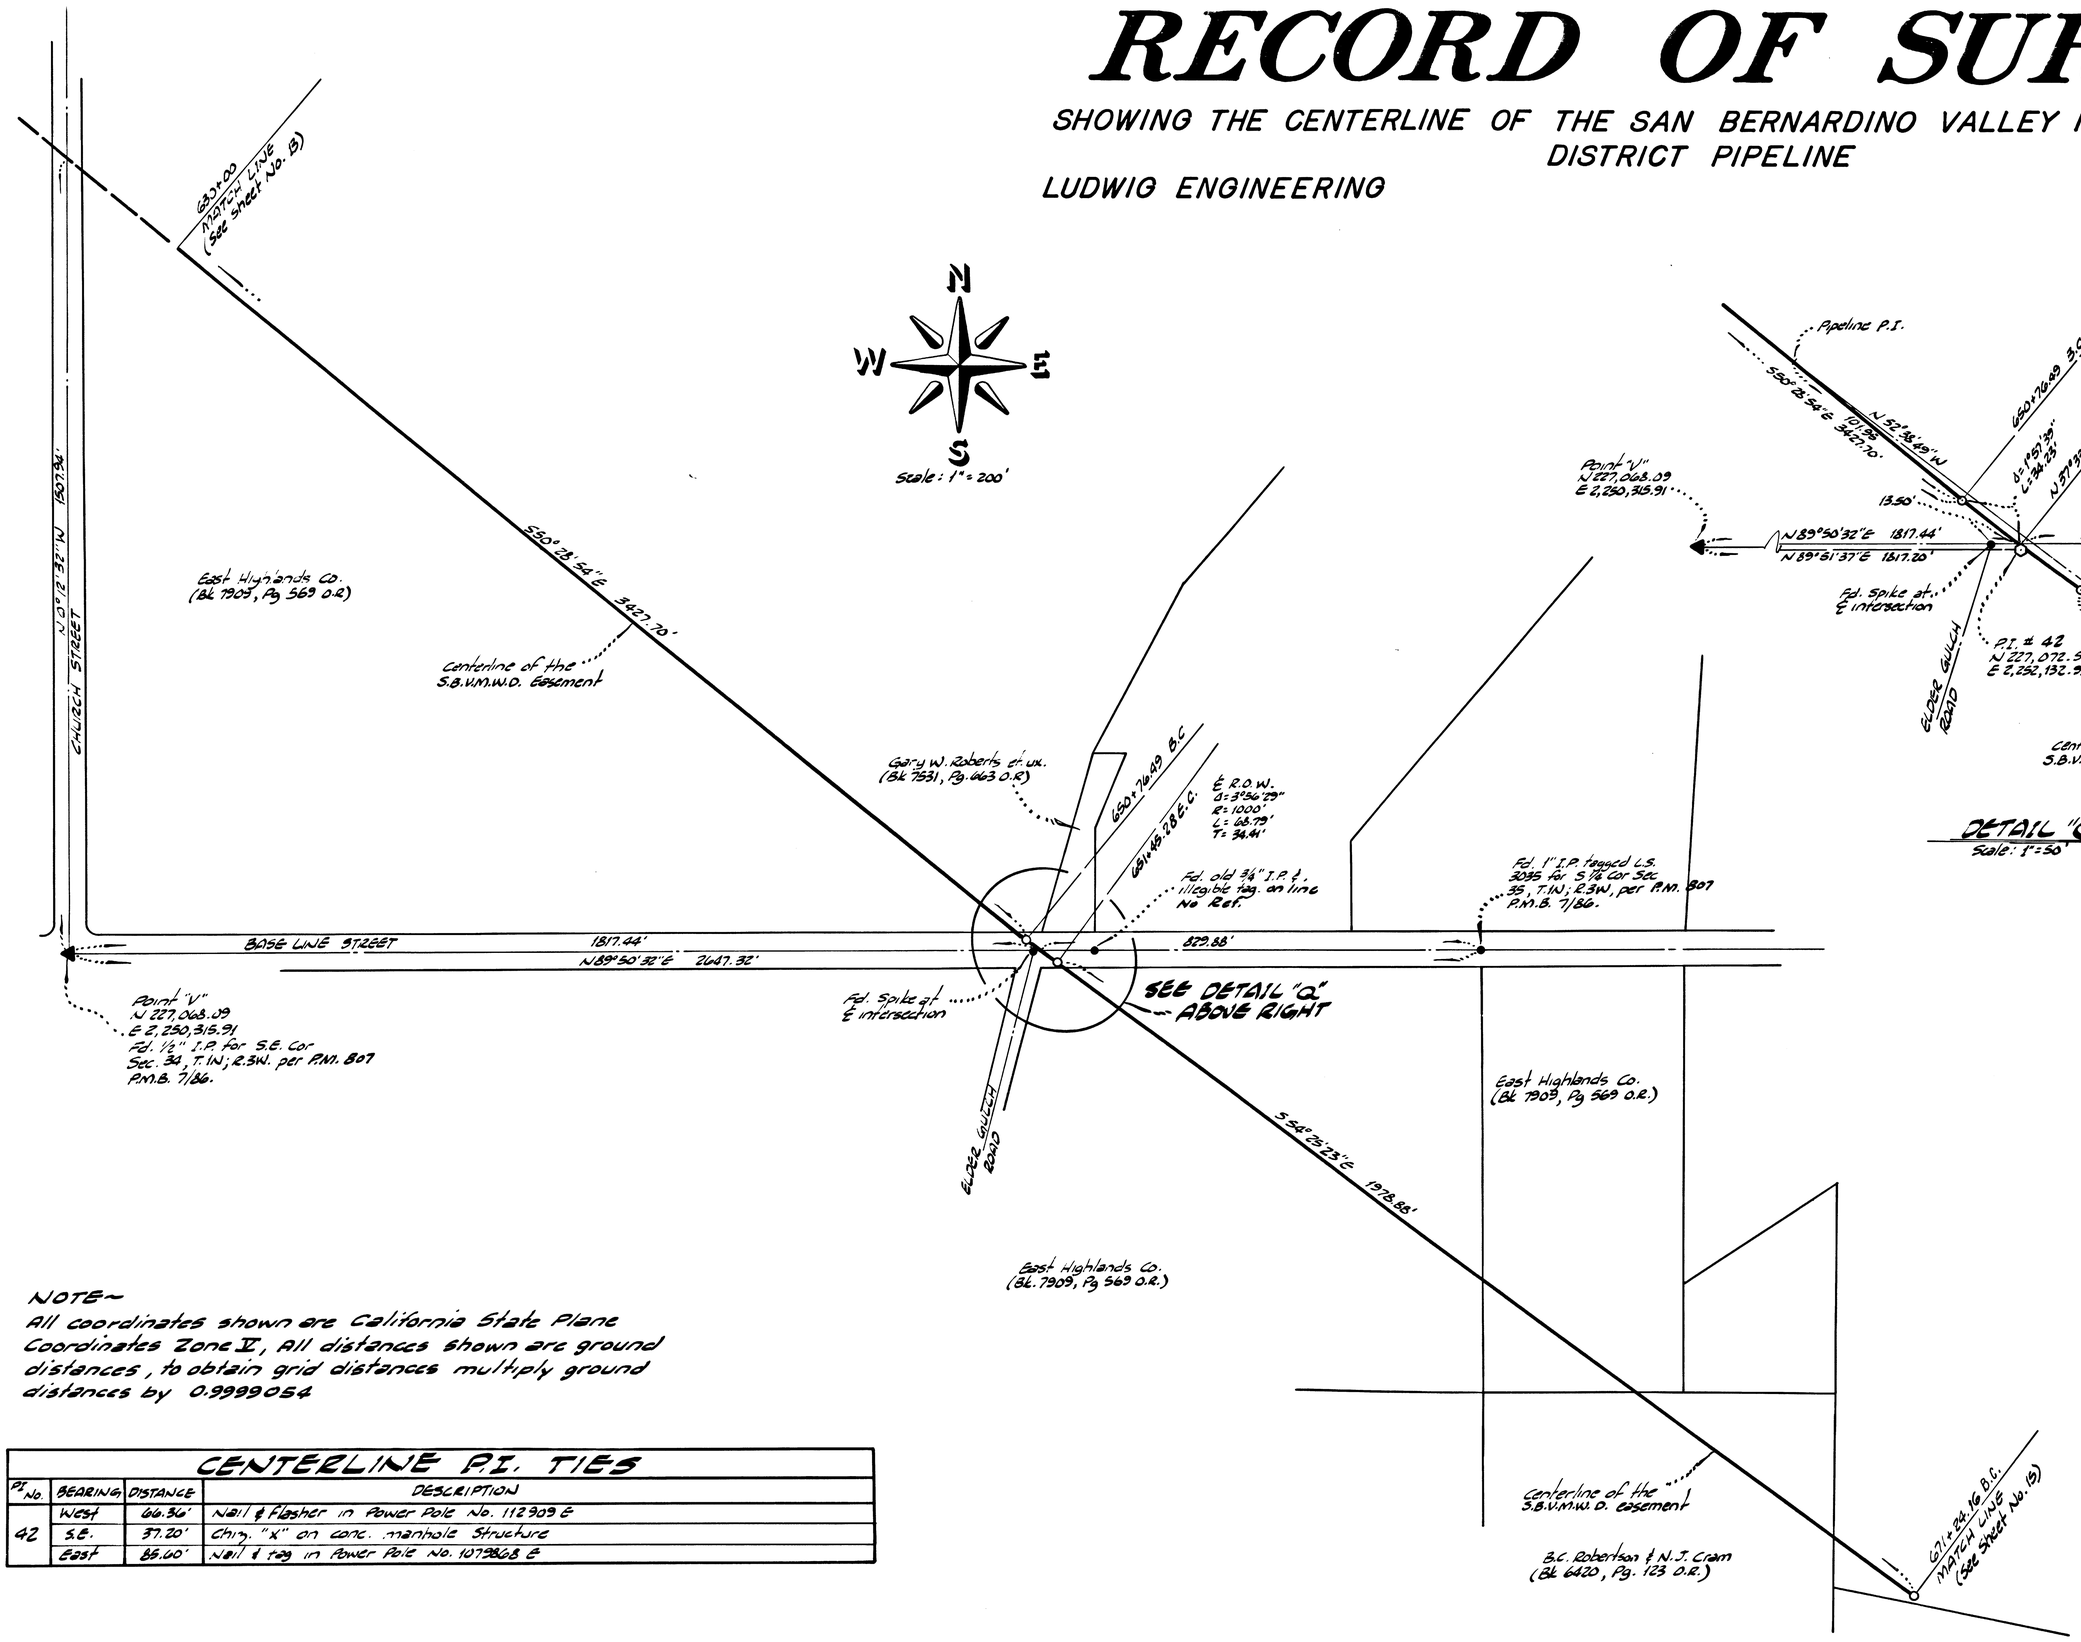

DETAIL "Q"
Scale: 1" = 50'

NOTE~
All coordinates shown are California State Plane Coordinates Zone V, All distances shown are ground distances, to obtain grid distances multiply ground distances by 0.9999054

CENTERLINE P.I. TIES			
PI No.	BEARING	DISTANCE	DESCRIPTION
42	West	66.36'	Nail & Flasher in Power Pole No. 112909 E
	S.E.	37.20'	Chiz. "X" on conc. manhole Structure
	East	88.00'	Nail & tag in Power Pole No. 1079868 E