RECORD OF SURVEY

SHOWING THE CENTERLINE OF THE SAN BERNARDINO VALLEY MUNICIPAL WATER DISTRICT PIPELINE

LUDWIG ENGINEERING

JANUARY 1976

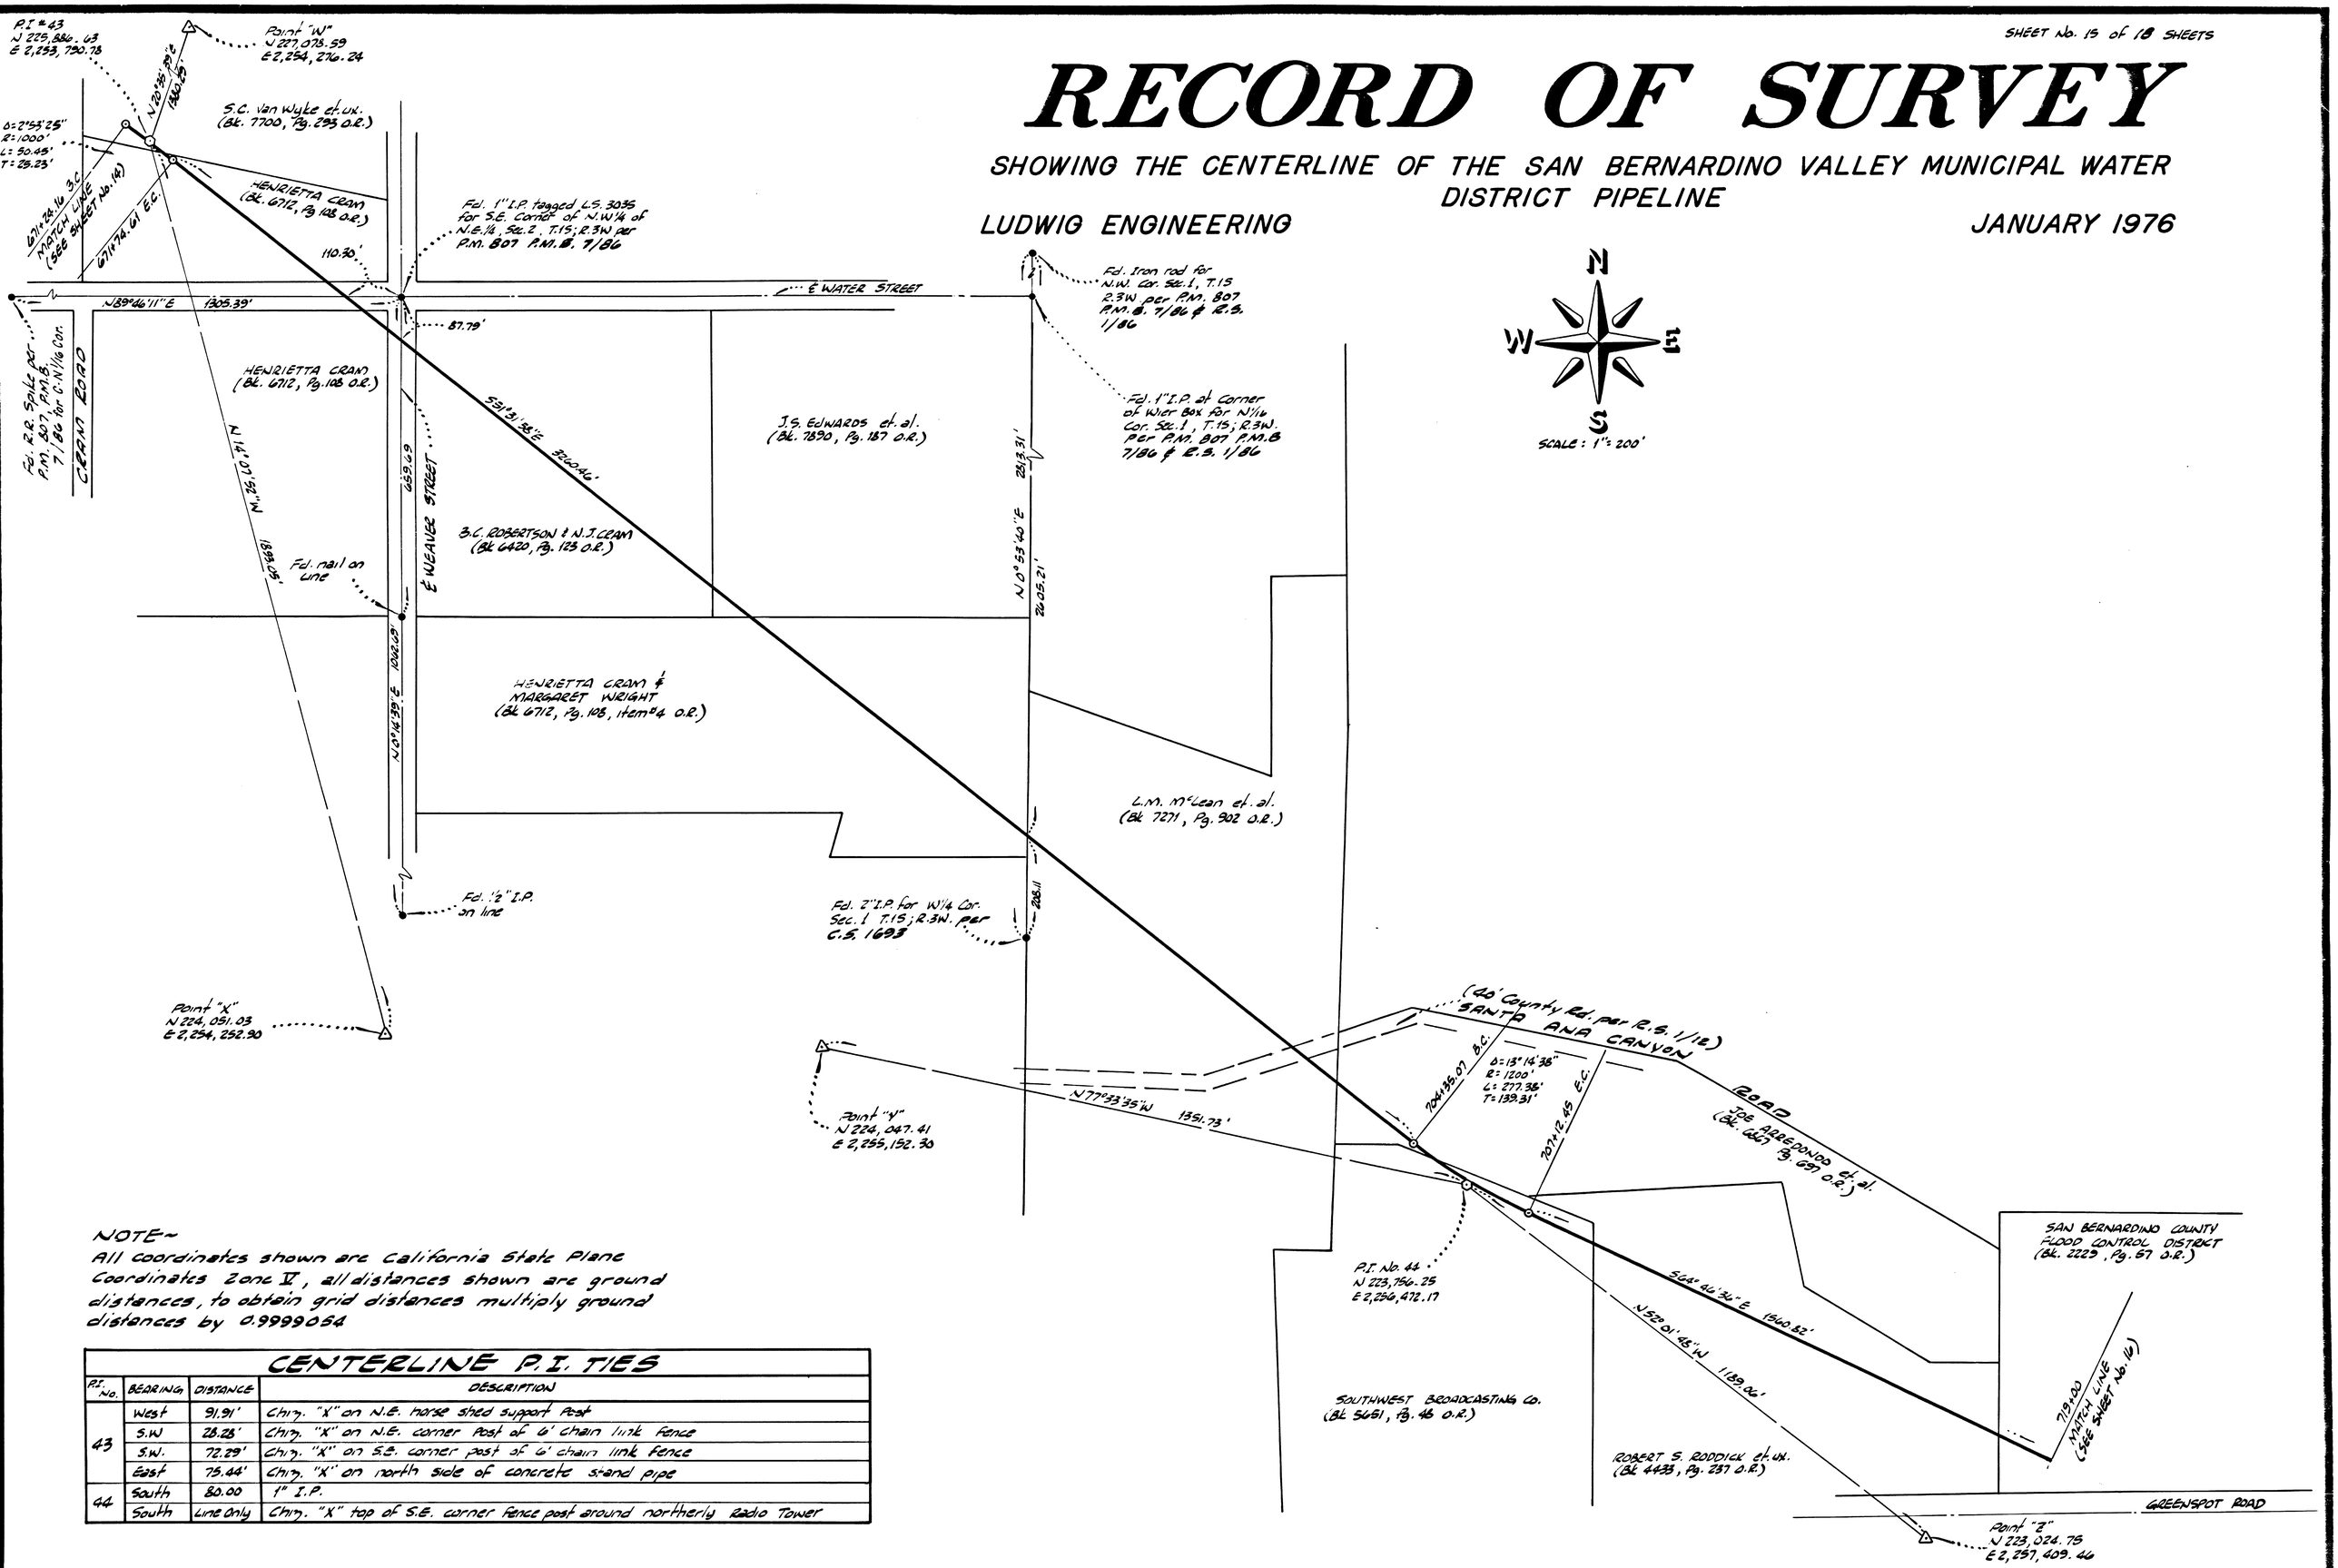

NOTE~
All coordinates shown are California State Plane Coordinates Zone V, all distances shown are ground distances, to obtain grid distances multiply ground distances by 0.9999054

CENTERLINE P.I. TIES

P.I. No.	BEARING	DISTANCE	DESCRIPTION
43	West	91.91'	Chiq. "X" on N.E. horse shed support post
	S.W	28.28'	Chiq. "X" on N.E. corner post of 6' chain link fence
	S.W.	72.29'	Chiq. "X" on S.E. corner post of 6' chain link fence
	East	75.44'	Chiq. "X" on north side of concrete stand pipe
44	South	80.00	1" I.P.
	South	Line Only	Chiq. "X" top of S.E. corner fence post around northerly Radio Tower